




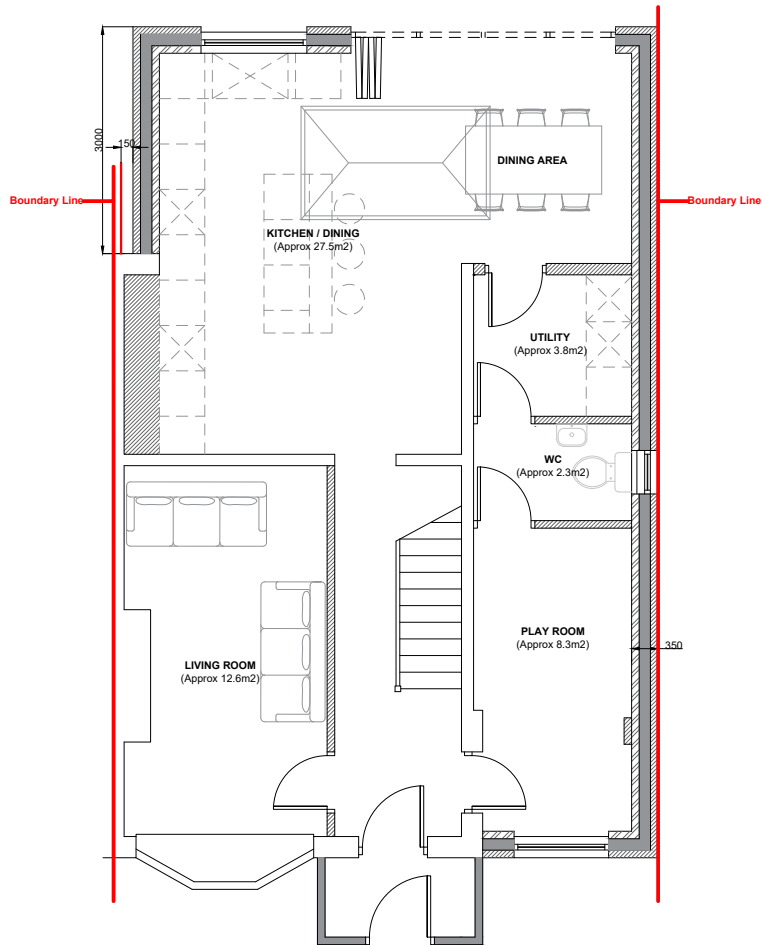

PROPOSED GROUND FLOOR

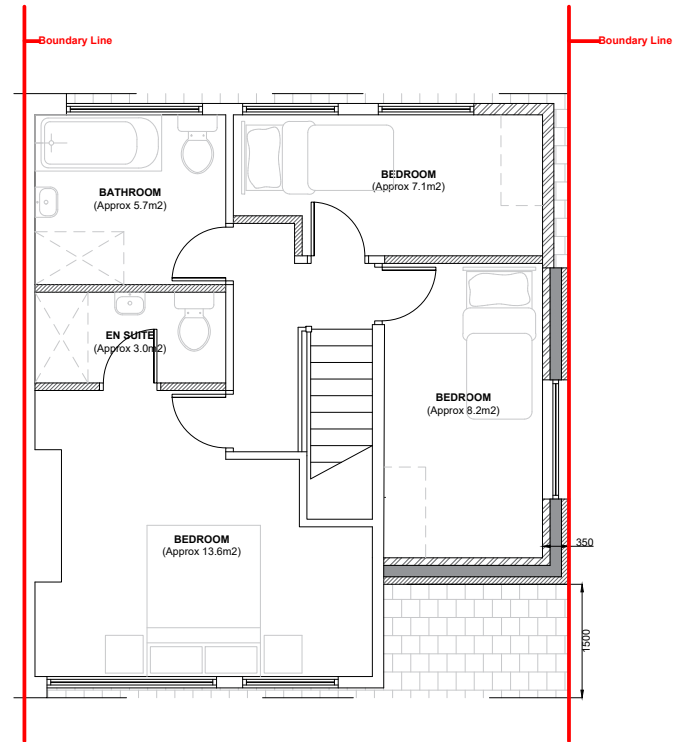

PROPOSED FIRST FLOOR

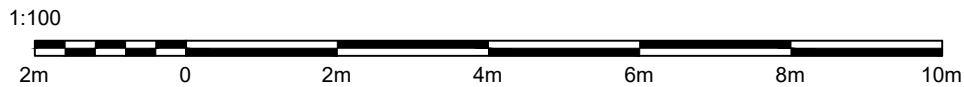


Notes:

- All interior dimensions including ceiling heights are taken to and from finished surfaces unless stated otherwise.
- All levels and dimensions must be checked on site.
- For any discrepancies with the information depicted in this drawing please contact TR Architectural Services.
- Responsibility cannot be accepted for alterations made to this drawing without prior permission from TR Architectural Services.
- These are planning drawings and room layout guidelines, they should not be used as a set of construction drawings.
 - Please refer to note 2.

Key Plan

Not to scale

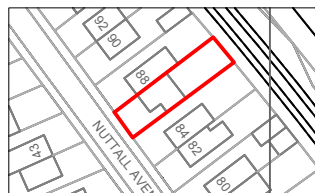

Revisions

REV	DATE	D.B.	C.B.	NOTES
P1	24.03.26	TW	TW	PLANNING SUBMISSION

Client:

Mr & Mrs Fierro

Project:

86 Nutall Avenue,
Whitefield, M45 6QA

Status:

P1-Planning

Revision:

Title:

Proposed Plans

Drawn by: TW

Approved by: TW

Date: 24.03.2026

Job no: 86NA

Scale: 1:100@A4

Drawing NO:

2100

