
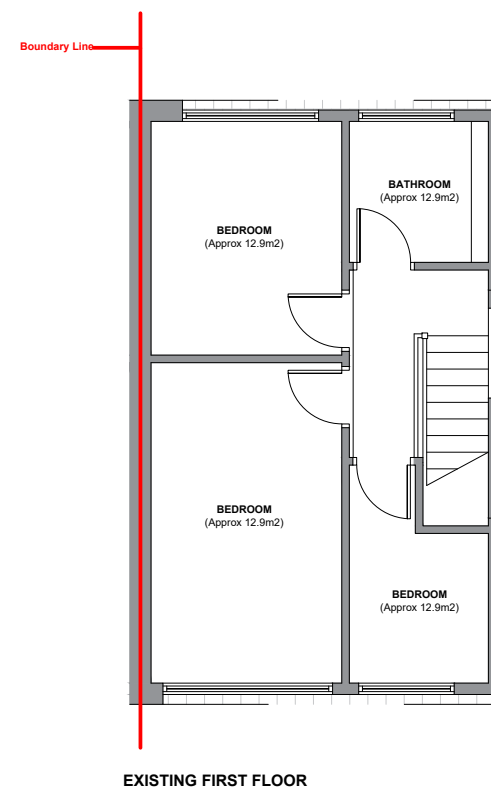


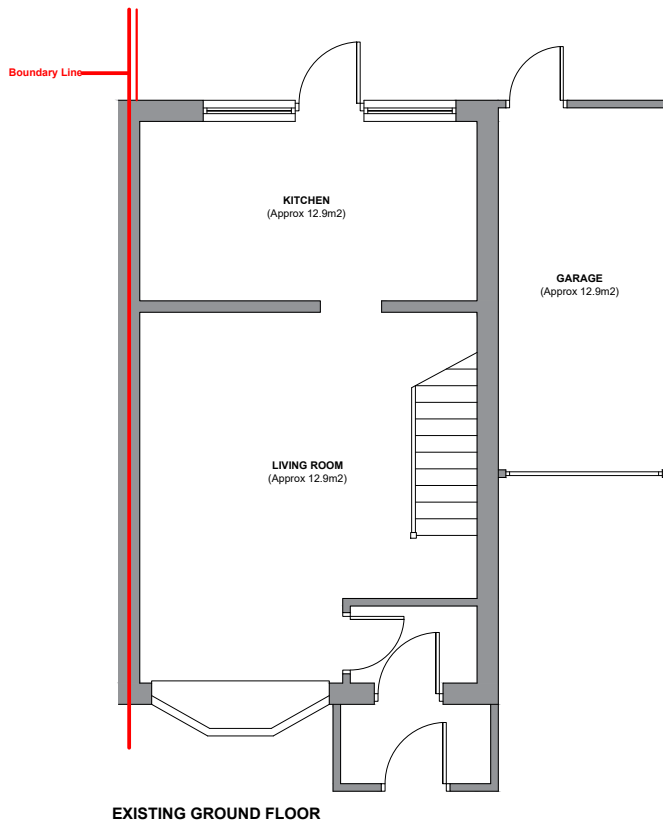


Notes:

1. All interior dimensions including ceiling heights are taken to and from finished surfaces unless stated otherwise.
2. All levels and dimensions must be checked on site.
3. For any discrepancies with the information depicted in this drawing please contact TR Architectural Services.
4. Responsibility cannot be accepted for alterations made to this drawing without prior permission from TR Architectural Services.
5. These are planning drawings and room layout guidelines, they should not be used as a set of construction drawings.
 - Please refer to note 2.

Key Plan

Not to scale

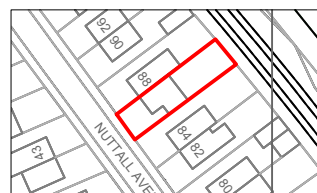

Revisions

REV	DATE	D.B.	C.B.	NOTES
P1	24.03.26	TW	TW	PLANNING SUBMISSION

Client:

Mr & Mrs Fierro

Project:

86 Nutall Avenue,
Whitefield, M45 6QA

Status:

P1-Planning

Revision:

Title:

Existing Plans

Drawn by: TW

Approved by: TW

Date: 24.03.2026

Job no: 86NA

Scale: 1:100@A4

Drawing NO:

1100

