


- DRAWING BASED ON DIGITAL INFORMATION ACQUIRED FROM ORDINANCE SURVEY
- TITLE OVERLAY DRAWINGS AND OWNERSHIP BOUNDARIES ARE PRODUCED USING ALL REASONABLE ENDEAVOR. CUBE ARCHITECTURE AND DESIGN CANNOT BE RESPONSIBLE FOR THE ACCURACY OR SCALE DISCREPANCY OF BASE PLANS SUPPLIED TO THEM.

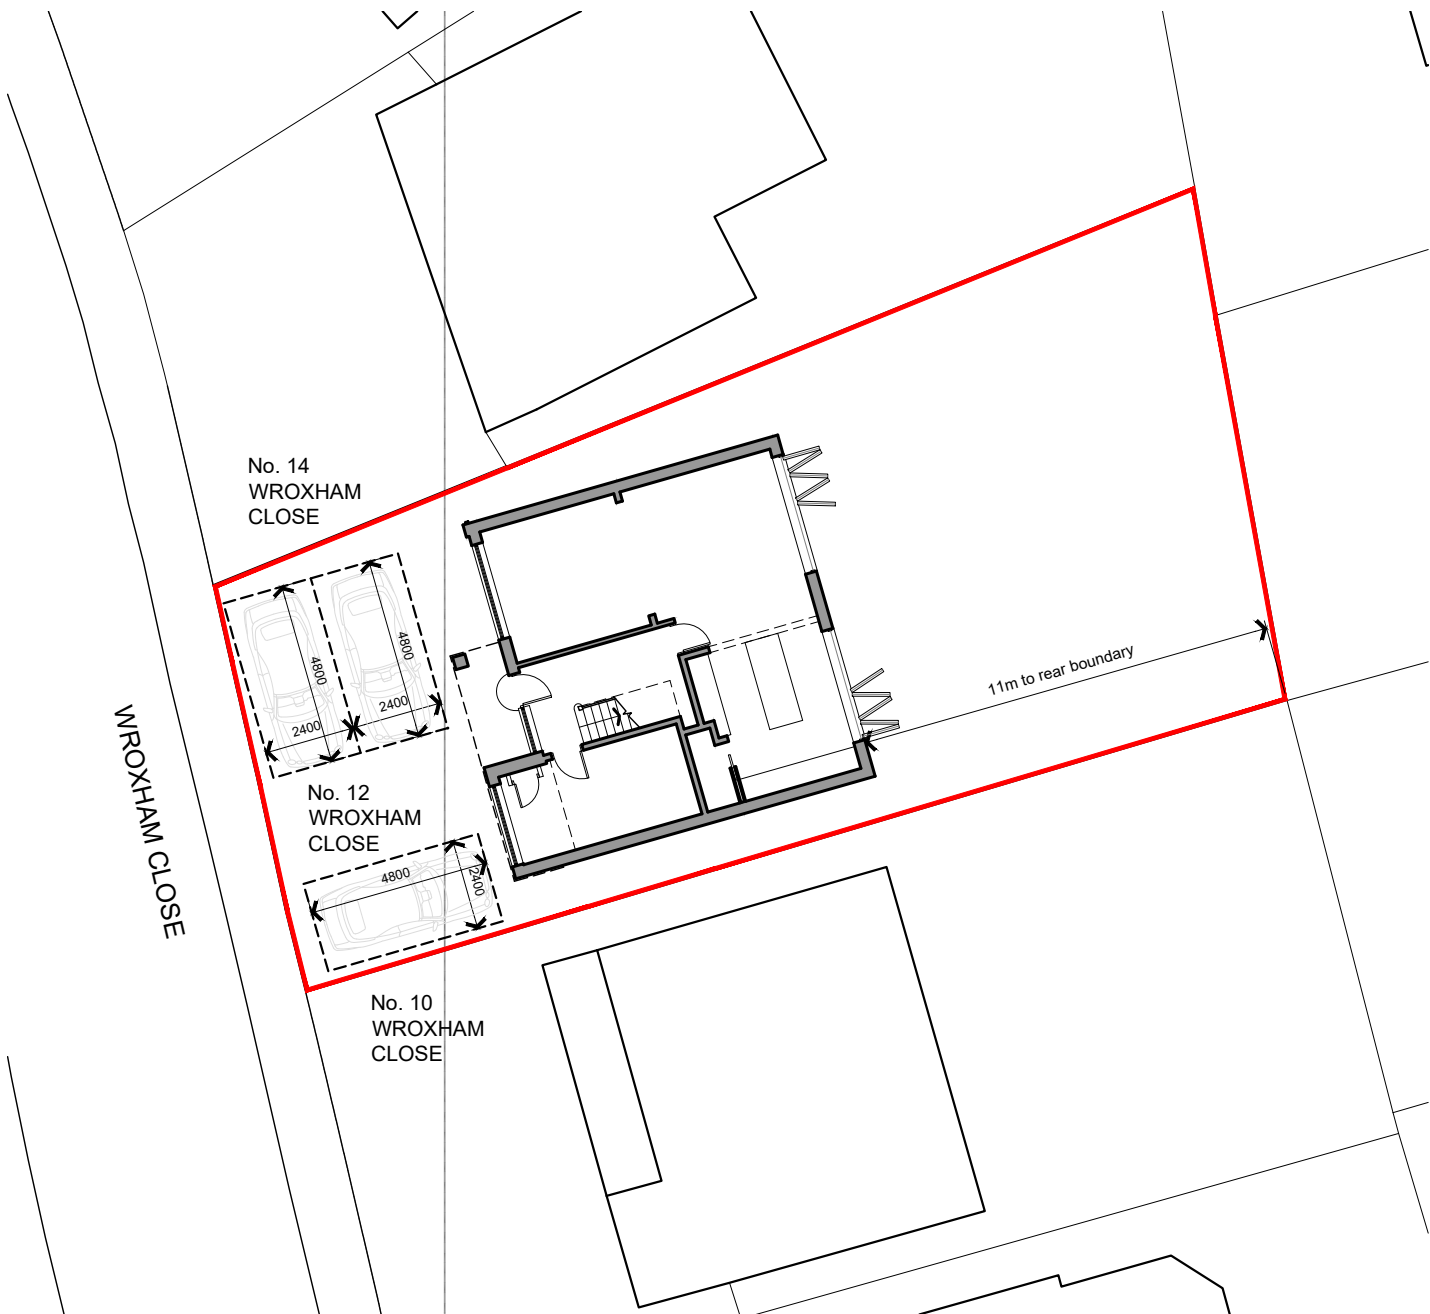

A	Parking bay dimensions shown	07.11.23	DMR
Rev	Description	Date	By

Client: MR & MRS P SHARPE

Drawing:
EXISTING BLOCK PLAN

Status: PLANNING

Contract:
12 WROXHAM CLOSE
BURY, BL8 1EN

Drawing No:
AS714-02
Revision:
A
Scales:
1:200@A4

CUBE
architecture and design
www.cubearchitecture.net

commercial house
clarence avenue
trafford park
m17 1qs
tel: 0161 848 5893

DO NOT scale from this drawing.