


- DRAWING BASED ON DIGITAL INFORMATION ACQUIRED FROM ORDINANCE SURVEY
- TITLE OVERLAY DRAWINGS AND OWNERSHIP BOUNDARIES ARE PRODUCED USING ALL REASONABLE ENDEAVOR. CUBE ARCHITECTURE AND DESIGN CANNOT BE RESPONSIBLE FOR THE ACCURACY OR SCALE DISCREPANCY OF BASE PLANS SUPPLIED TO THEM.

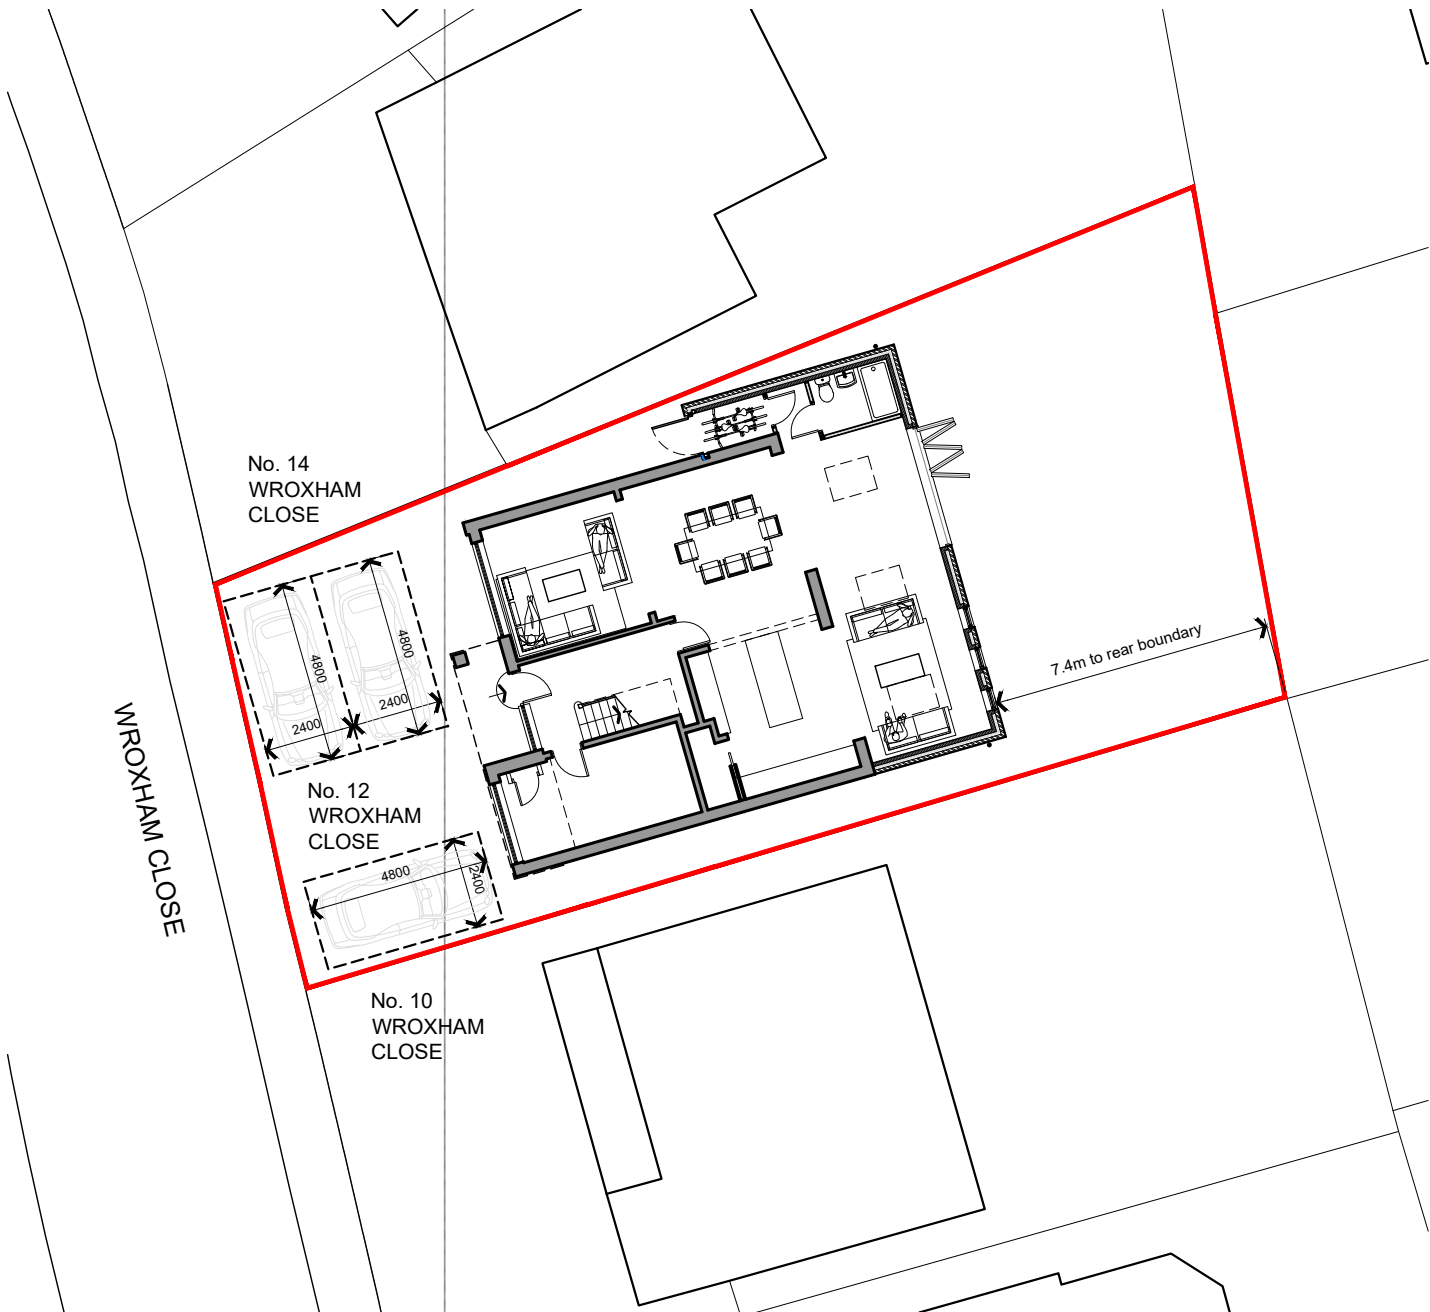

A	Parking bay dimensions shown	07.11.23	DMR
Rev	Description	Date	By

Client: MR & MRS P SHARPE

Drawing:
PROPOSED BLOCK PLAN

Status: PLANNING

Contract:
12 WROXHAM CLOSE
BURY, BL8 1EN

Drawing No:
AS714-03

Revision:
A

Scales:
1:200@A4

CUBE commercial house
architecture and design clarence avenue
www.cubearchitecture.net trafford park
tel: 0161 848 5893

DO NOT scale from this drawing.