
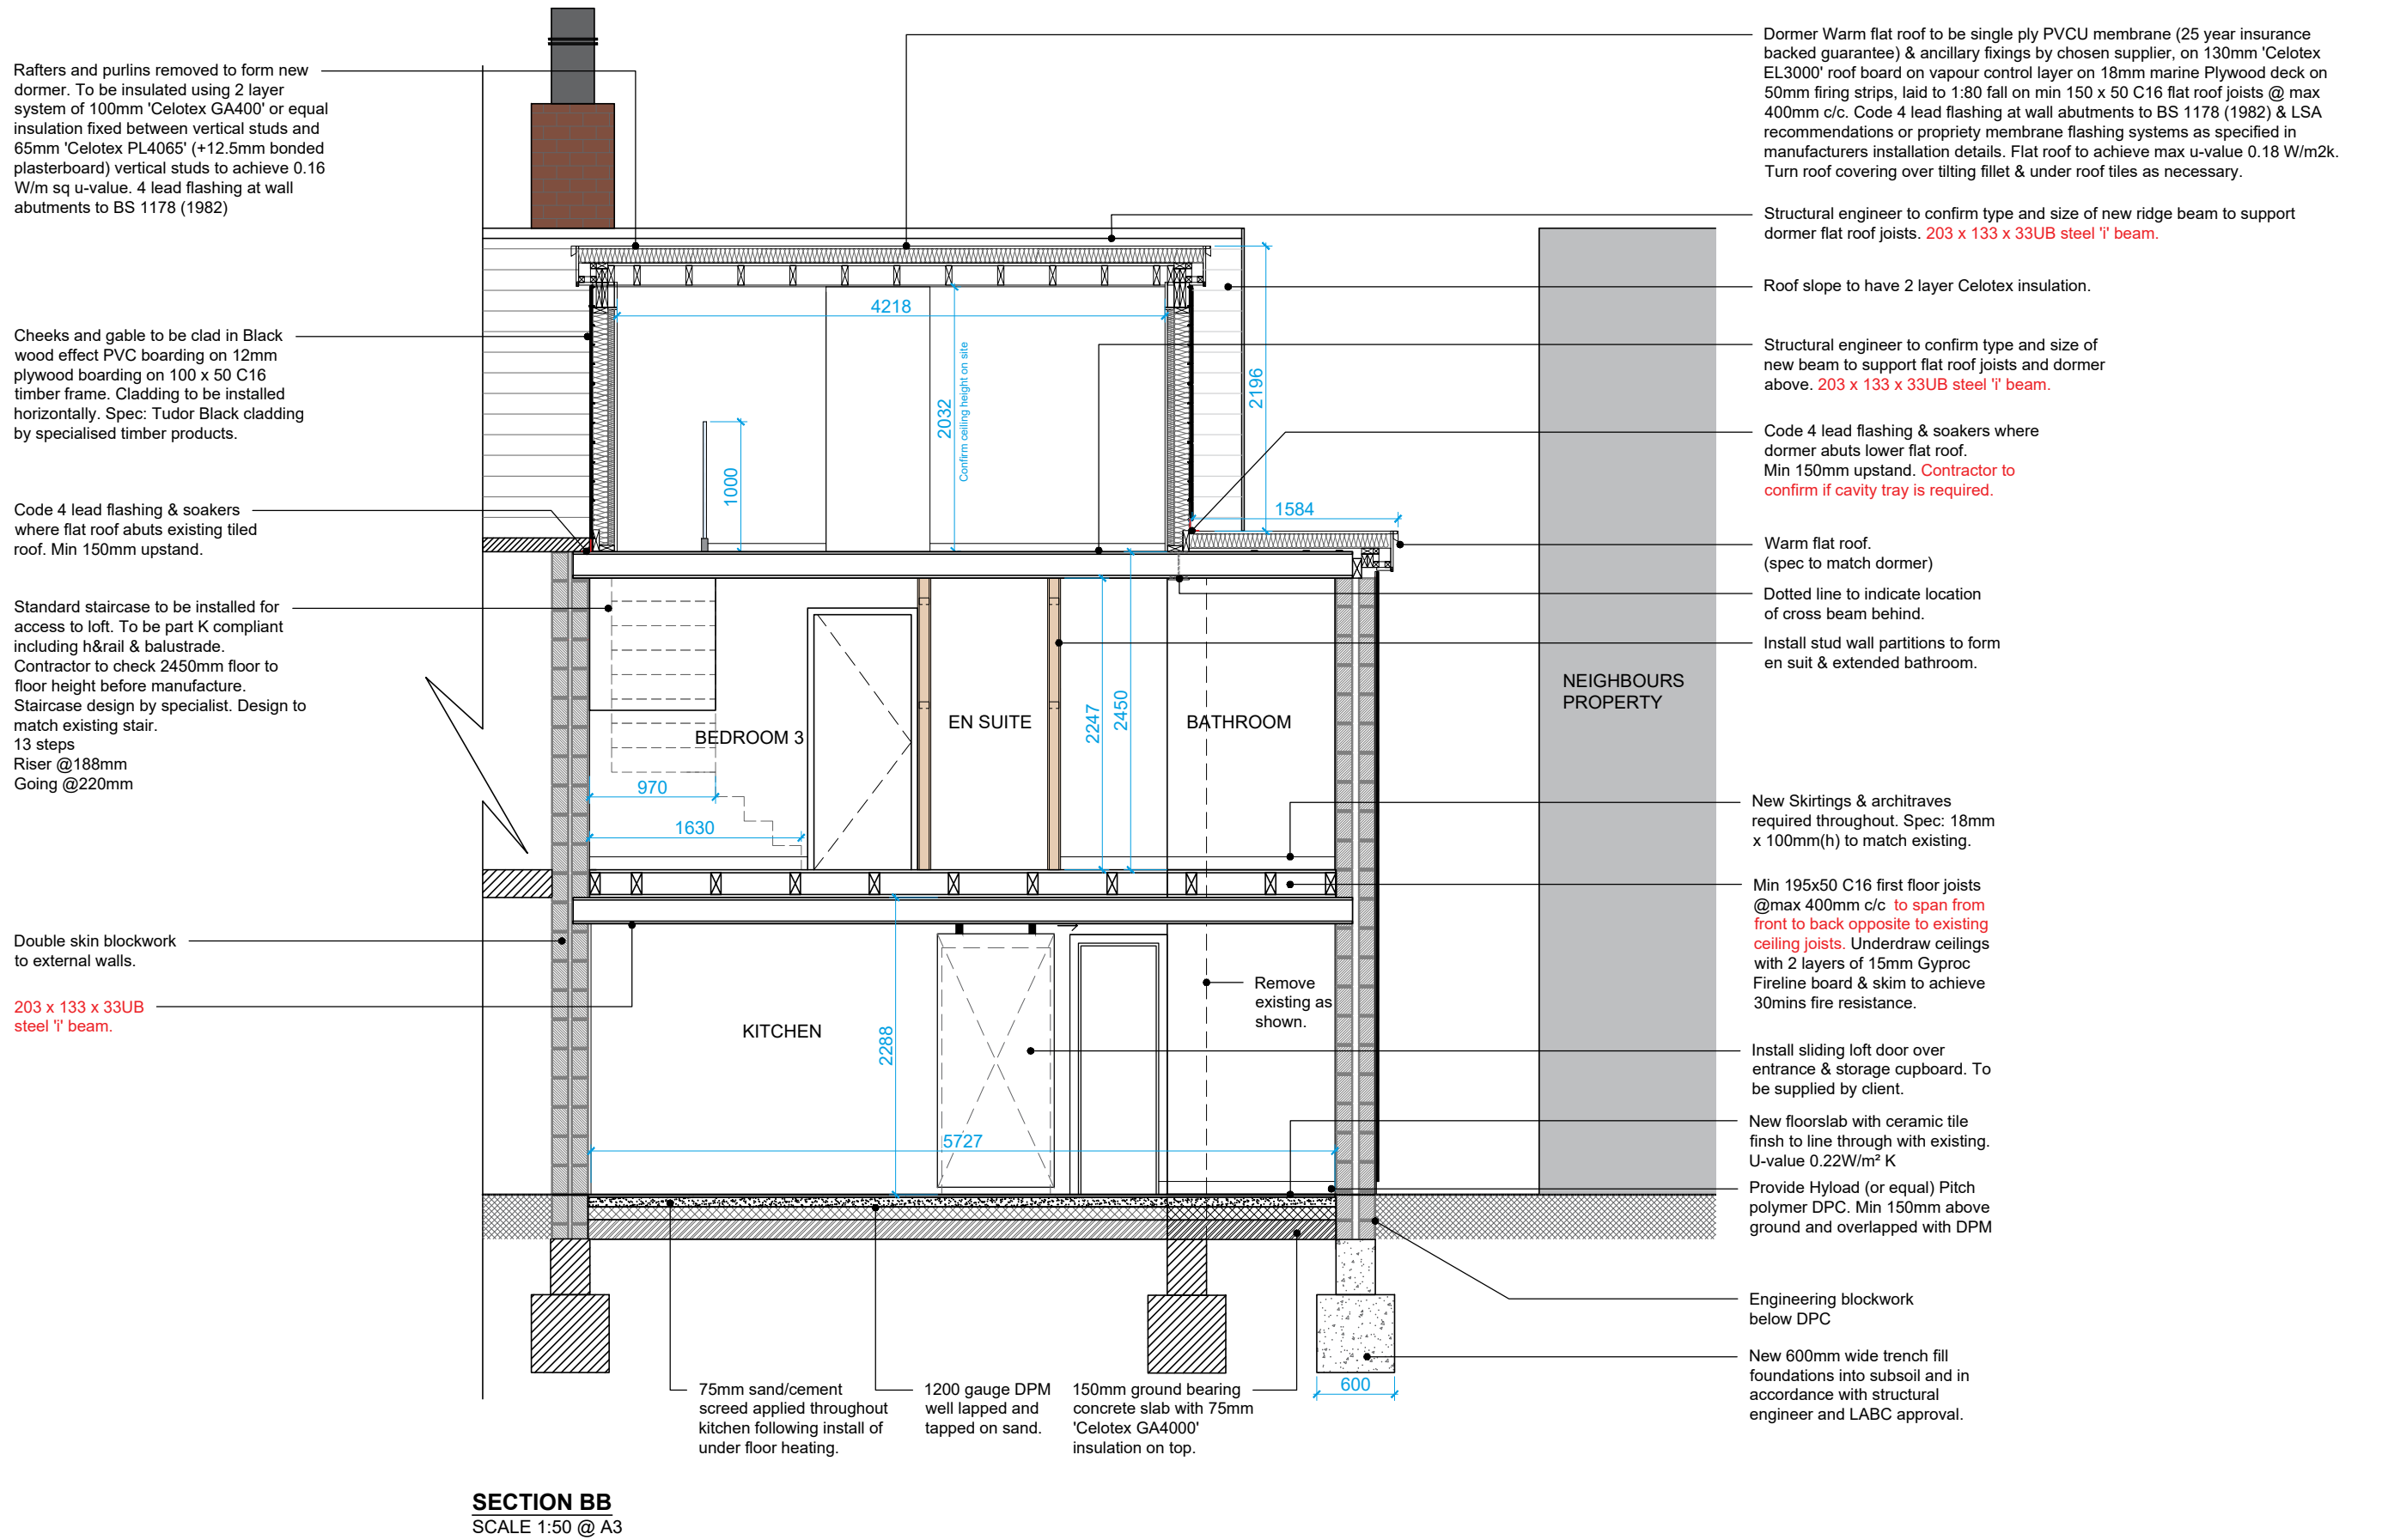
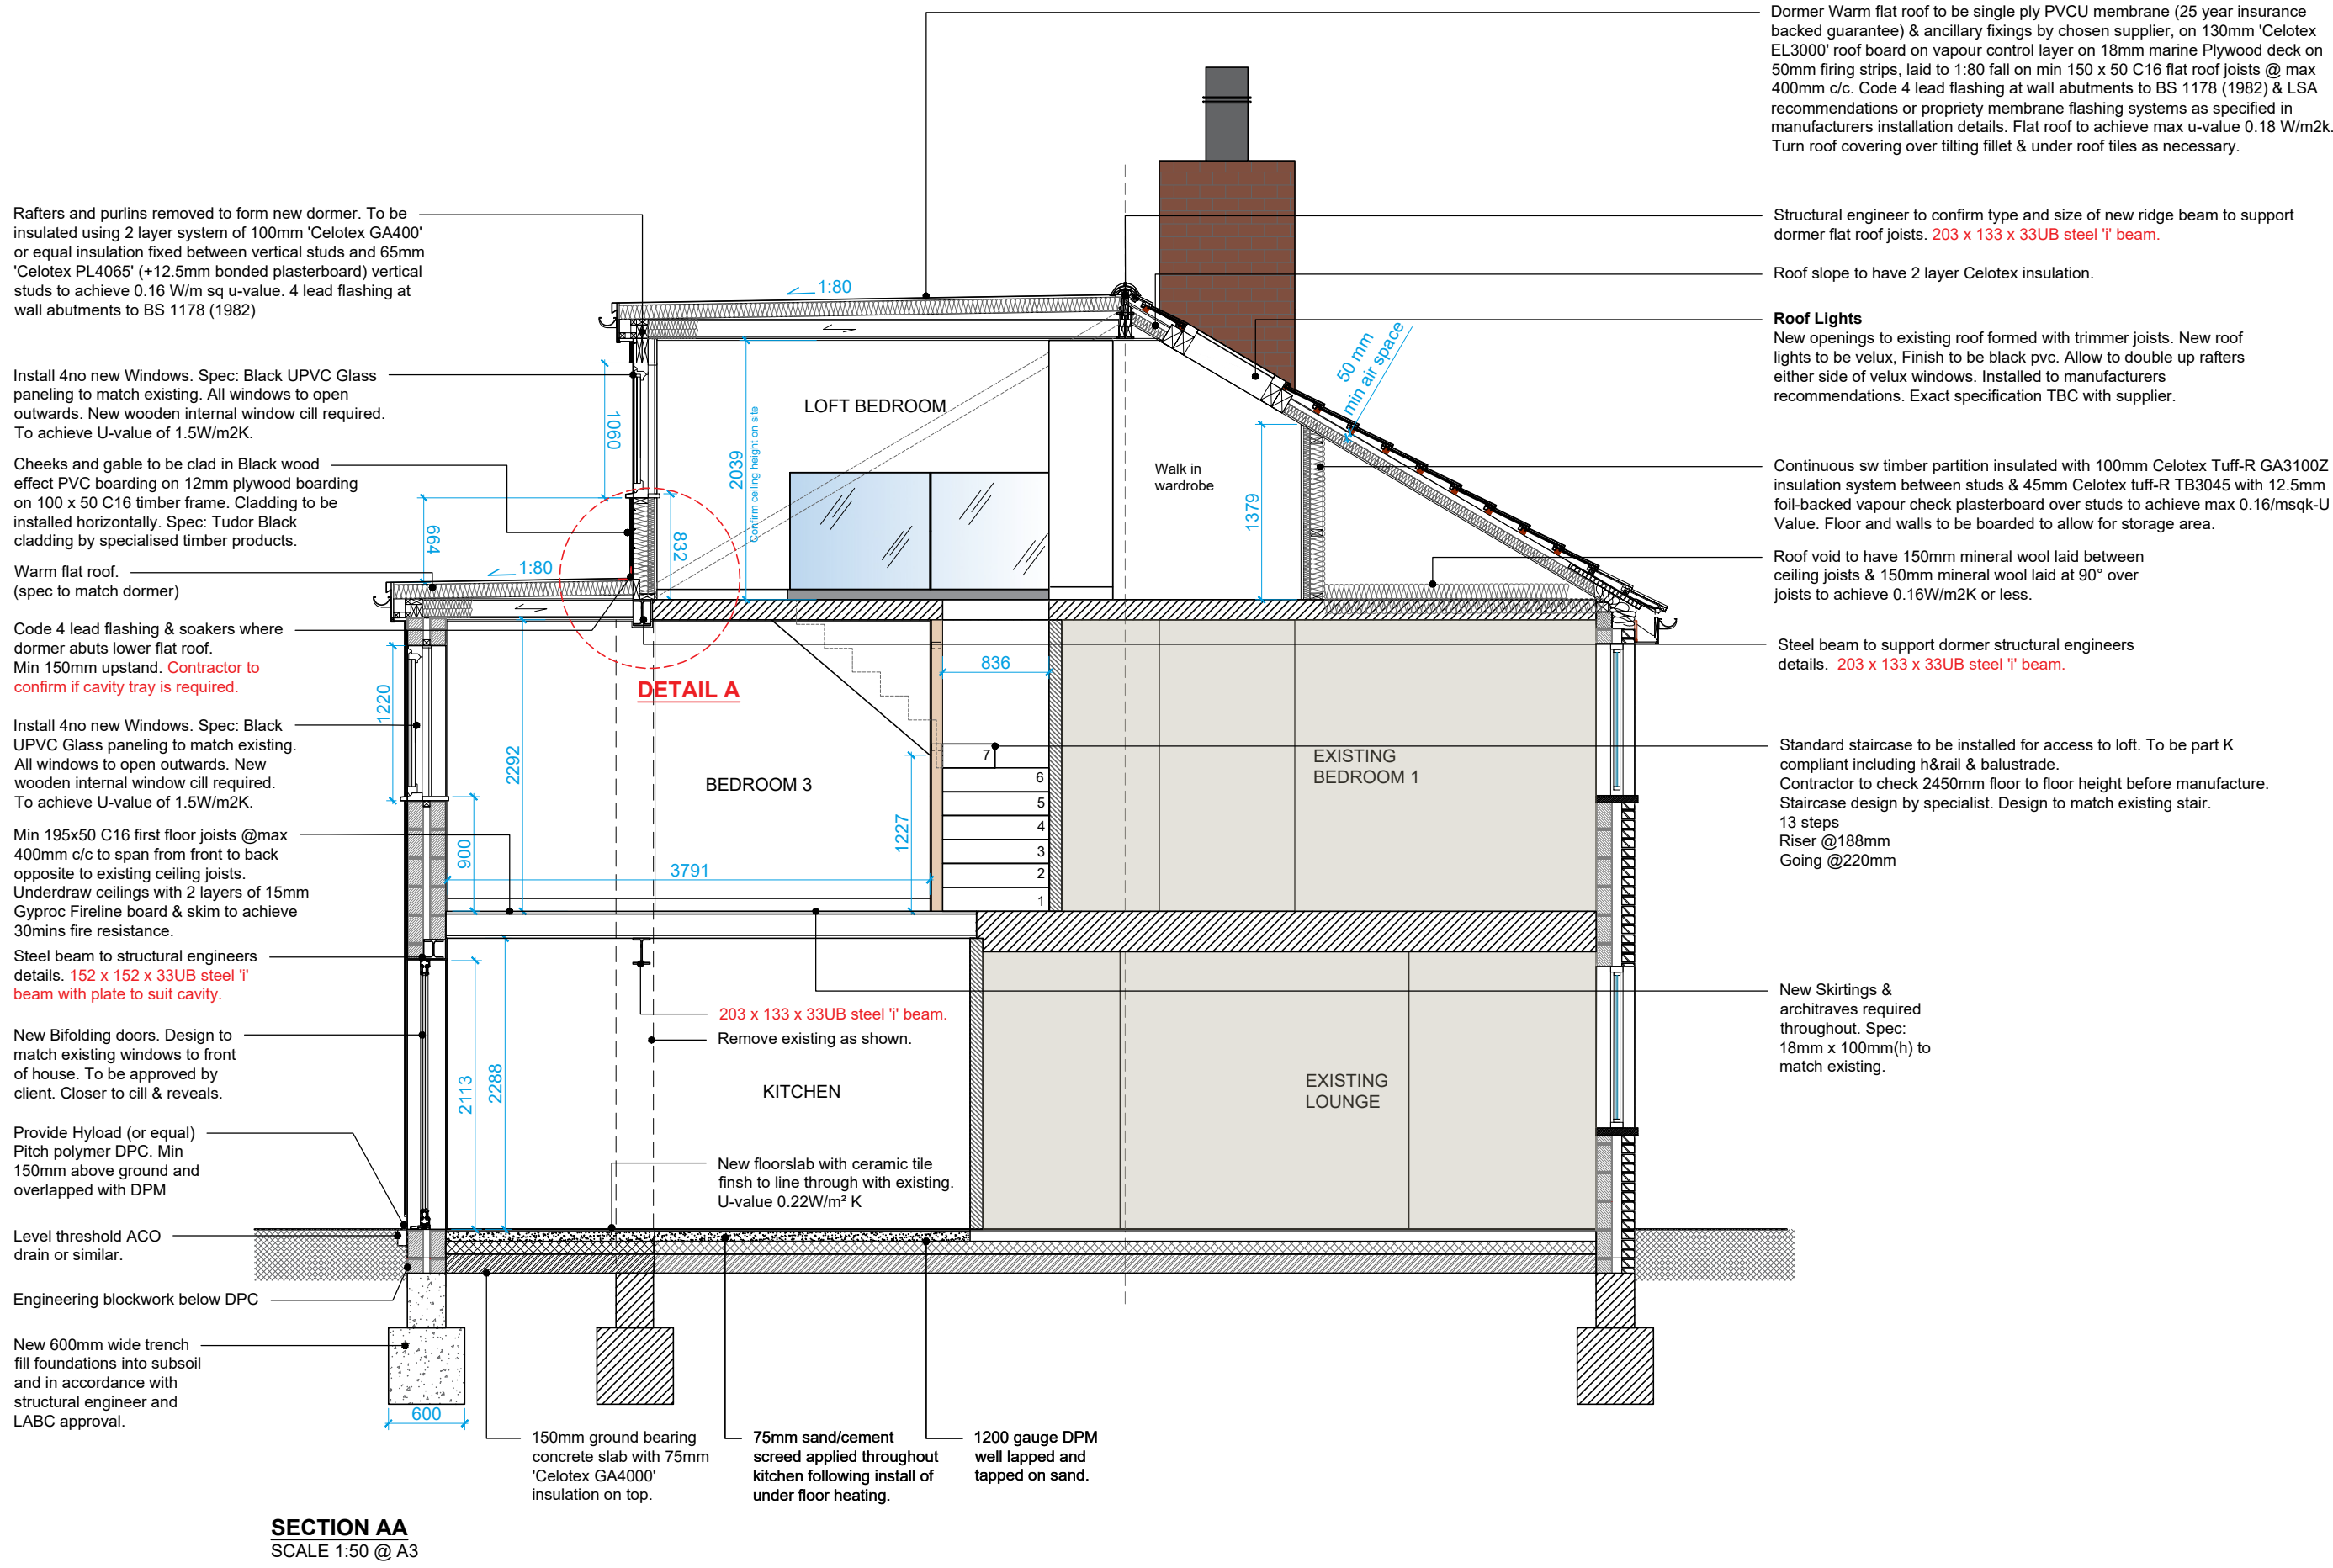
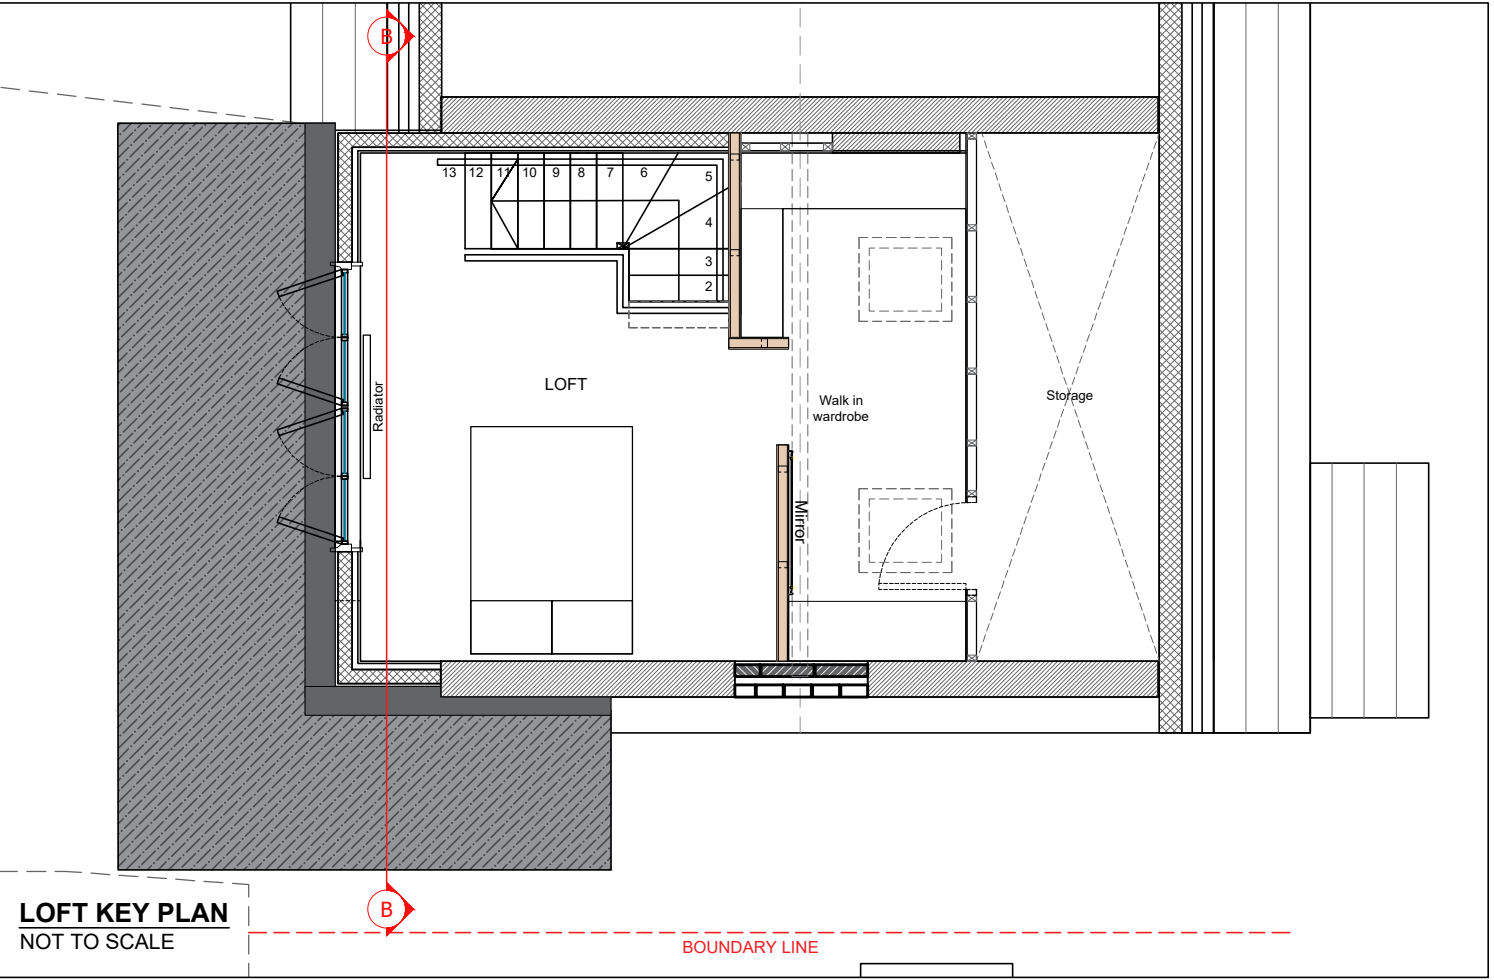
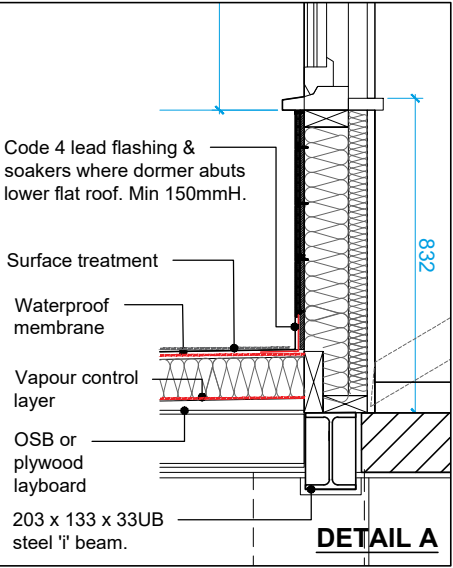


NOTES:
ANY DISCREPANCIES OR ADJUSTMENTS REQUIRED TO BUILD DUE TO PRODUCT LIMITATIONS PLEASE REPORT TO DESIGNER FOR APPROVAL.

ALL DIMENSIONS TO BE CHECKED ON SITE BY MAIN CONTRACTOR.

ALL NEW STEELWORK INSTALLED ON PREPARED PADSTONES TO STRUCTURAL ENGINEERS DESIGN DRAWINGS AND CALCULATIONS. BEAMS TO HAVE MIN 30 MINUTE FIRE RESISTANCE.

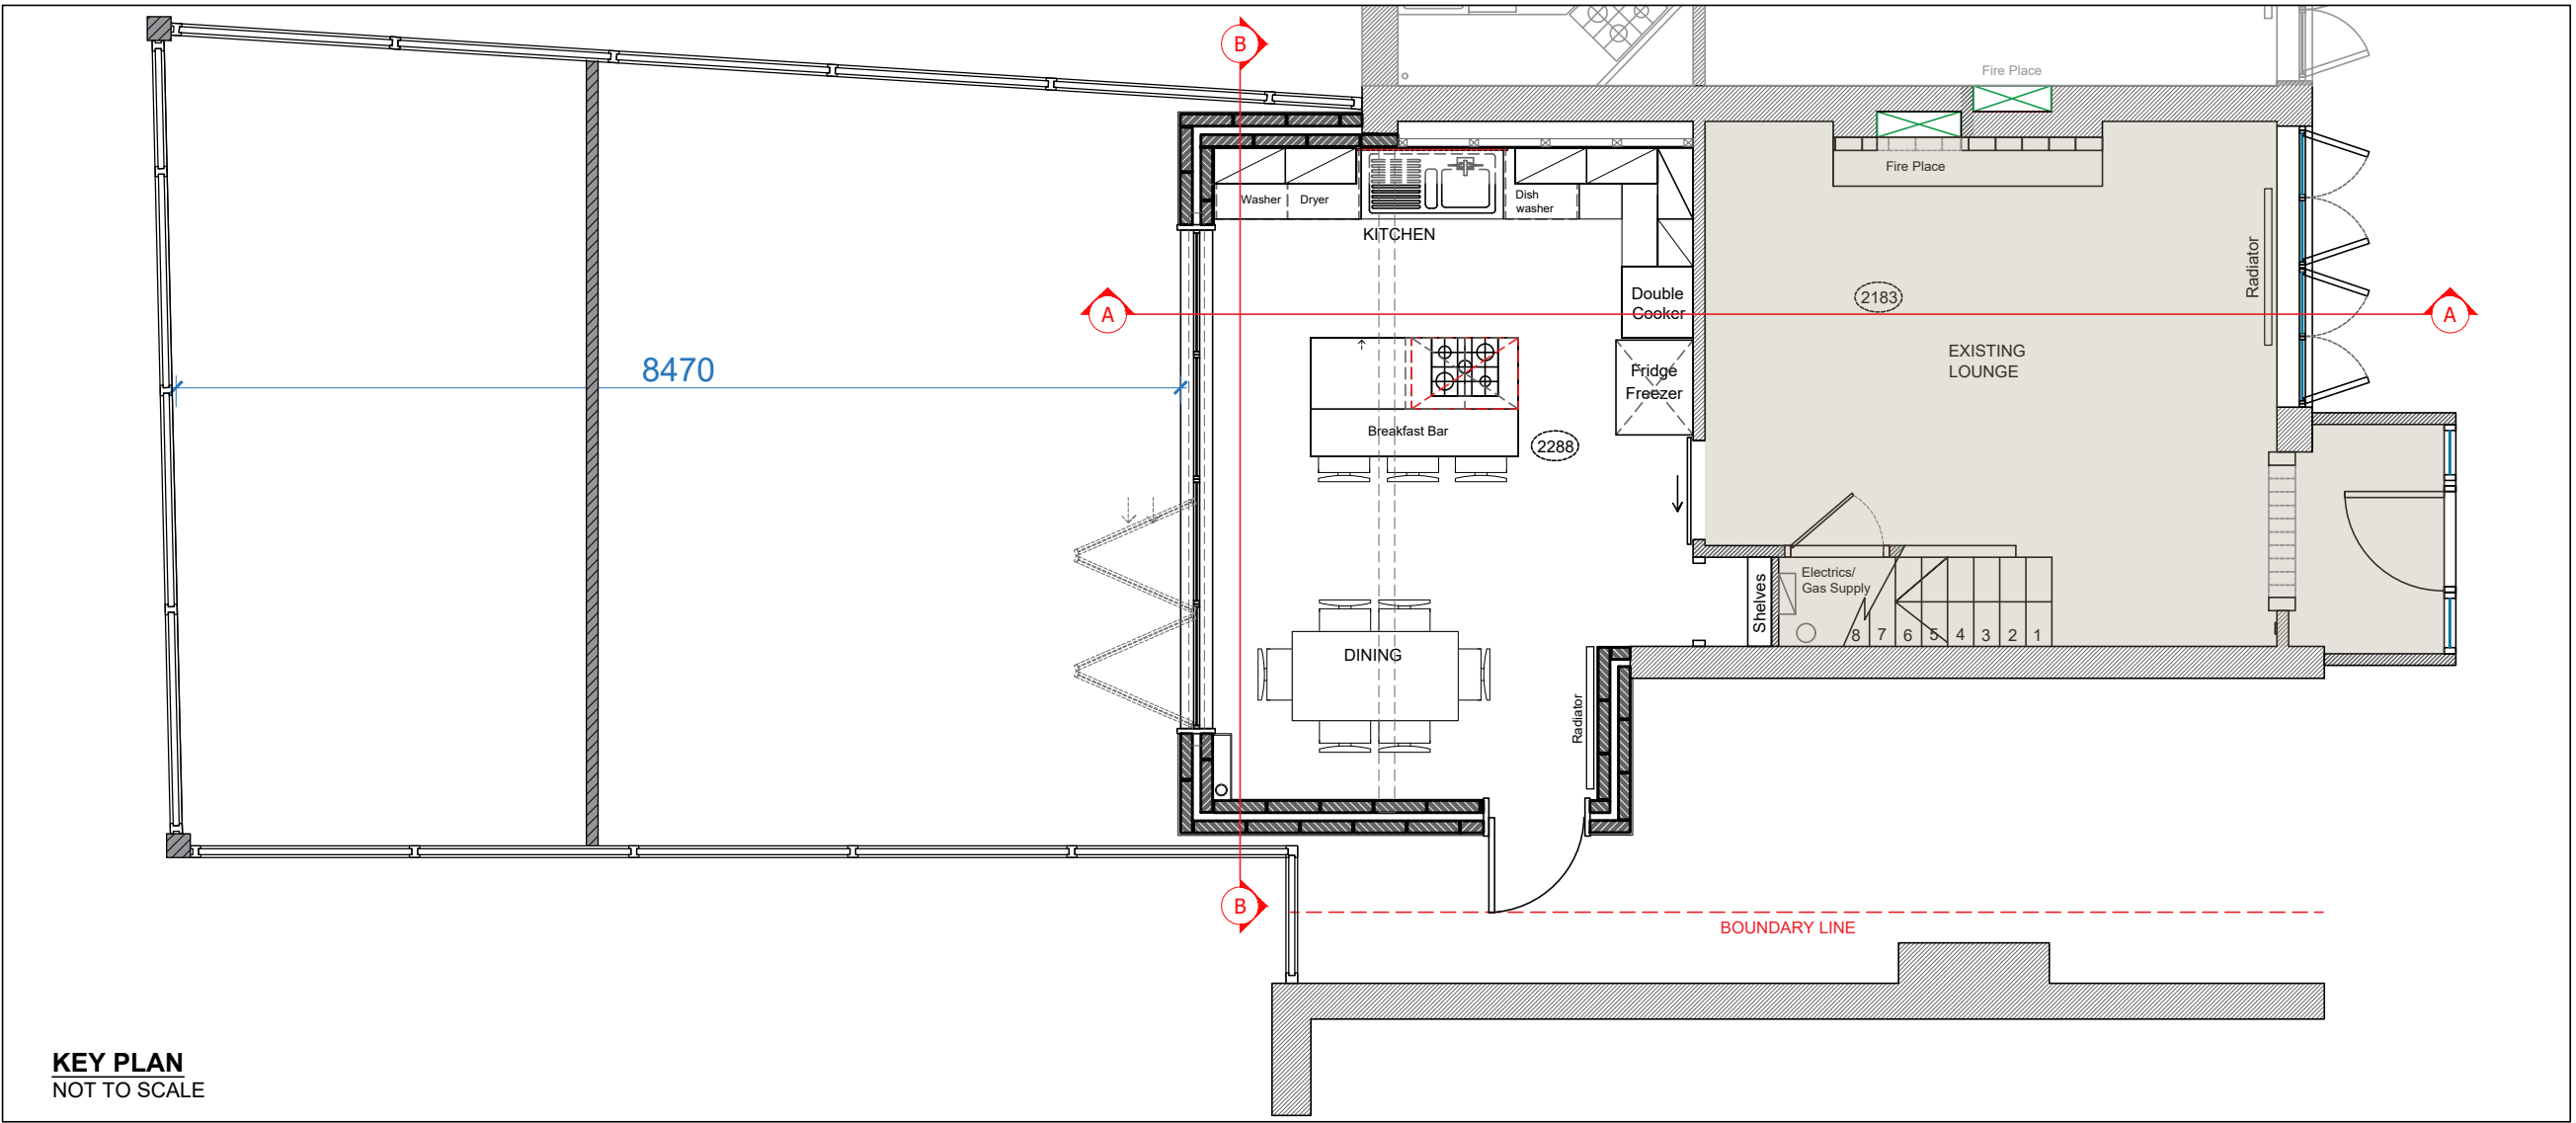

01	28.11.22	Amends to Dormer Location. Rear Projection reduced.	JF
Rev	Date	Description	Initial

Project	32 Thornfield Road				
Territory	UK				
Title	Sections				
Stage	PLANNING				
Date	27/08/2022	Drawn	JF	Checked	---
Scale	1:100 @A1				
Drg. No.	JF_100_05			Rev	0.1