




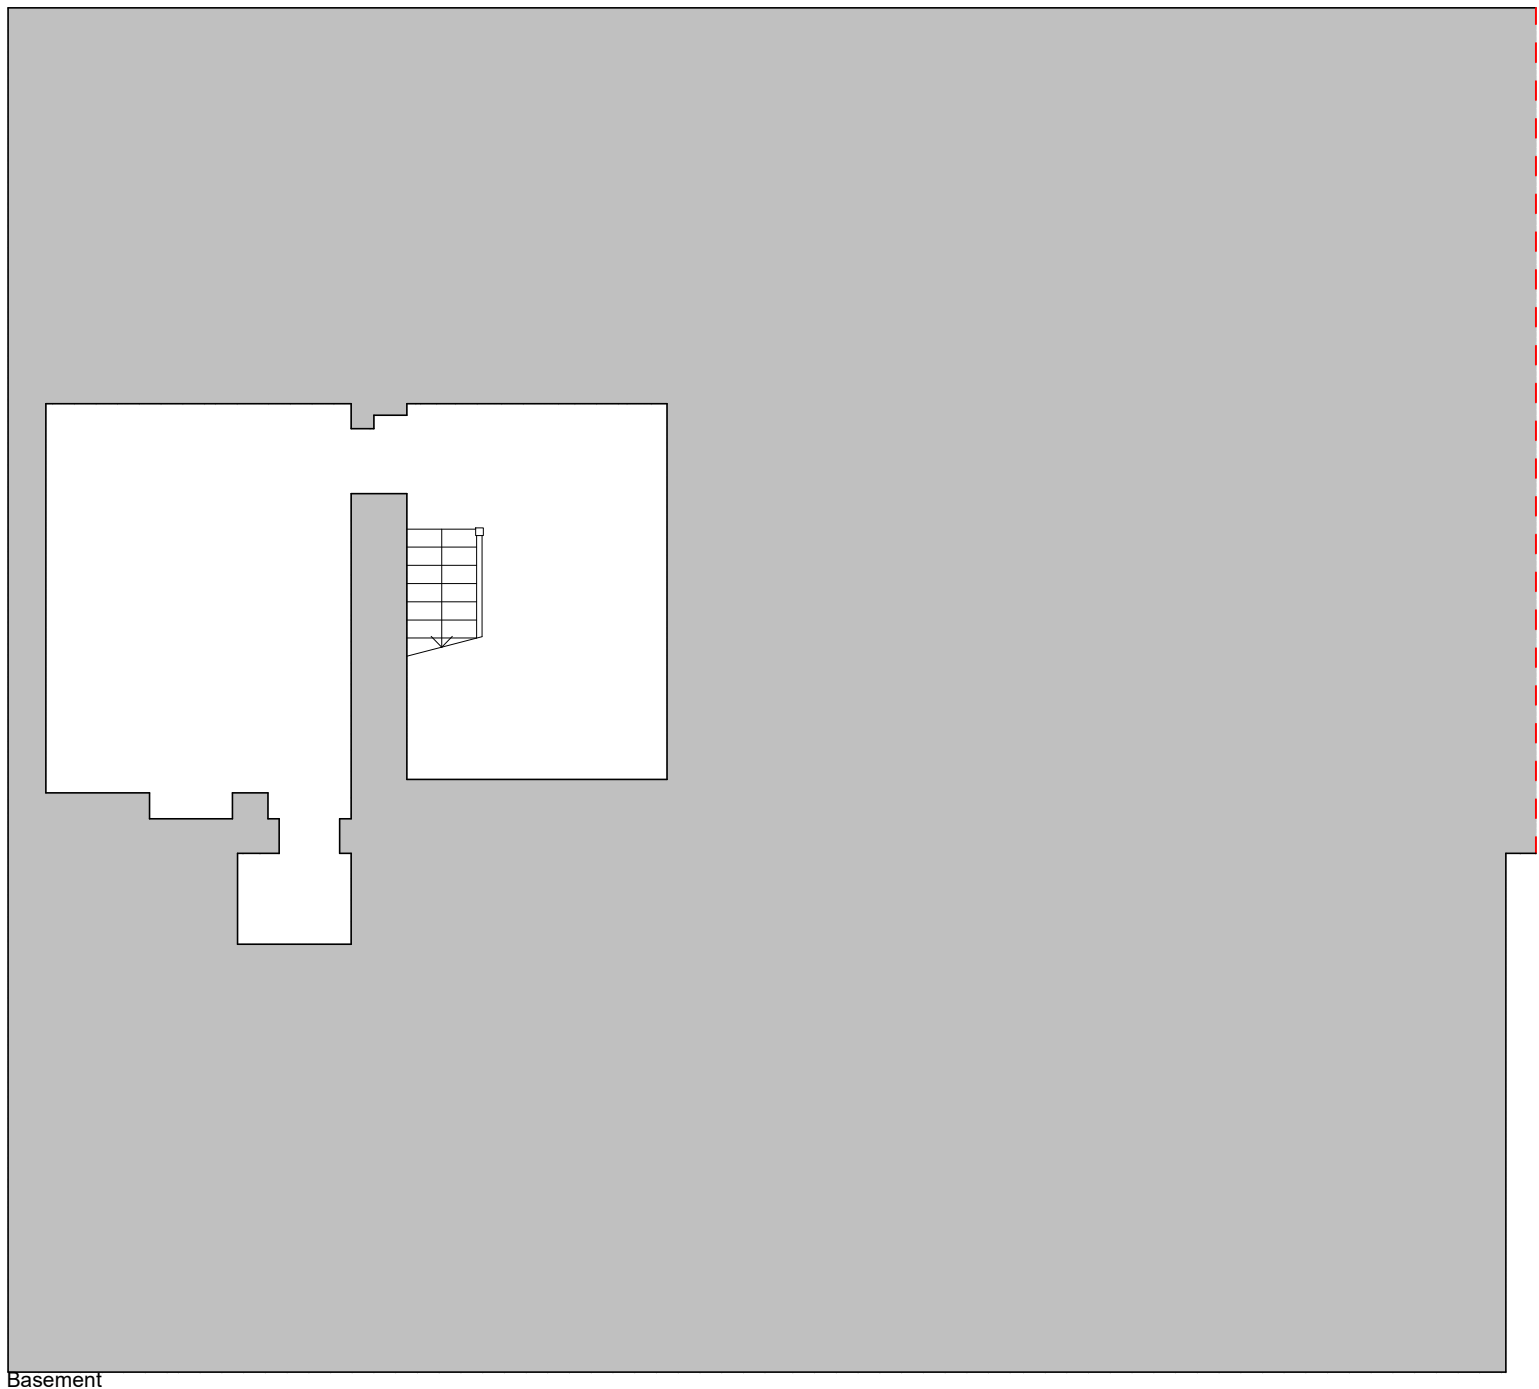


Basement

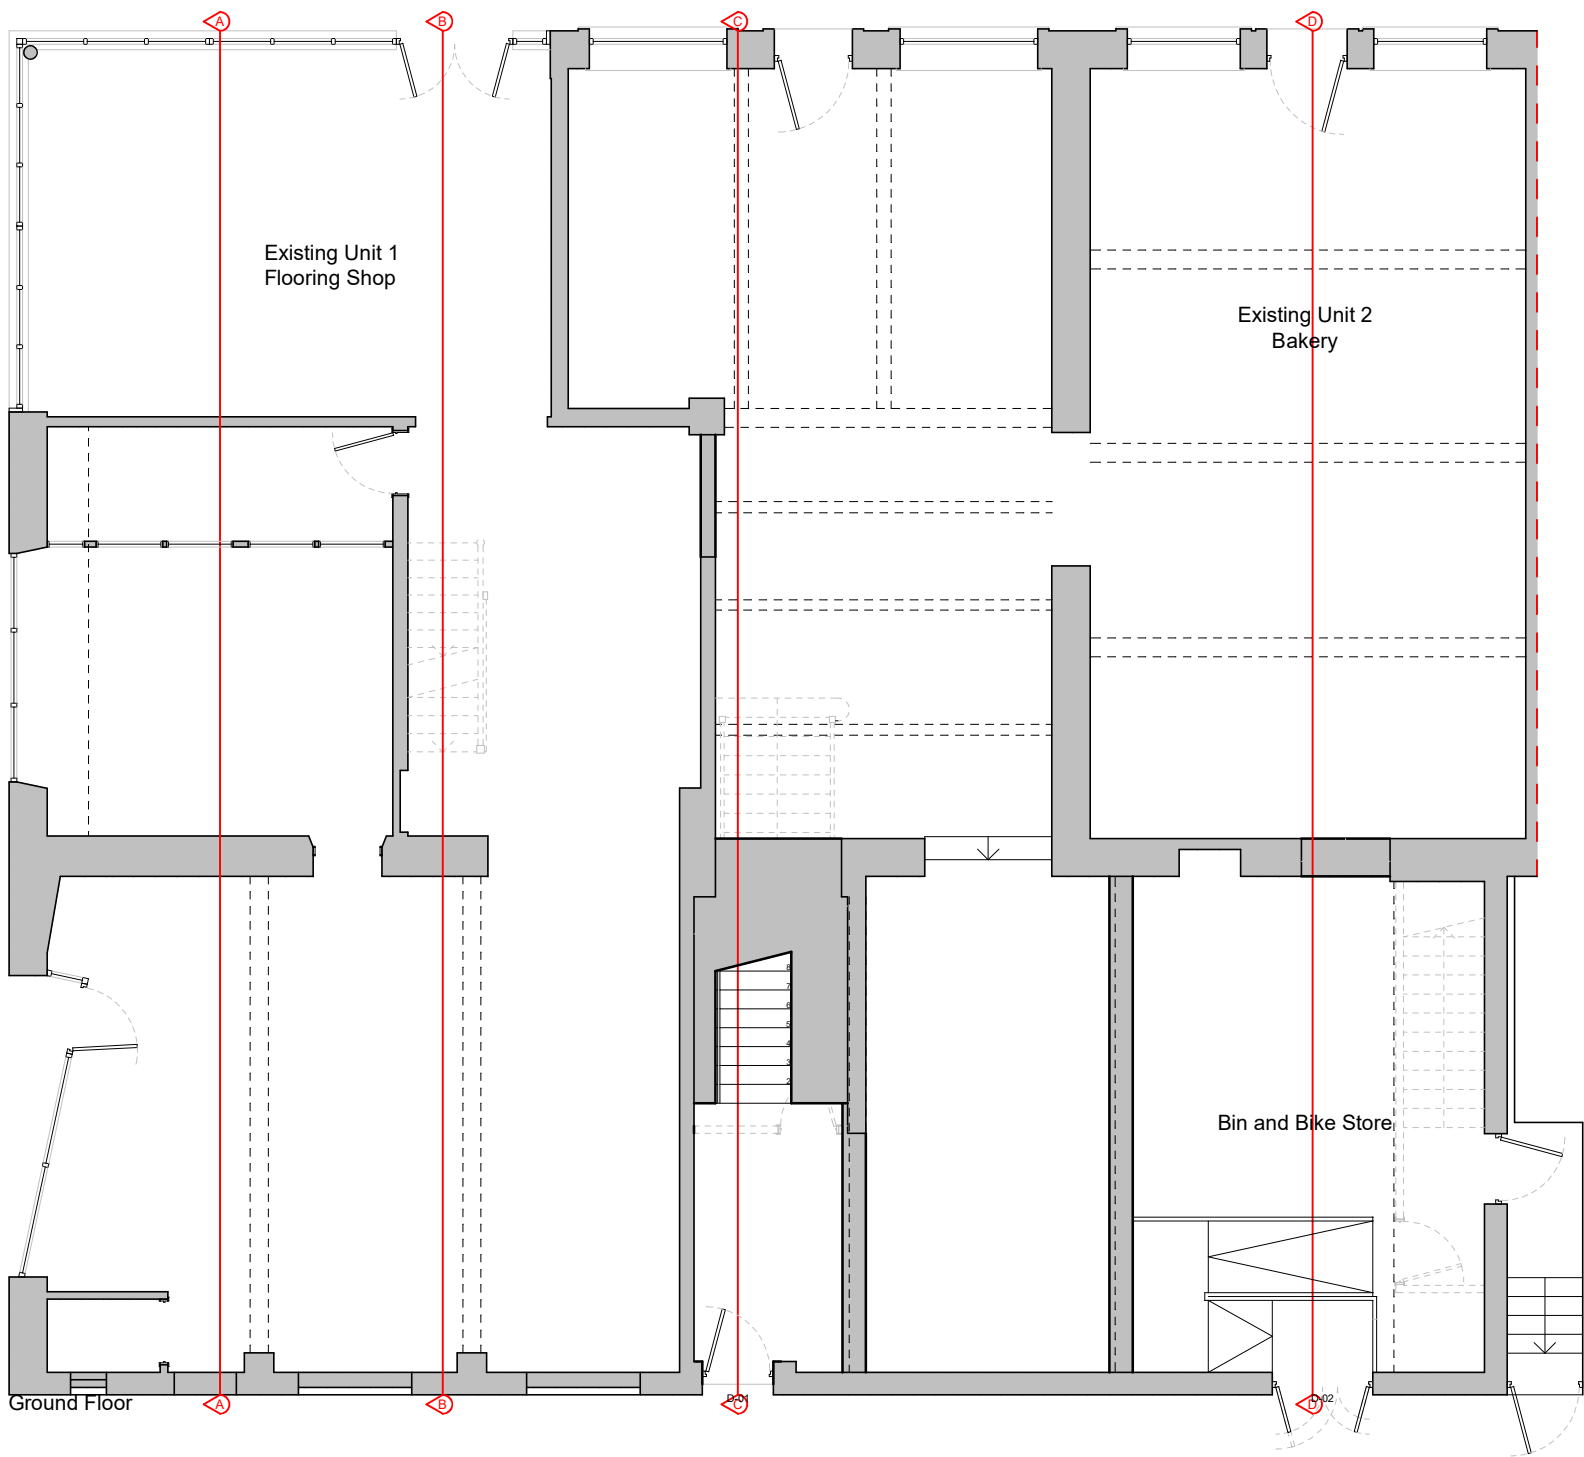


Ground Floor

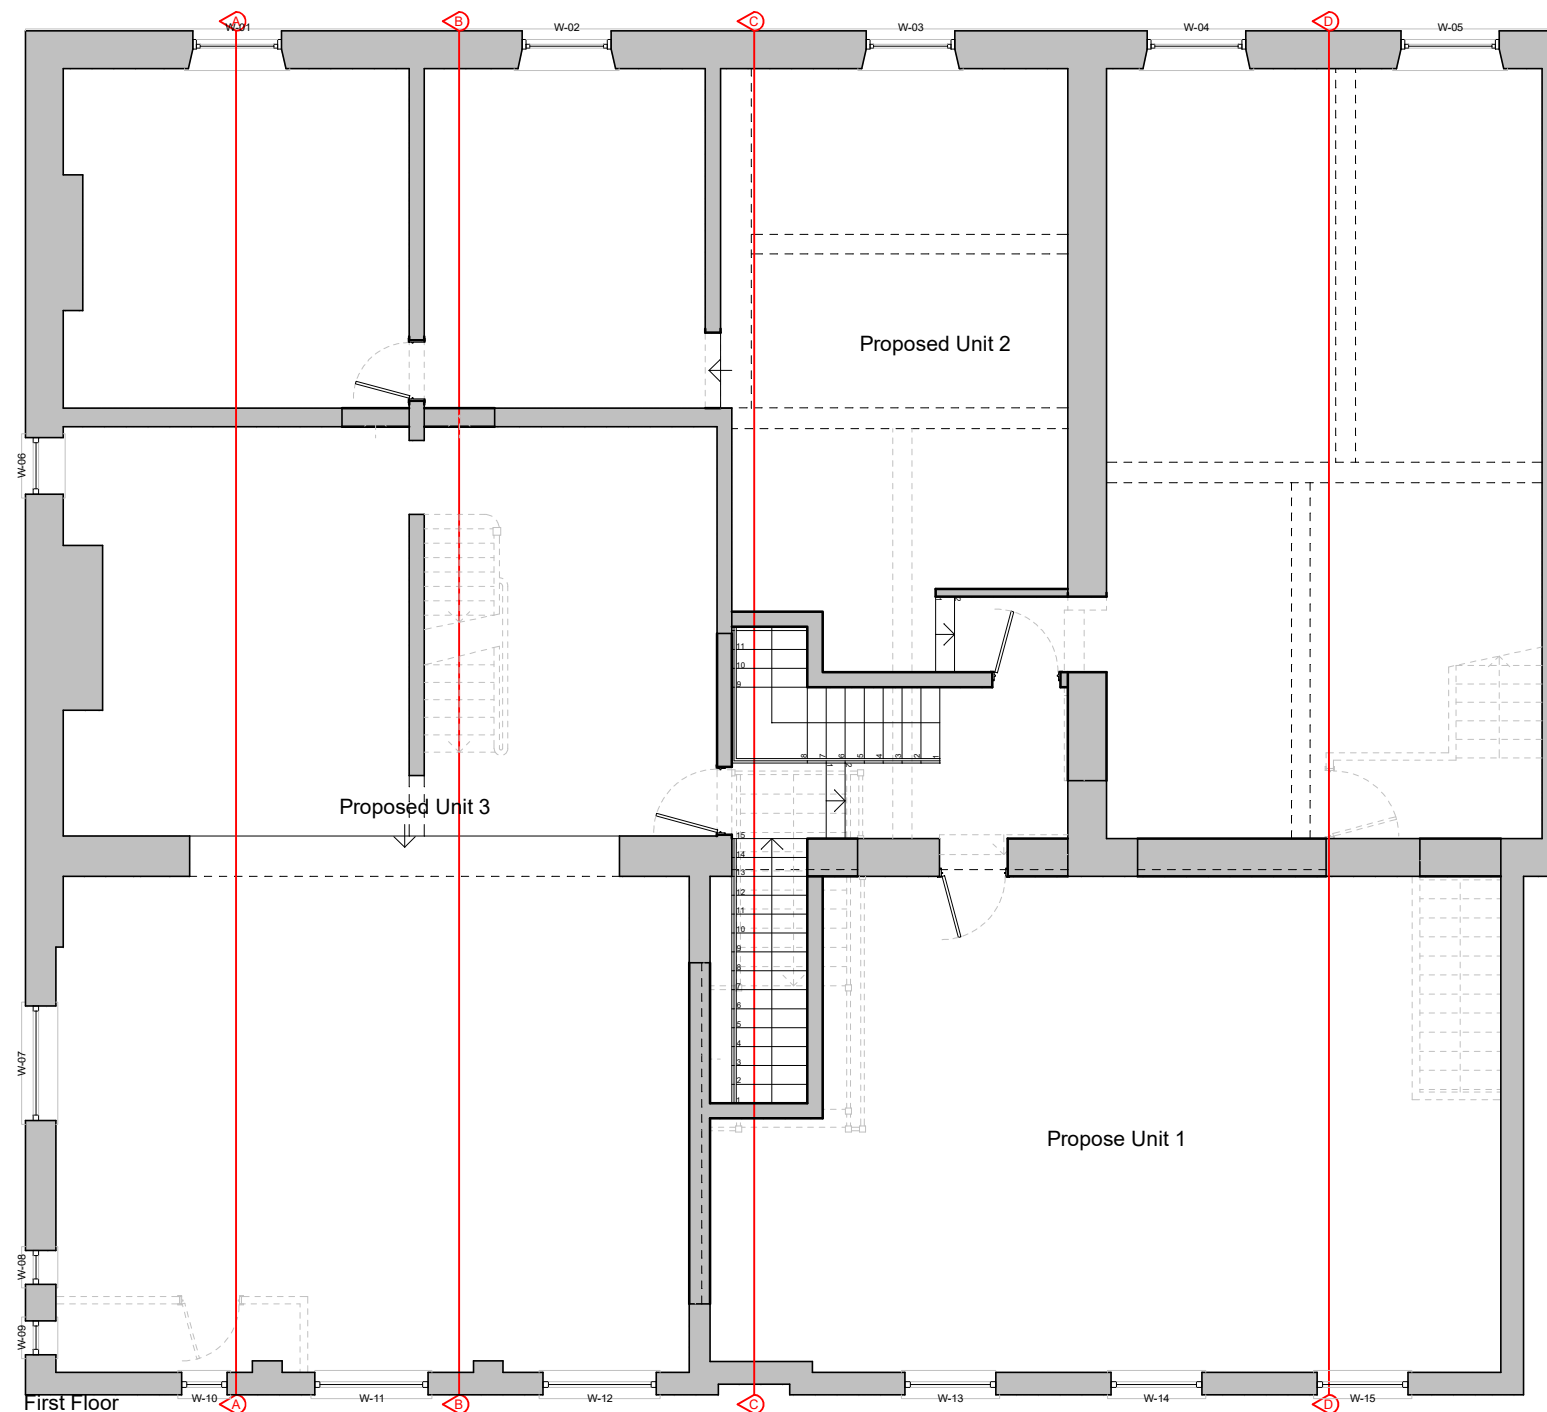

First Floor

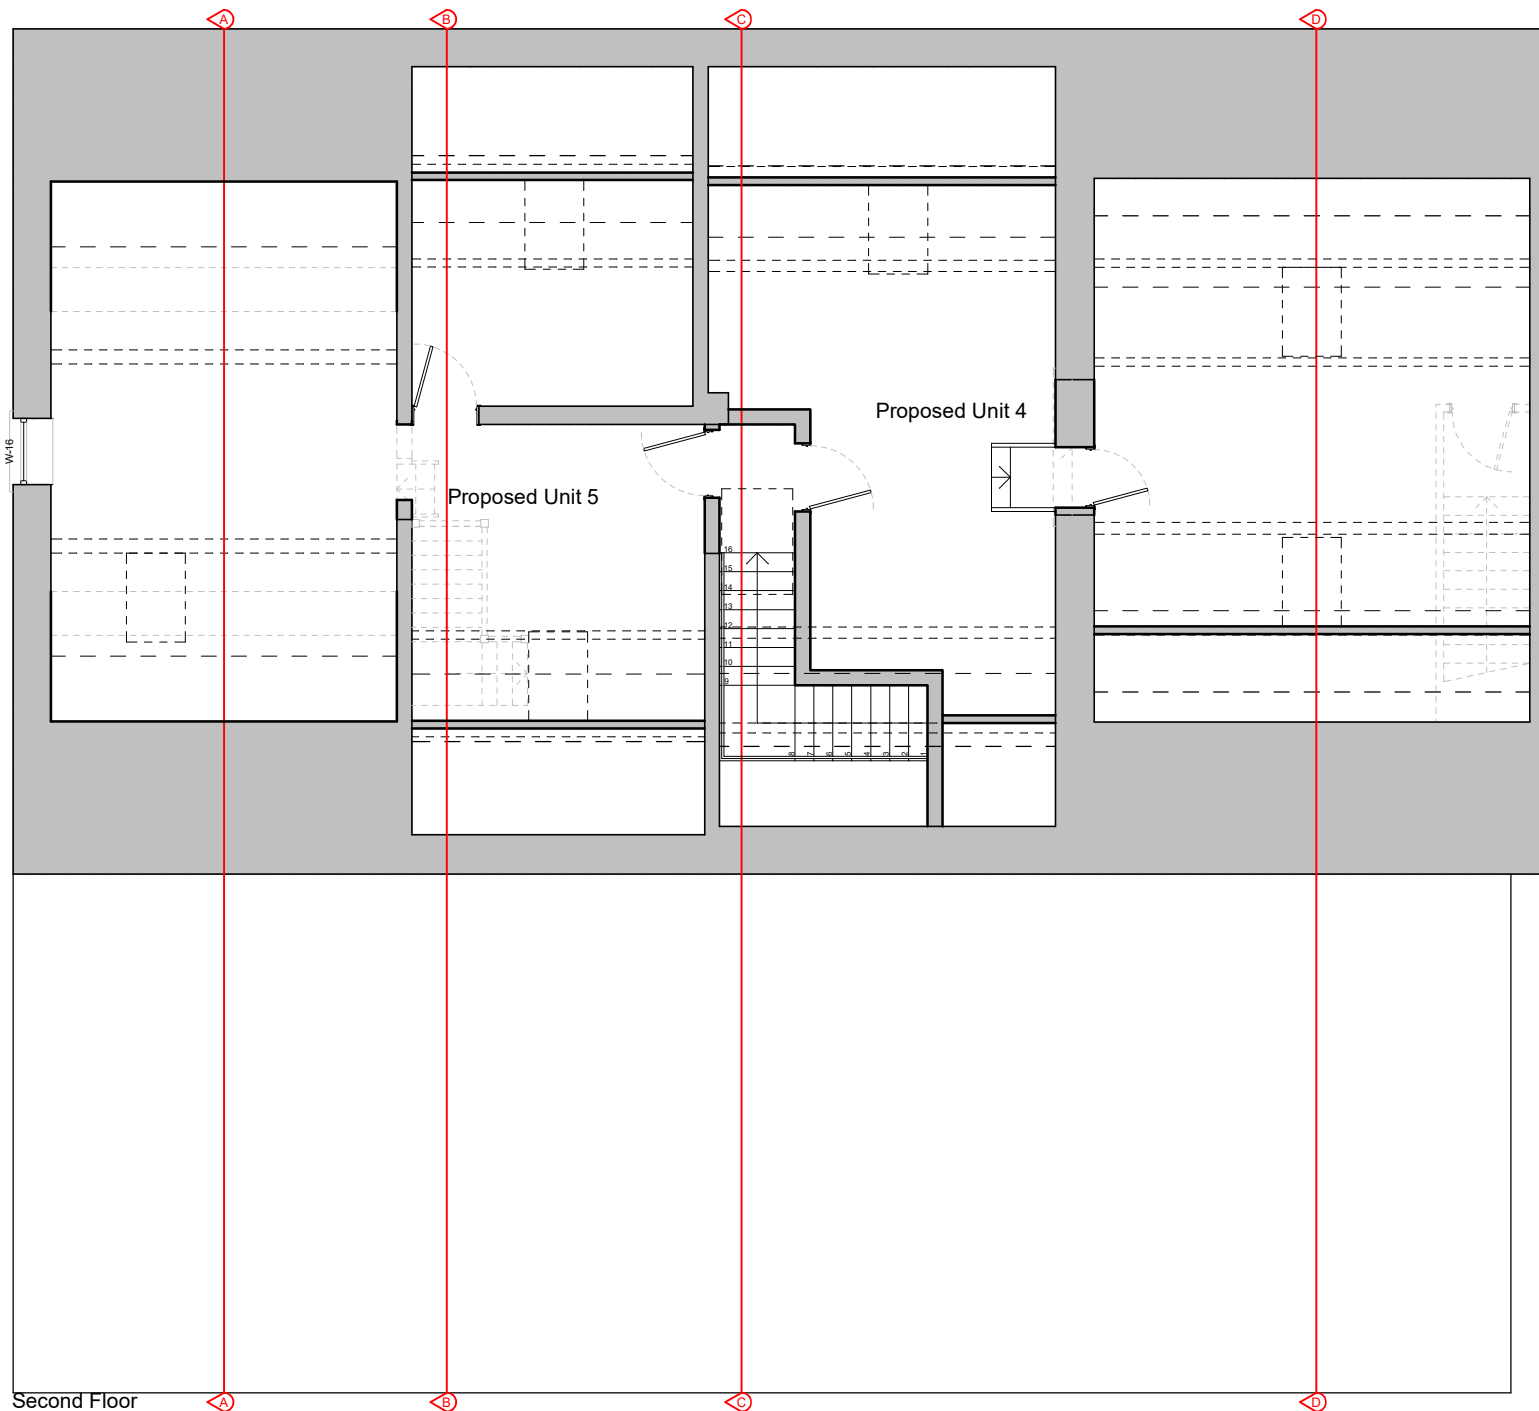

Second Floor

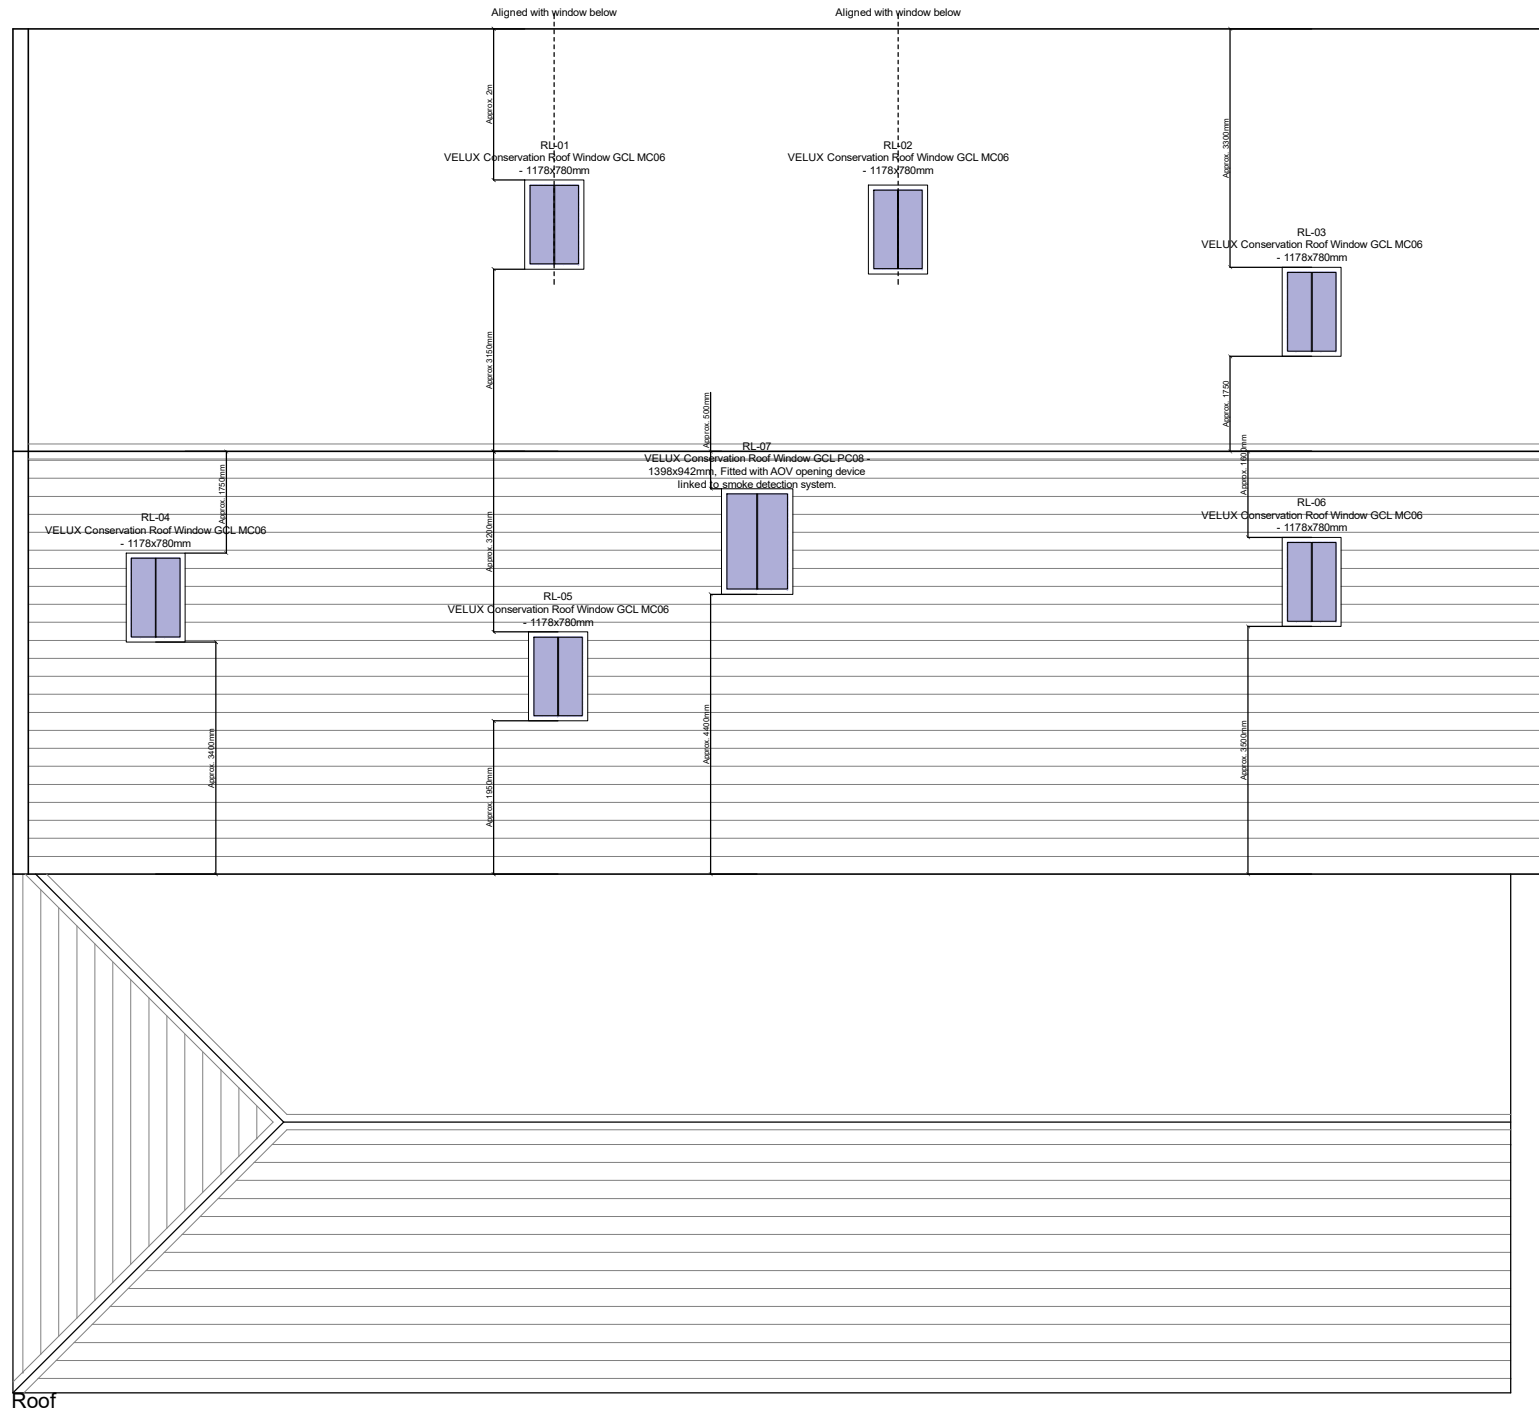

Roof



SCALE BAR 1:100

- GRANT ERSKINE ARCHITECTS LTD SHALL HAVE NO RESPONSIBILITY FOR ANY USE MADE OF THIS DOCUMENT OTHER THAN FOR THAT WHICH IT WAS PREPARED AND ISSUED.
- ALL DIMENSIONS SHOULD BE CHECKED ON SITE.
- ANY DRAWING ERRORS OR DIVERGENCES SHOULD BE BROUGHT TO THE ATTENTION OF GRANT ERSKINE ARCHITECTS LTD.
- COPYRIGHT GRANT ERSKINE ARCHITECTS LTD. NOT TO BE USED / REPRODUCED IN PART OR IN FULL WITHOUT WRITTEN PERMISSION.

NOTES

FIRST ISSUE

REVISION / DESCRIPTION	DRAWN	CHECKED	DATE
REV 1.0 A - Amended to line with client comments B - Additional details for validation	MDG MDG	MDG GPE	15/08/25 11/12/25

CLIENT LOGO

**GRANT
ERSKINE
ARCHITECTS**
info@granterskinearchitects.com
www.granterskinearchitects.com
Grant Erskine Architects Limited Reg. No. 07477118

PROJECT TITLE
44-48 BOLTON STREET, RAMSBOTTOM
PARTIAL CONVERSION TO RESIDENTIAL

PROJECT NUMBER
20230425

DRAWING TITLE
PROPOSED
COMMERCIAL LAYOUT PLANS

SCALE
1:100 @A1

DATE
29/04/25

DRAWING No.
(2-)A005

REVISION
B