


EXISTING



PROPOSED

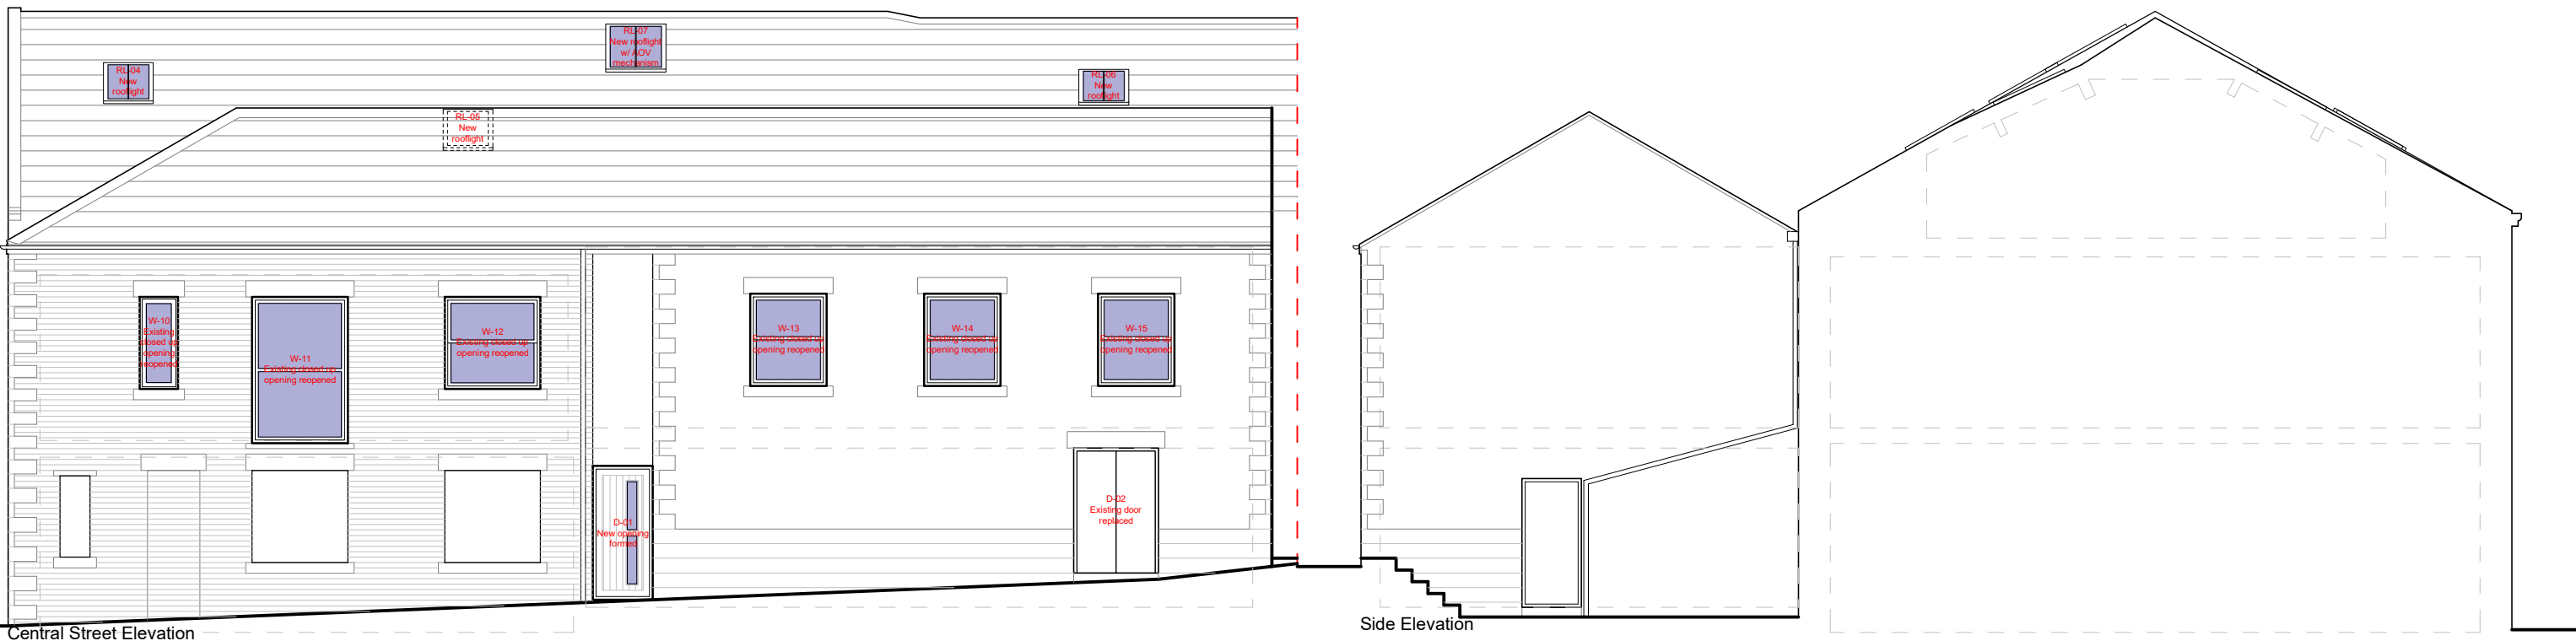

GRANT ERSKINE ARCHITECTS LTD SHALL HAVE NO RESPONSIBILITY FOR ANY USE MADE OF THIS DOCUMENT OTHER THAN FOR THAT WHICH IT WAS PREPARED AND ISSUED.  
ALL DIMENSIONS SHOULD BE CHECKED ON SITE.  
ANY DRAWING ERRORS OR DIVERGENCES SHOULD BE BROUGHT TO THE ATTENTION OF GRANT ERSKINE ARCHITECTS LTD.  
COPYRIGHT GRANT ERSKINE ARCHITECTS LTD. NOT TO BE USED / REPRODUCED IN PART OR IN FULL WITHOUT WRITTEN PERMISSION.

NOTES

| REVISION / DESCRIPTION                            | DRAWN | CHECKED | DATE     |
|---------------------------------------------------|-------|---------|----------|
| REV 1.00<br>A - Issued to the client for comments | MOB   | MOB     | 15/08/25 |
| B - Added detail for validation                   | MOB   | GPE     | 11/12/25 |

CLIENT LOGO

GRANT  
ERSKINE  
ARCHITECTS  
info@granterskinearchitects.com  
www.granterskinearchitects.com  
Grant Erskine Architects Limited Reg. No. 07477118

|                                                                                       |                    |
|---------------------------------------------------------------------------------------|--------------------|
| PROJECT TITLE<br>44-48 BOLTON STREET, RAMSBOTTOM<br>PARTIAL CONVERSION TO RESIDENTIAL |                    |
| PROJECT NUMBER<br>20230425                                                            | SCALE<br>1:100 @A1 |
| DRAWING TITLE<br>EXISTING & PROPOSED<br>ELEVATIONS                                    | DATE<br>07/05/25   |
| DRAWING No.<br>(2-)A007                                                               | REVISION<br>B      |