

Notes

THIS DRAWING IS TO BE READ IN CONJUNCTION WITH ALL RELEVANT HDB, ARCHITECTS, SERVICE ENGINEERS AND SUBCONTRACTOR DRAWINGS.

REVIEW ALL DRAWINGS AND REPORT ANY DISCREPANCIES TO HDB PRIOR TO COMMENCEMENT.


DO NOT SCALE FROM THIS DRAWING. ALL DIMENSIONS AND LEVELS INCLUDING ANY ABUTMENT TO EXISTING STRUCTURES TO BE CHECKED ON SITE PRIOR TO COMMENCEMENT.

WORK FROM FIGURED DIMENSIONS ONLY. DO NOT SCALE FROM THIS DRAWING.

ALL DIMENSIONS IN MILLIMETRES AND LEVELS IN METRES, TO BE CHECKED ON SITE

NO DEVIATION FROM DETAILS SHOWN ON THIS DRAWING IS ALLOWED WITHOUT HDB PRIOR PERMISSION IN WRITING.

ALL WORK IS TO BE CARRIED OUT IN ACCORDANCE WITH THE RELEVANT SPECIFICATIONS ISSUED BY HDB, BRITISH STANDARD CODES OF PRACTICE, STATUTORY REQUIREMENTS AND THE CONTRACT DOCUMENTS.

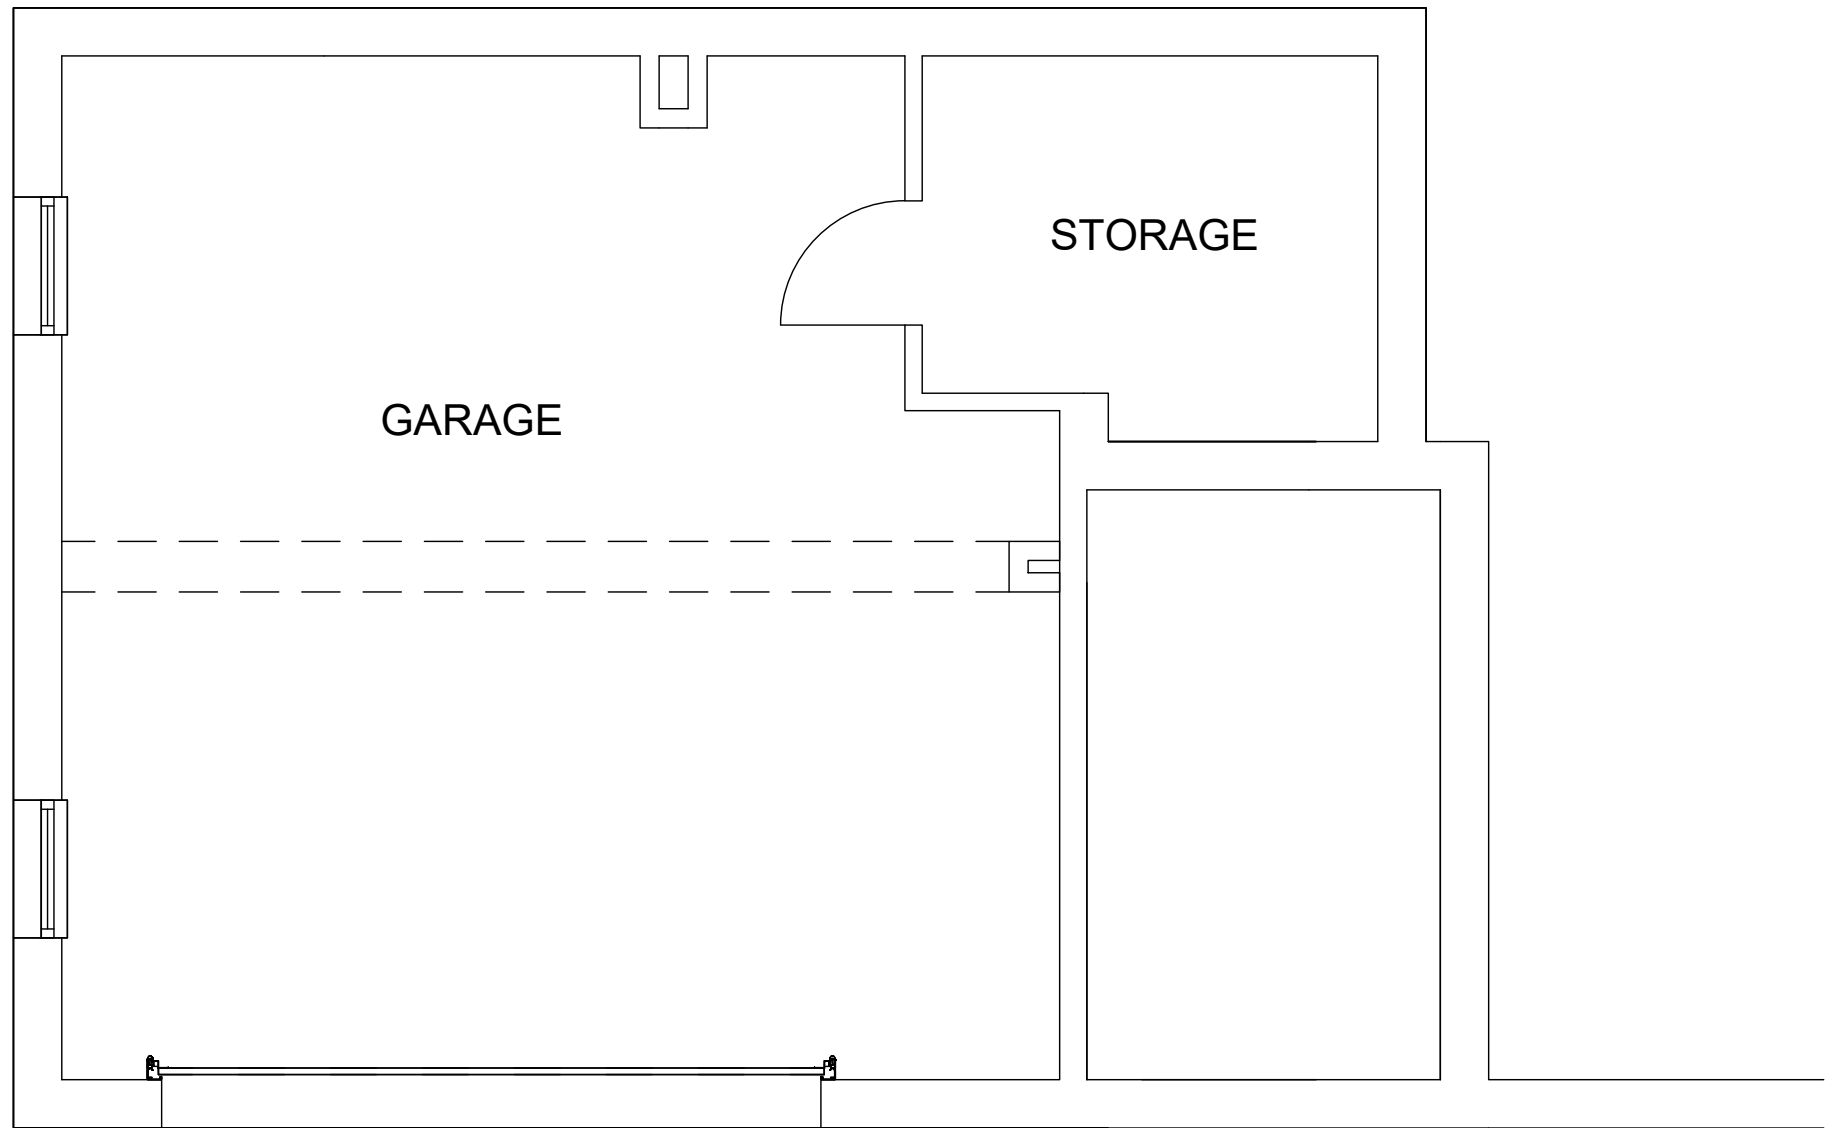

Existing Lower Ground Floor



Existing Upper Ground Floor

A	25.04.24	ISSUED FOR PLANNING
N°	DATE	DESCRIPTION
REVISION		

CLIENT: Mr & Mrs BRICE				
CONTRACT: 68 WOODHEY RD				
DRAWING TITLE: EXISTING PLANS				
PROJECT N°:		Dwg N°:	P.002	Rev: A
PLANNING:		SCALE:	1/50	
BUILDING REGS:		DATE:	25.04.24	
TENDER:		DRAWN:	AG	
CONSTRUCTION:		CHECKED:		