



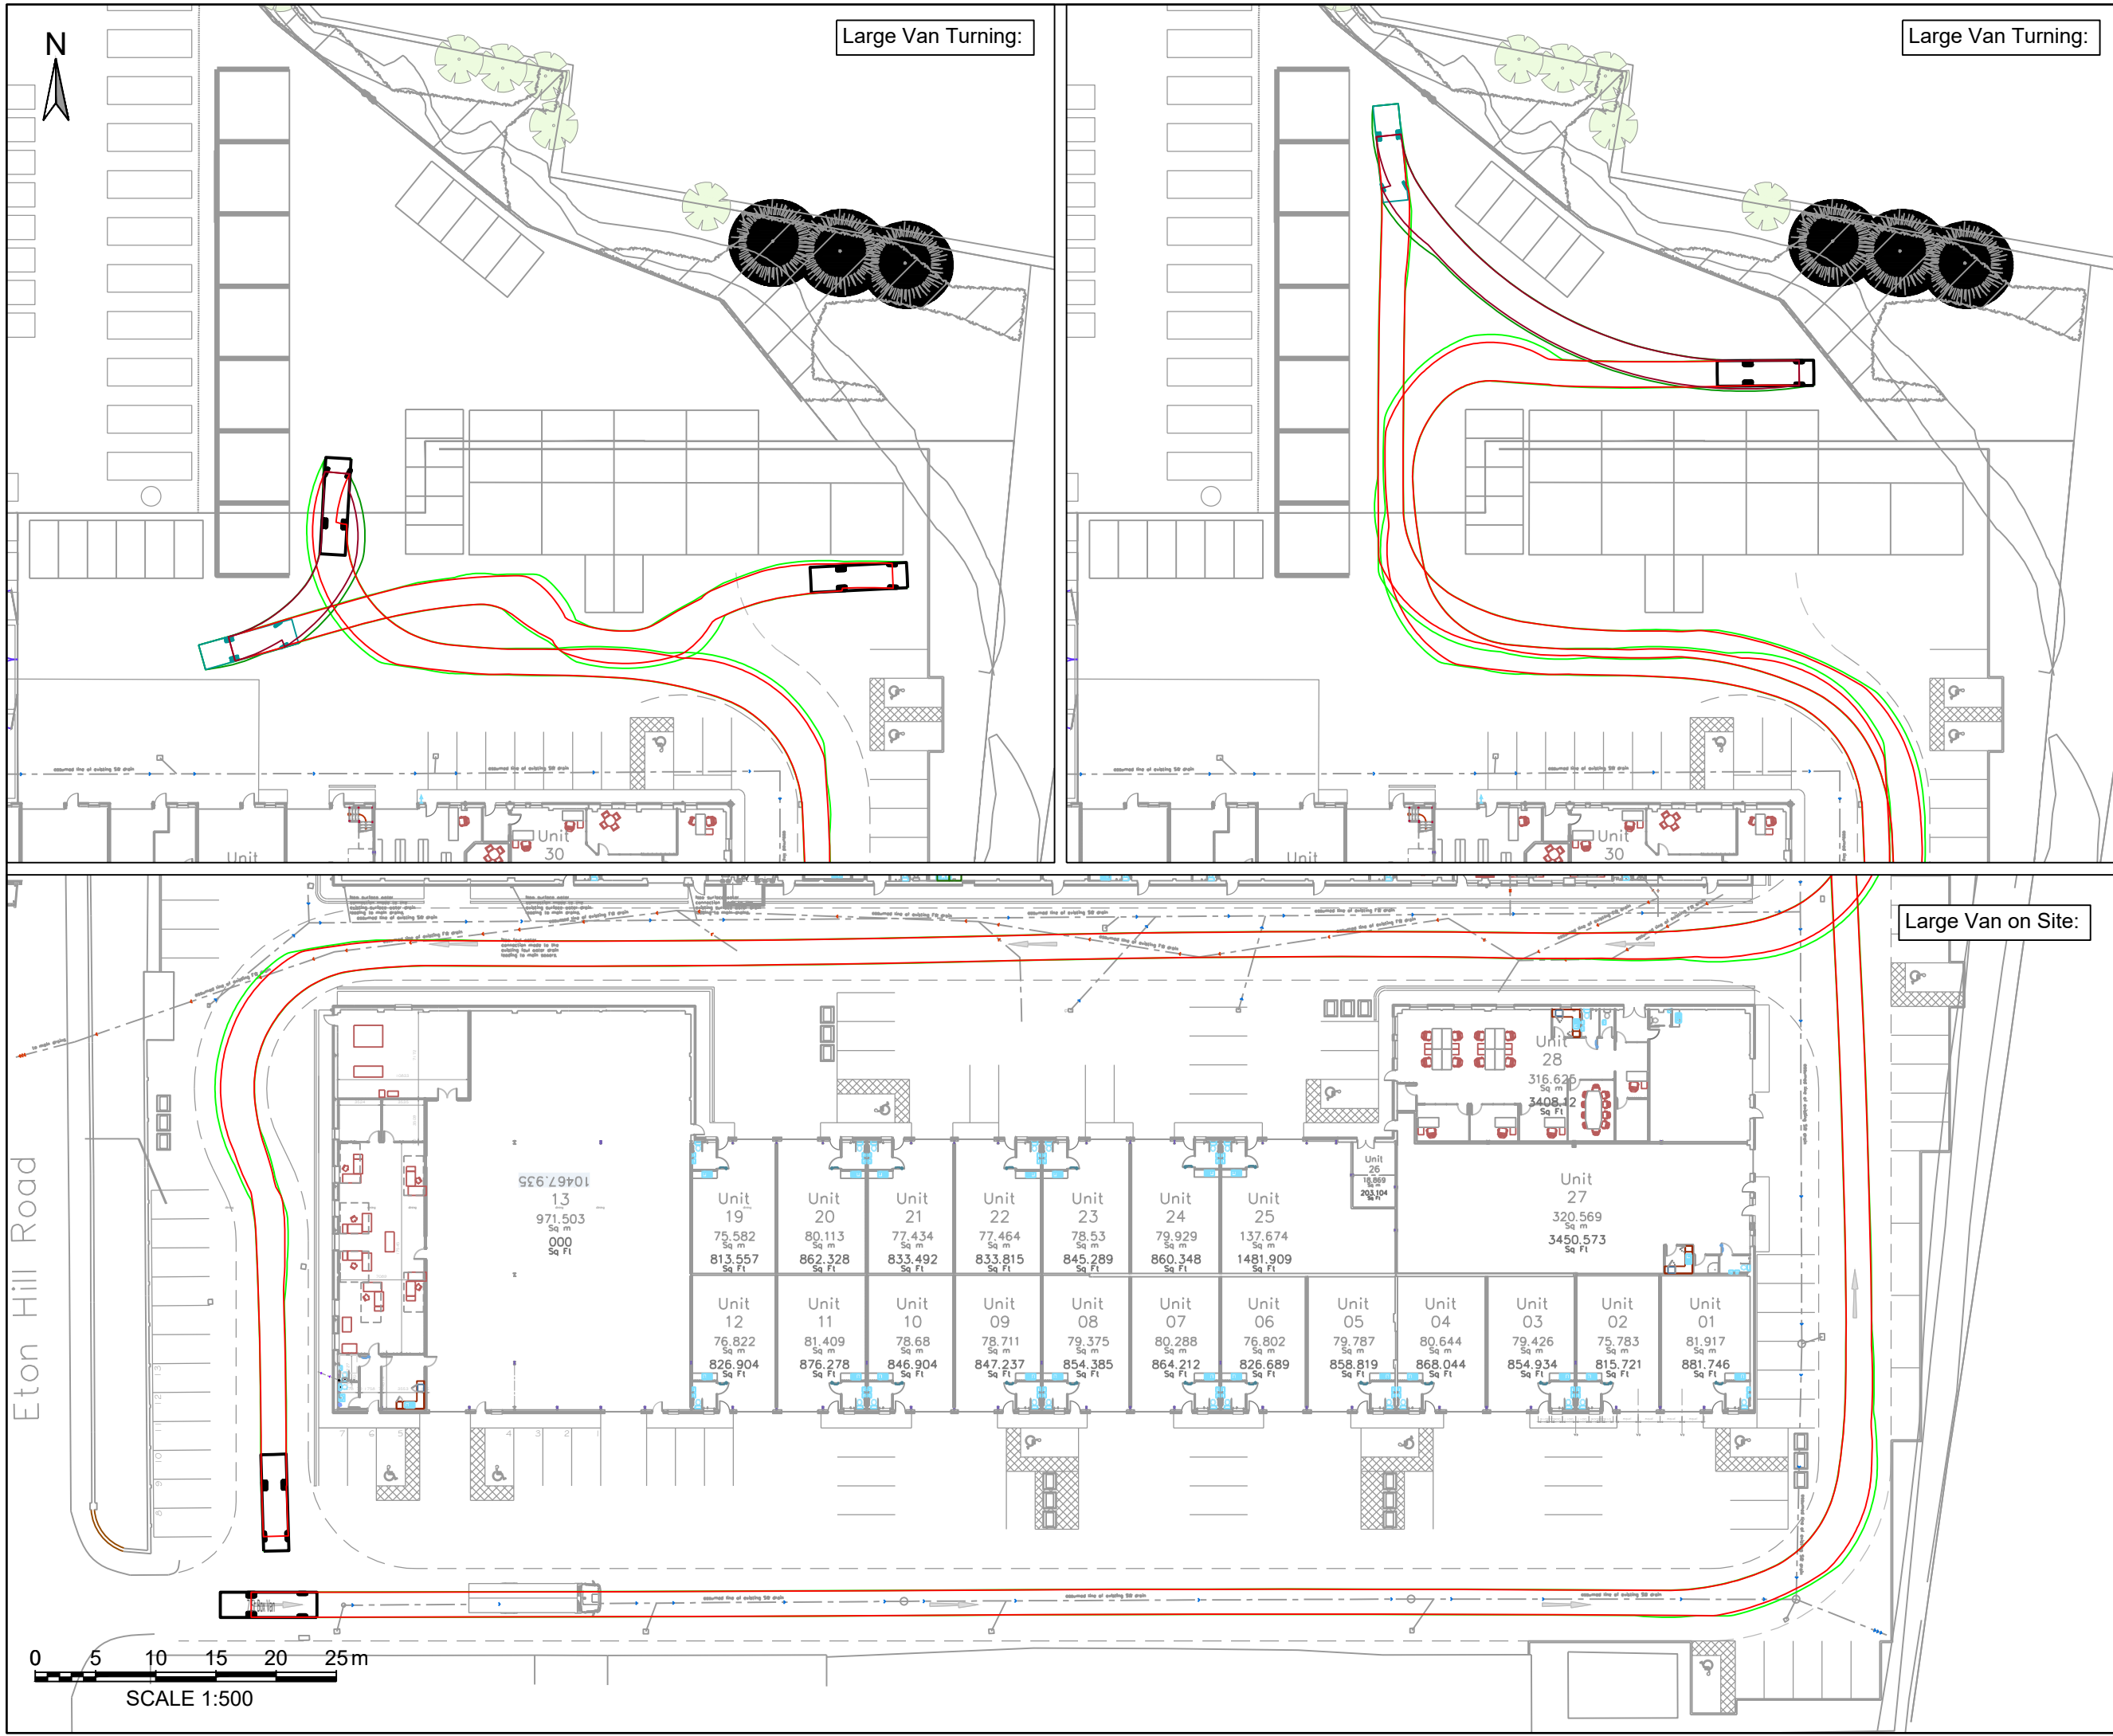

- Notes:
1. This drawing should be read in relation to the subject of the title only. Other information shown on the drawing is to be considered indicative only. Reference should be made to appropriate drawing series/specifications for other information.
 2. All dimensions are in metres unless specified otherwise.
 3. This drawing is based on Site Layout drawing 3672-02 Rev A provided by CJ Partnership. Tetra Tech does not take responsibility for any discrepancies.

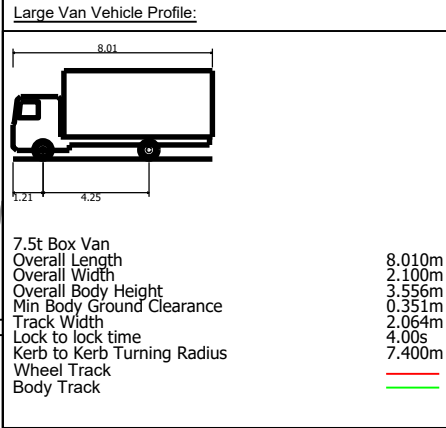

PRELIMINARY ISSUE

P01	PRELIMINARY FIRST ISSUE	02.04.2024	AB	AK	AK
Rev	Description	Date	By	CHK	App

Issuing Office
Tetra Tech Manchester
11 York Street,
Manchester, M2 2AW
Tel: +44 (0)161 872 3223
www.tetrateteurope.com



Client
Hamilton Heath Estates Ltd

Project Name
**Proposed New Industrial Units: Eton
Business Park, Eton Hill Road, Radcliffe**

Sheet Title
**Proposed Site Layout - Large Van Swept
Path Analysis**

TTE Project Number	Drawn By	Date	Checked By	Date	Approved By	Date	Scale @	Subsidiary
784-B039064	AB	Mar '24	AK	Mar '24	AK	Mar '24	As Shown	S0
Client Project Number	Originator	Volume/System Level/Location	Type/Code	Role	Number	Revision		
B039064	- TTE	- 00 - XX - TR - D	- 004-01	P01				

© Copyright Tetra Tech TTE_MT_v1