
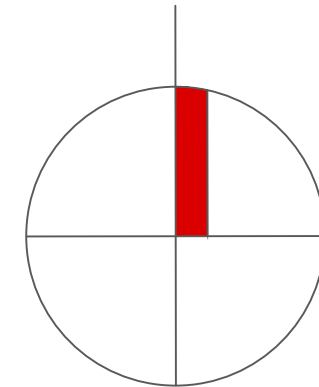


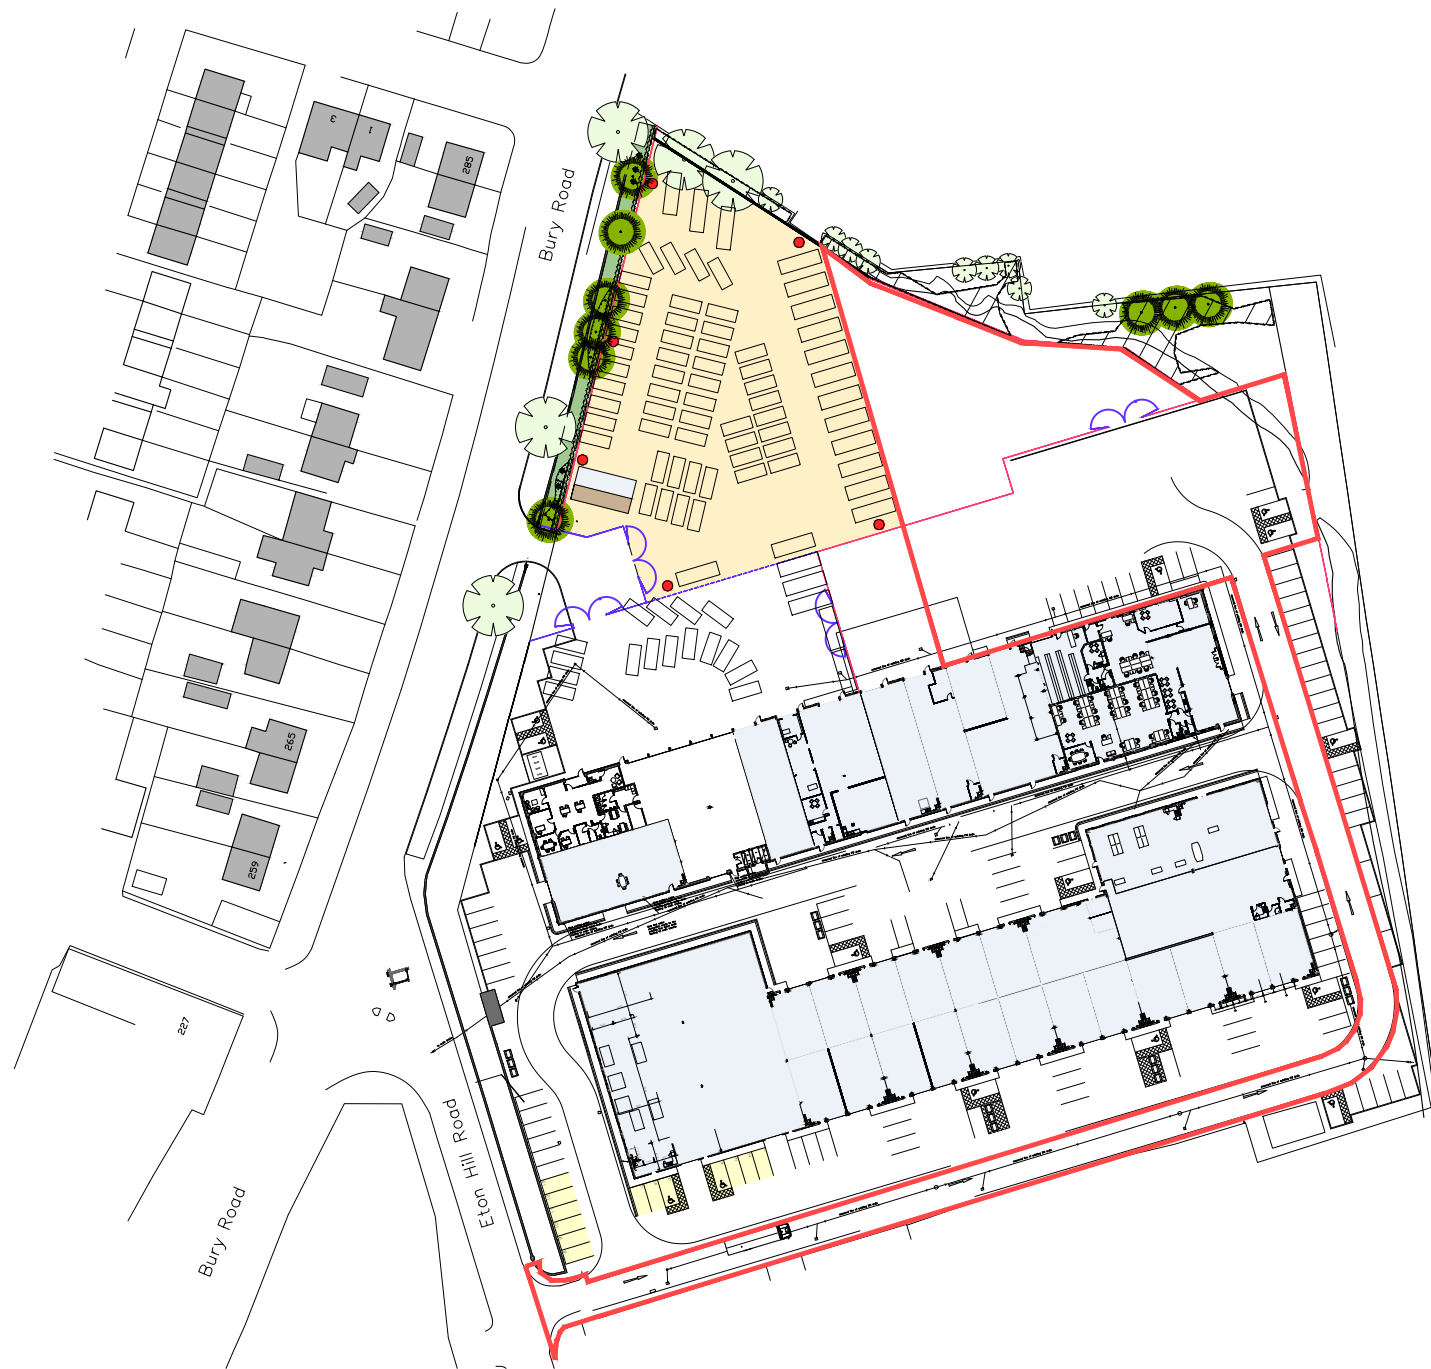

Hamilton Heath Estates
Eton Business Park
Radcliffe
Eton Hill Road
Bury

Site Location plan

work to figured dimensions

© CJ Partnership owns the copyright of this design / drawing which must not be reproduced in whole or in part without the written permission of CJ Partnership

contract no

3672 05

drawn by

drawing no

date
January 2024

revision

scale @ A3
1:1250

planning

Revisions:
A.

Blue Pit Mill Queensway
Castleton Rochdale OL11 2PG

+44 (0)1706 631347
info@cjpartnership.com
www.cjpartnership.com

CJPARTNERSHIP
ENVIRONMENTAL ARCHITECTS

