



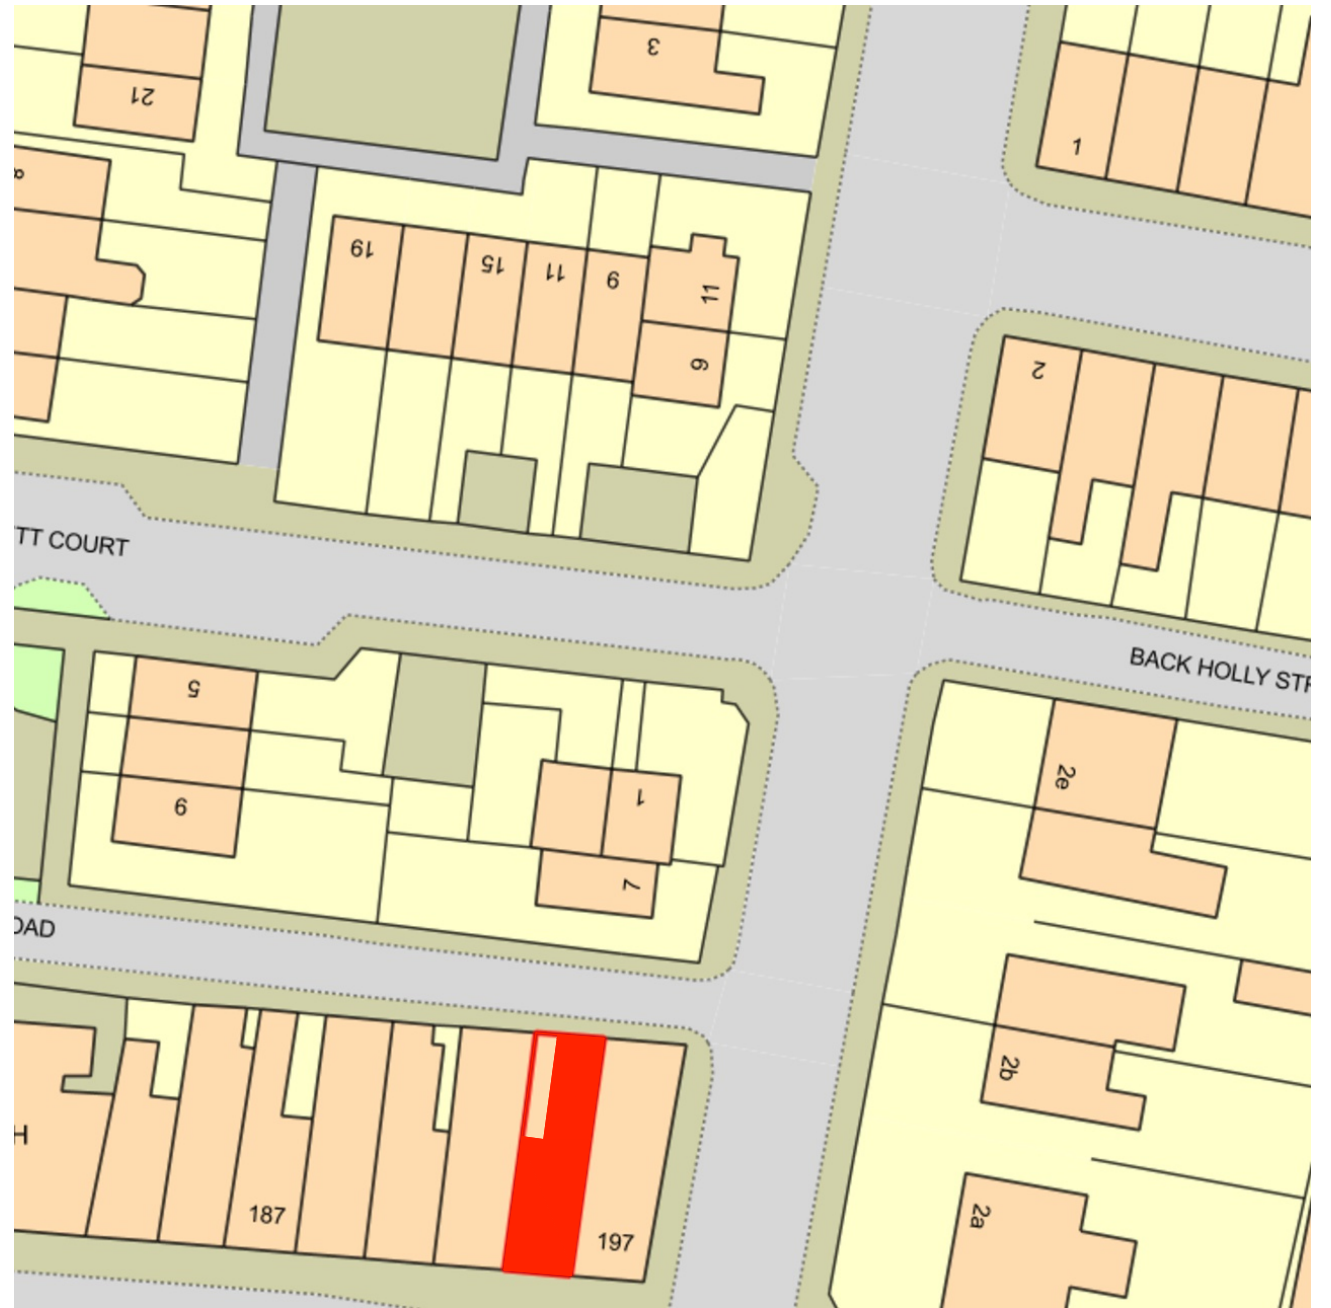

Existing Block Plan
(Scale: 1:500)

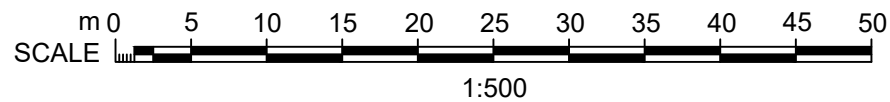

Proposed Block Plan
(Scale: 1:500)



NOTES:					YOUR ARCHITECTURAL PLAN					Client:					Drawing Title: Existing & Proposed Block Plan									
We will not be responsible for the contract after having obtained Planning Permission and/or Building Regulation																								
Approvals and that there can be no guarantee that Planning Permission and/or Building Regulation will be obtained. Any works that are started before approvals will be at owner's risk.																								
No responsibility will be taken for works which are unforeseen and for any alterations made which are beyond the control of the agent. All dimensions are in metres.																								
Contractor to check site thoroughly, verify dimensions before any work and report any discrepancies.					www.yourarchitecturalplan.co.uk 07908760909 02074763826 pnweze@yourarchitecturalplan.co.uk paulnweze@yahoo.co.uk					Project Title: 195 Roachdale Road, Bury, Lancashire, BL9 7BB					Original Issue Date: July, 2024					Scale @ A3: 1:100				
															Drawn By: PI					Checked By: PN				
															Number 100/200					Revision -				
Rev Date By Chk Comment																								