

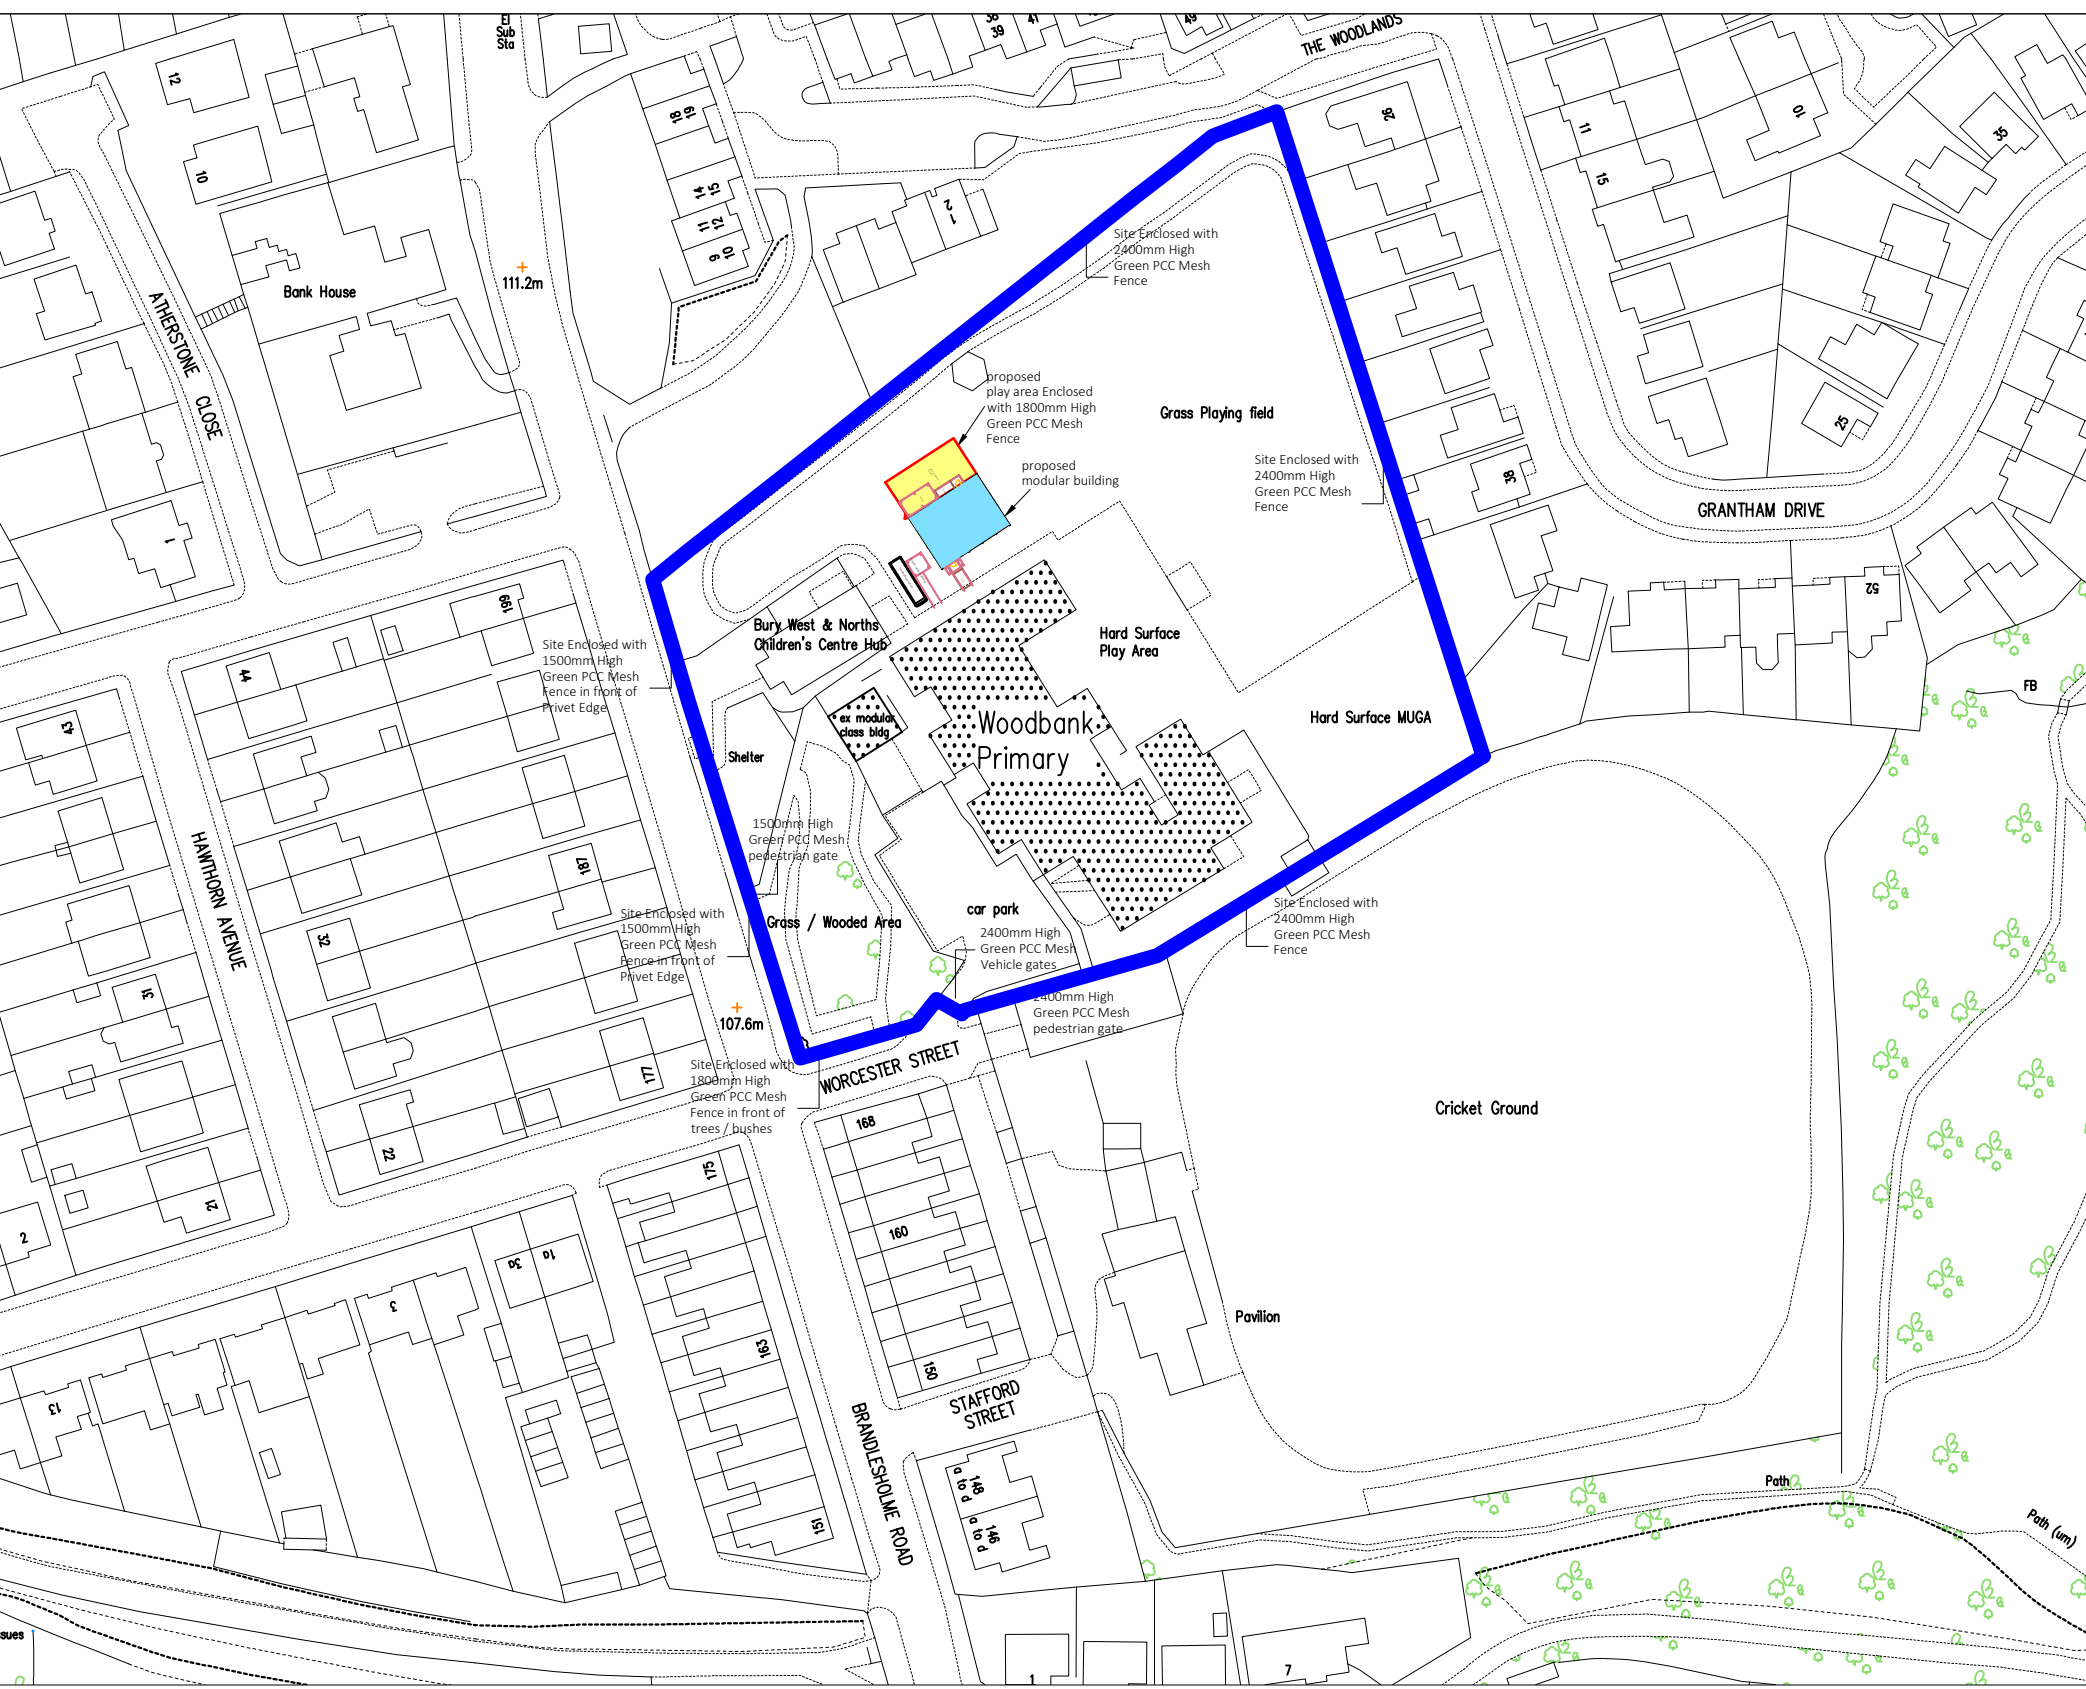


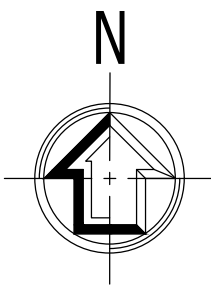

LOCATION PLAN

Scale 1:1250

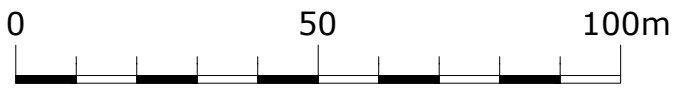

REV	DESCRIPTION		DATE
tender issue			
This design/document has been prepared by Bury MBC Architectural Services. It should not, without prior permission, be used for any use other than the use originally intended.			
Department Of Operations			
Architectural Services			
Room 7, Bury Town Hall, Knowsley Street, Bury, Lancs BL9 0SW			
Bury Prestwich Radcliffe Ramsbottom Tottington Whitefield			
PROJECT TITLE:			
Woodbank Primary School			
Brandsolholme Road, Bury. BL8 1AX			
New SEN Modular Building & Works			
DRAWING TITLE:			
Proposed Site and Location Plan			
DRAWN BY:	RV-M	DATE:	01/23
CHECKED BY:	NB	DATE:	01/23
SCALE:	1:1250, 1:500 @ A1		
DRAWING NUMBER:			
E 22308P A 01			
DEPT	CODE	DRAWING REF.	REV