

© COPYRIGHT This drawing is protected by copyright and shall not be reproduced in any form without first gaining permission from

© COPYRIGHT This drawing is protected by copyright and shall not be reproduced in any form without first gaining permission from Mulholland Architecture Ltd


All dimensions and levels should be checked on site. All dimensions to be taken on site prior to manufacture of any component or element. Do not scale from this drawing. Please report any discrepancies to Mulholland Architecture.

All works to be in accordance with **all** current editions and relevant clauses of building regulations, British Standards, Codes of Practice and HSE directives even if not stated.

All pipes, drains, services etc to be accurately located on site prior to demolition/excavation/construction. All disturbed surfaces to be made good thereafter.

Final building works to be in accordance with relevant building regulations - Structural engineers drawings to supercode drawn information.

Revising	Date 18/08/22	Author
----------	------------------	--------

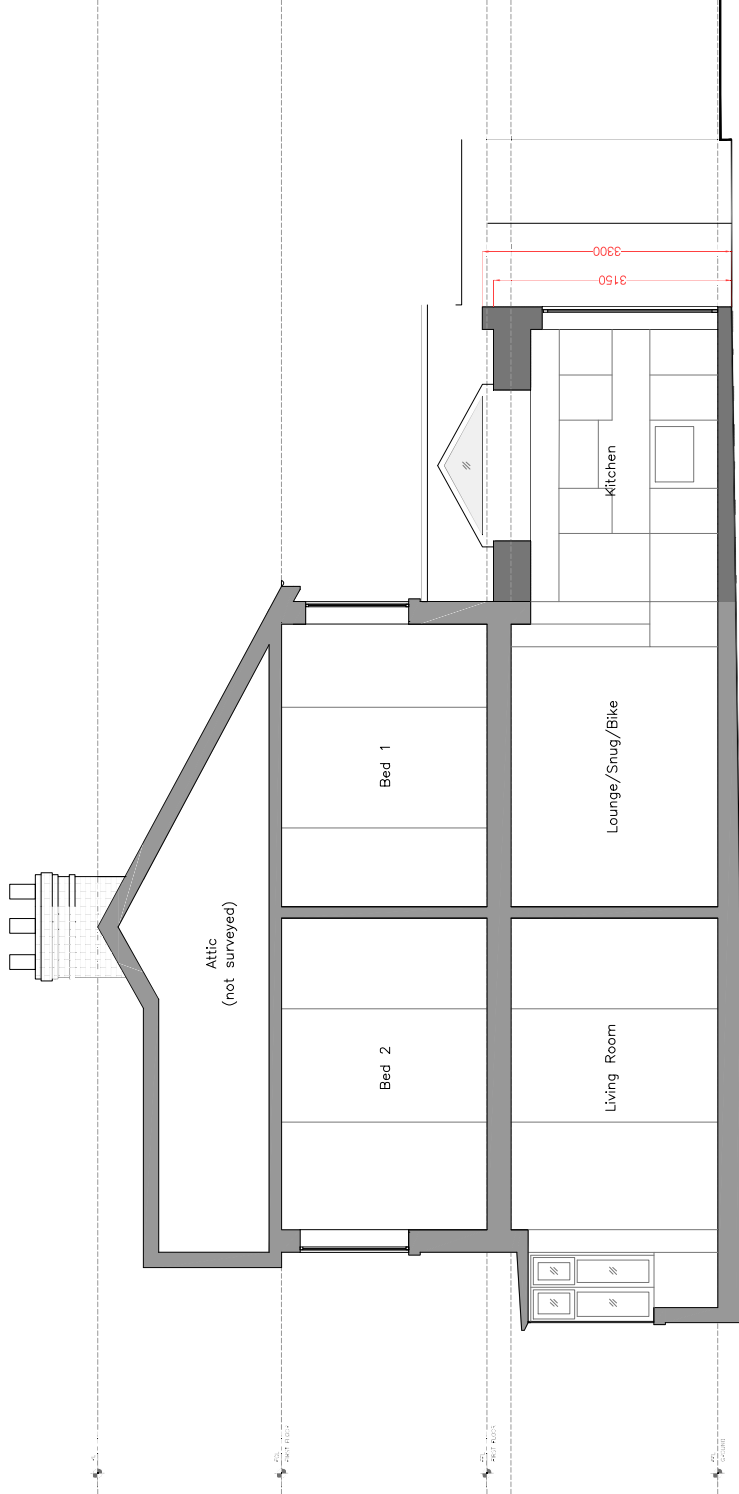

State:

Proposed Drawings

Drawing Title:	Drawing Size:
Proposed Section AA	1:50 @A2

[illegible]

Job Number: 053
**Ground Floor Rear Extension inc.
 Internal Remodelling**

Client:

Adrian & Liz Hughes

2552

3 Elm Grove, Prestwich,
Manchester M25 3DN

Drawn: CM	Date: Aug '22	Stage:	Pf
Reviewed by:	Drawing No.		
CM	Pr-033-300		
Revision:			



1:50