

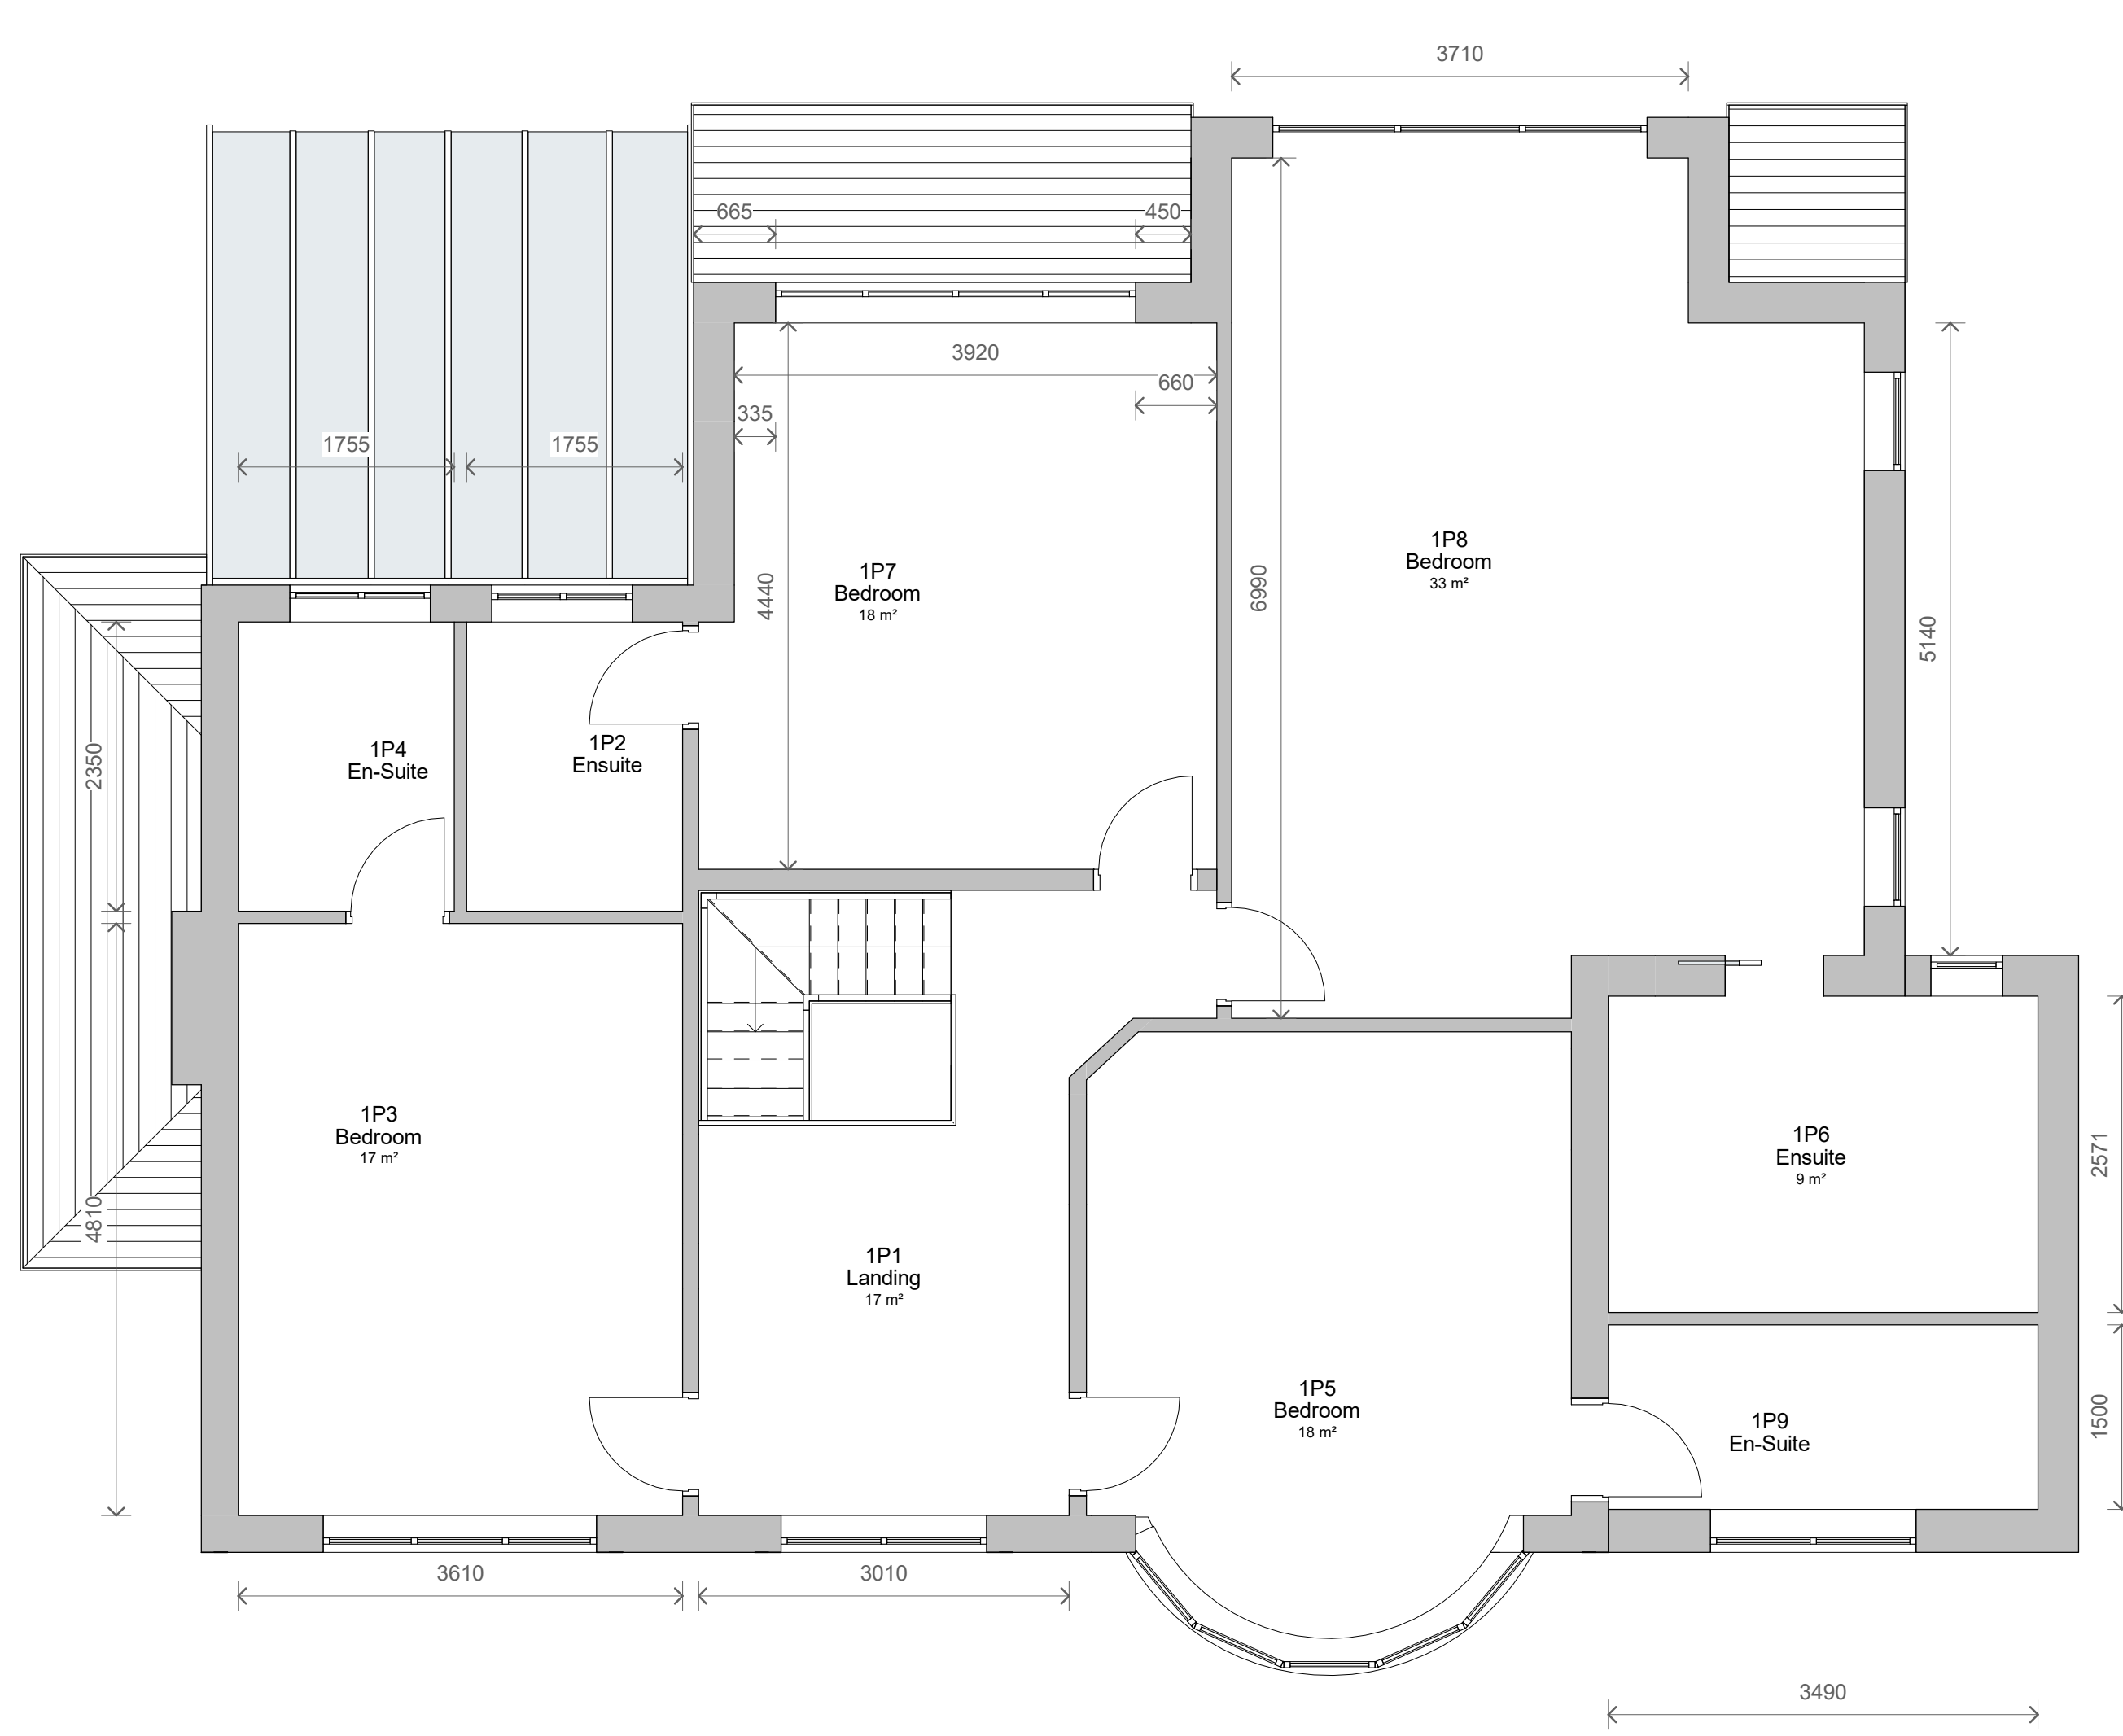


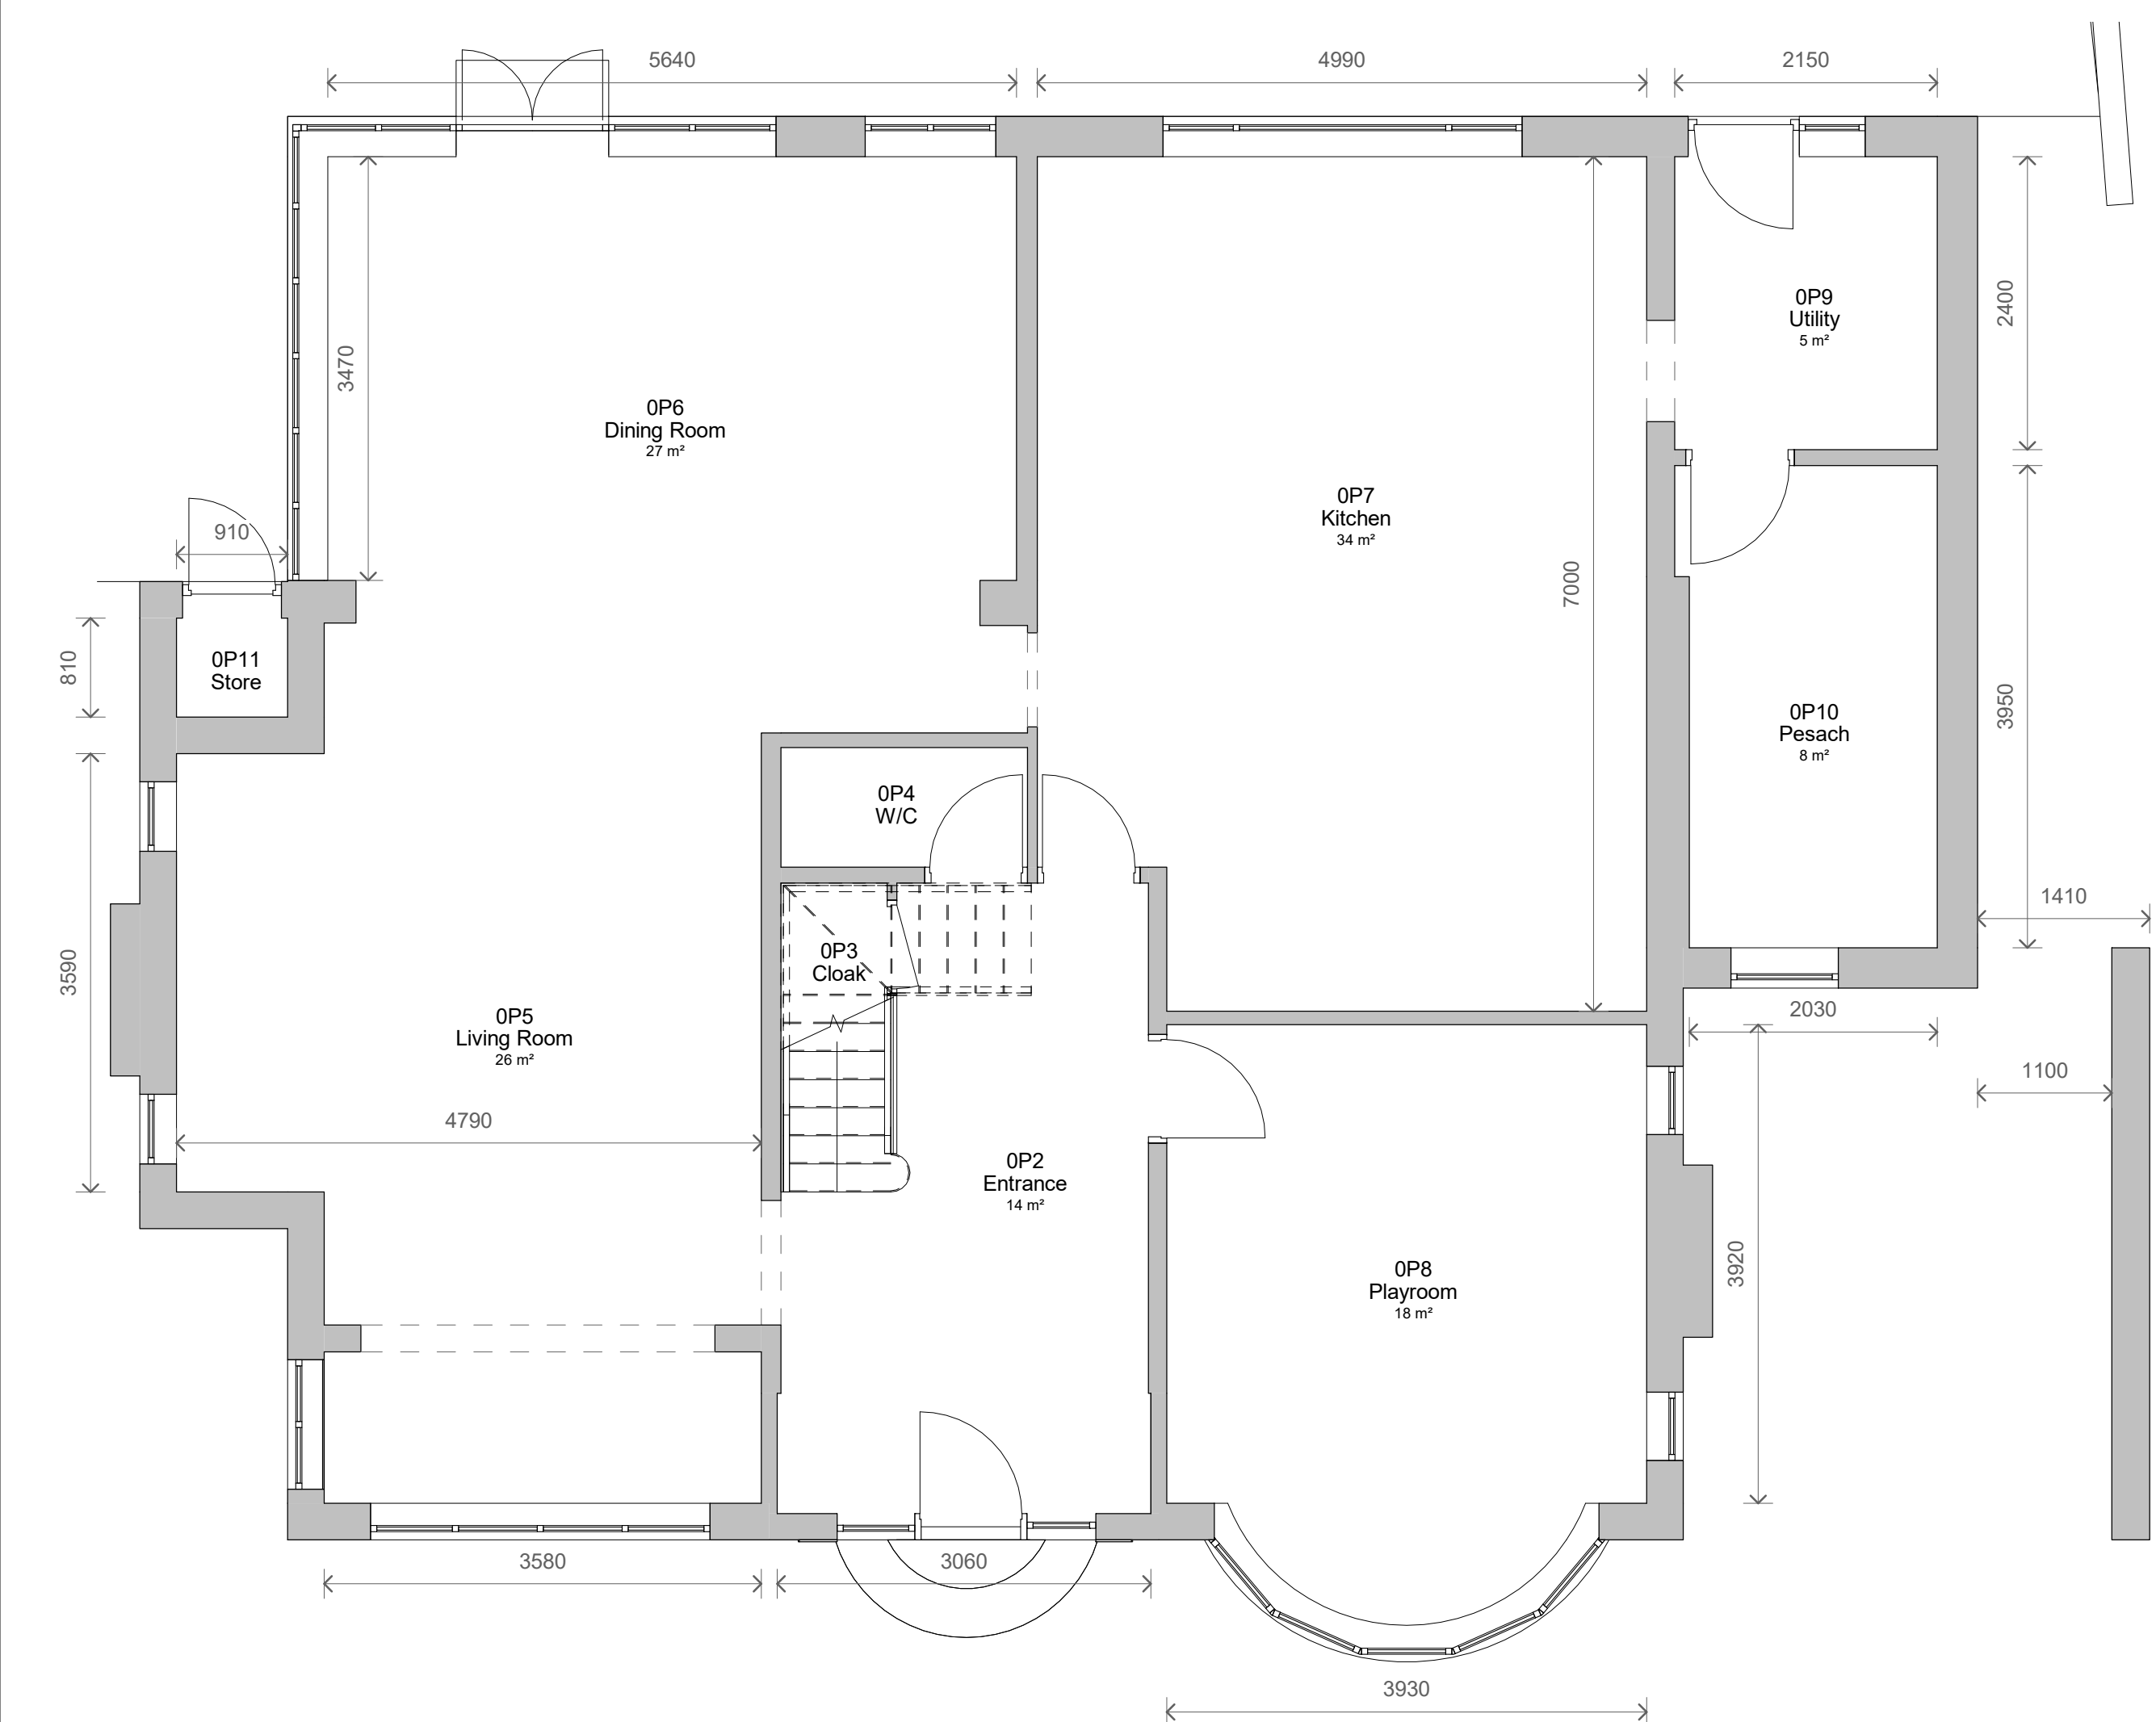

3	PLANNING	24/02/2022
2	Revised Design	18/02/2022
1	Revised Design	09/02/2022
No.	Description	Date
PROJECT 10 Bury Old Road		
TITLE Proposed Plans and Elevations		
CLIENT Di-Veroli		
STATUS DESIGN		
DRAWN BY TP	DATE 02/02/2022	SCALE (@ A1) As indicated
PROJECT NUMBER GSS21125.1	DRAWING NUMBER 003	REV 3
GOLD SKETCH S T U D I O S www.goldsketch.co.uk info@goldsketch.co.uk 0161 792 9595		
NOTES © COPYRIGHT. ALL RIGHTS RESERVED. NO CHANGES MUST BE REPRODUCED WITHOUT WRITTEN CONSENT. DRAWINGS TO BE USED FOR THE SITE AS INDICATED ONLY. ALL DIMENSIONS MUST BE TO THE CENTRE UNLESS OTHERWISE SPECIFIED. ANY DISCREPANCIES TO BE REPORTED TO THE DRAWING PRODUCED TO THE COMPANY'S OWNERS. ALL WORK AND MATERIALS TO BE IN ACCORDANCE WITH CURRENT BUILDING REGULATIONS AND LOCAL CODES OF PRACTICE AND BRITISH STANDARDS. ALL DIMENSIONS ON THIS DRAWING ARE IN MILLIMETRES (UNLESS OTHERWISE STATED).		

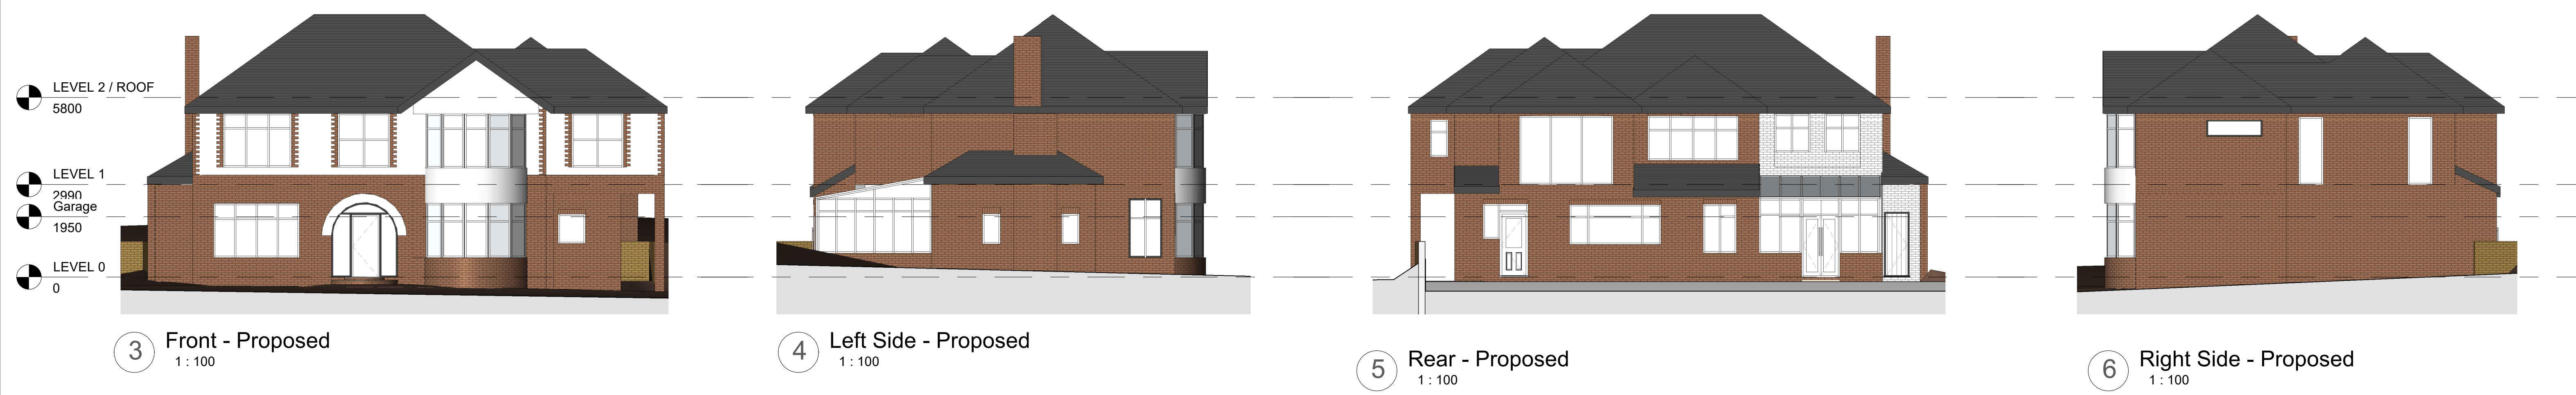