




RODECA: THERMAL PLASTIC ROOF SHEETS
& GABLE CLADDING

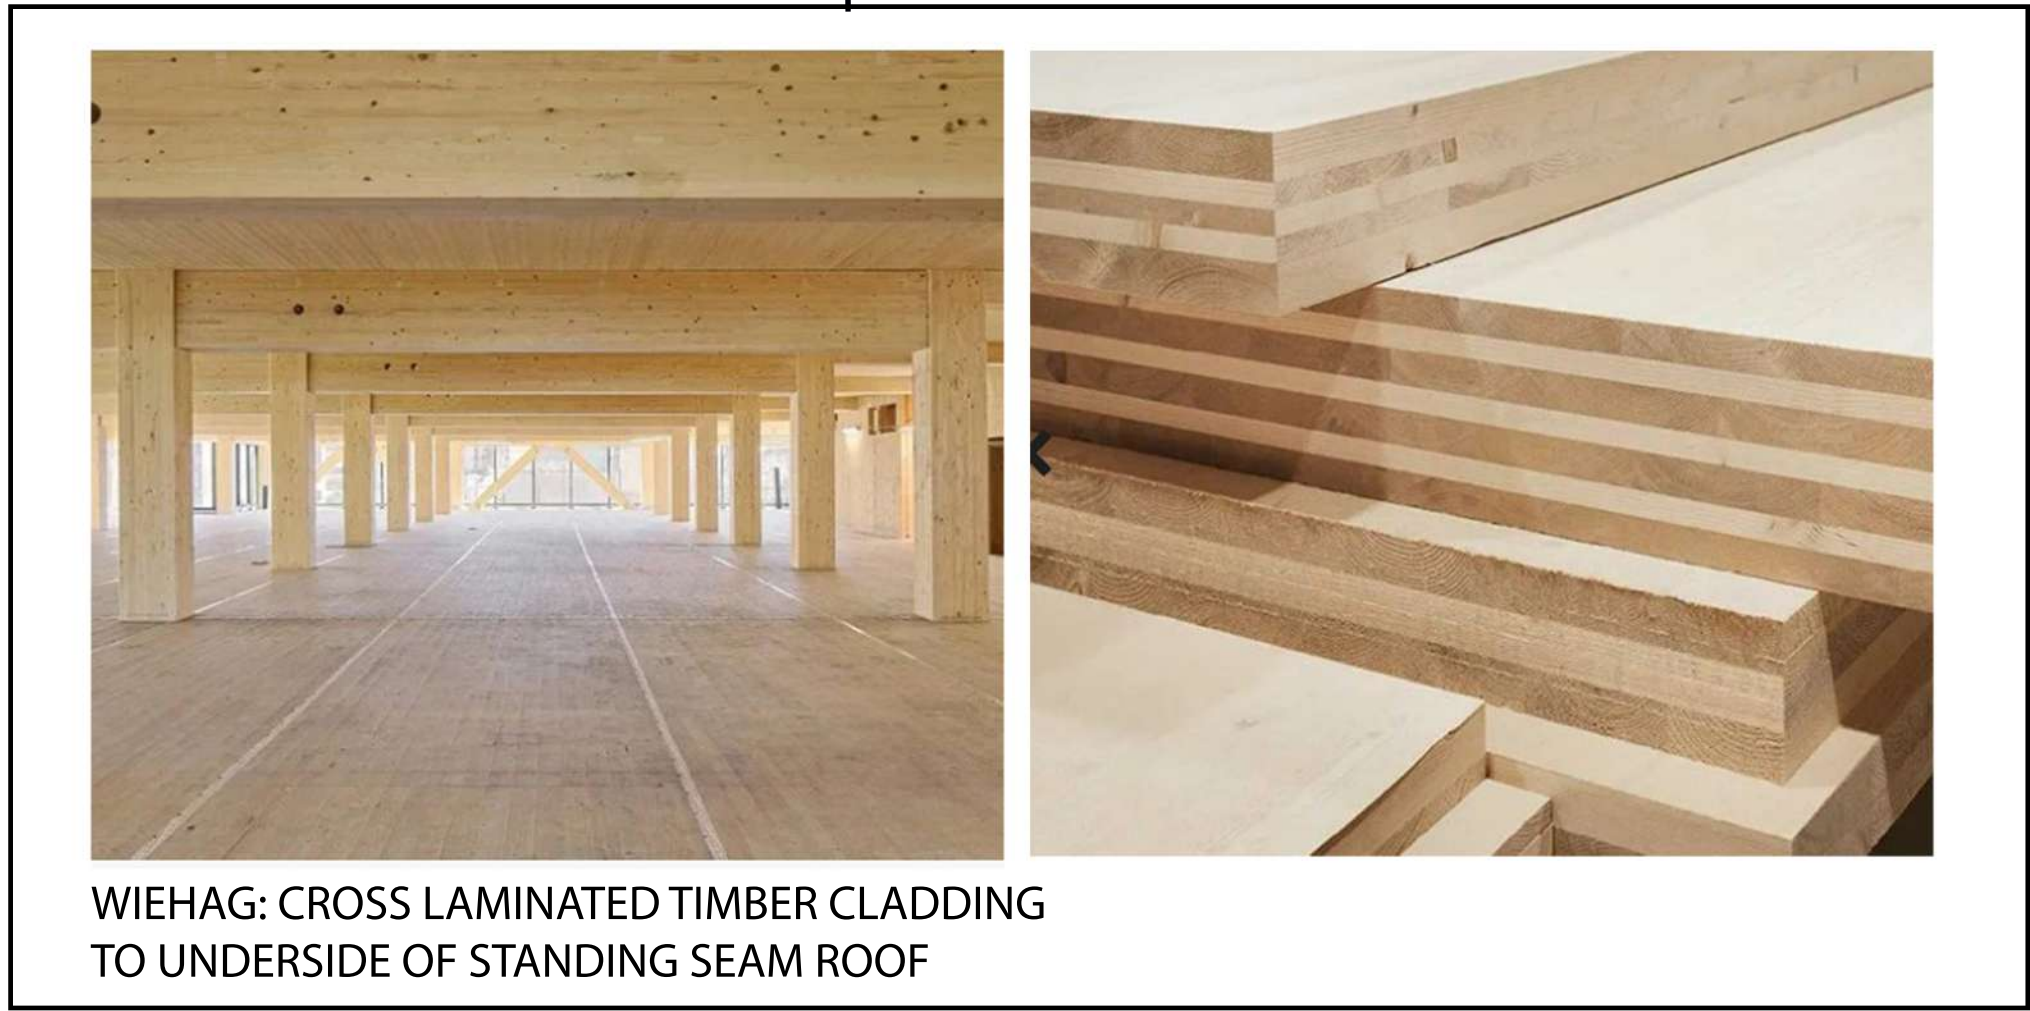

WIEHAG: CROSS LAMINATED TIMBER CLADDING
TO UNDERSIDE OF STANDING SEAM ROOF



KALZIP: STANDING SEAM
ALUMINIUM SOLID ROOF EXT. FINISH

BURY COUNCIL	client	 Just H Architects 107 Timber Wharf 32 Worsley Street Castlefield, Manchester M15 4NX 0161 237 5600 info@justharchitects.co.uk
BURY MARKET MASTERPLAN	project	
MARKET CANOPY ROOF 1 ELEVATION- PROPOSED SAMPLE MATERIALS	title	
BCO1	job No.	
BURMAR-JHA-V2-ZZ-DR-A-0174	dwg No.	
1:100 @ A1	scale	
RCO	drawn	