


Boundary and drive way
to stay the same, no
changes.

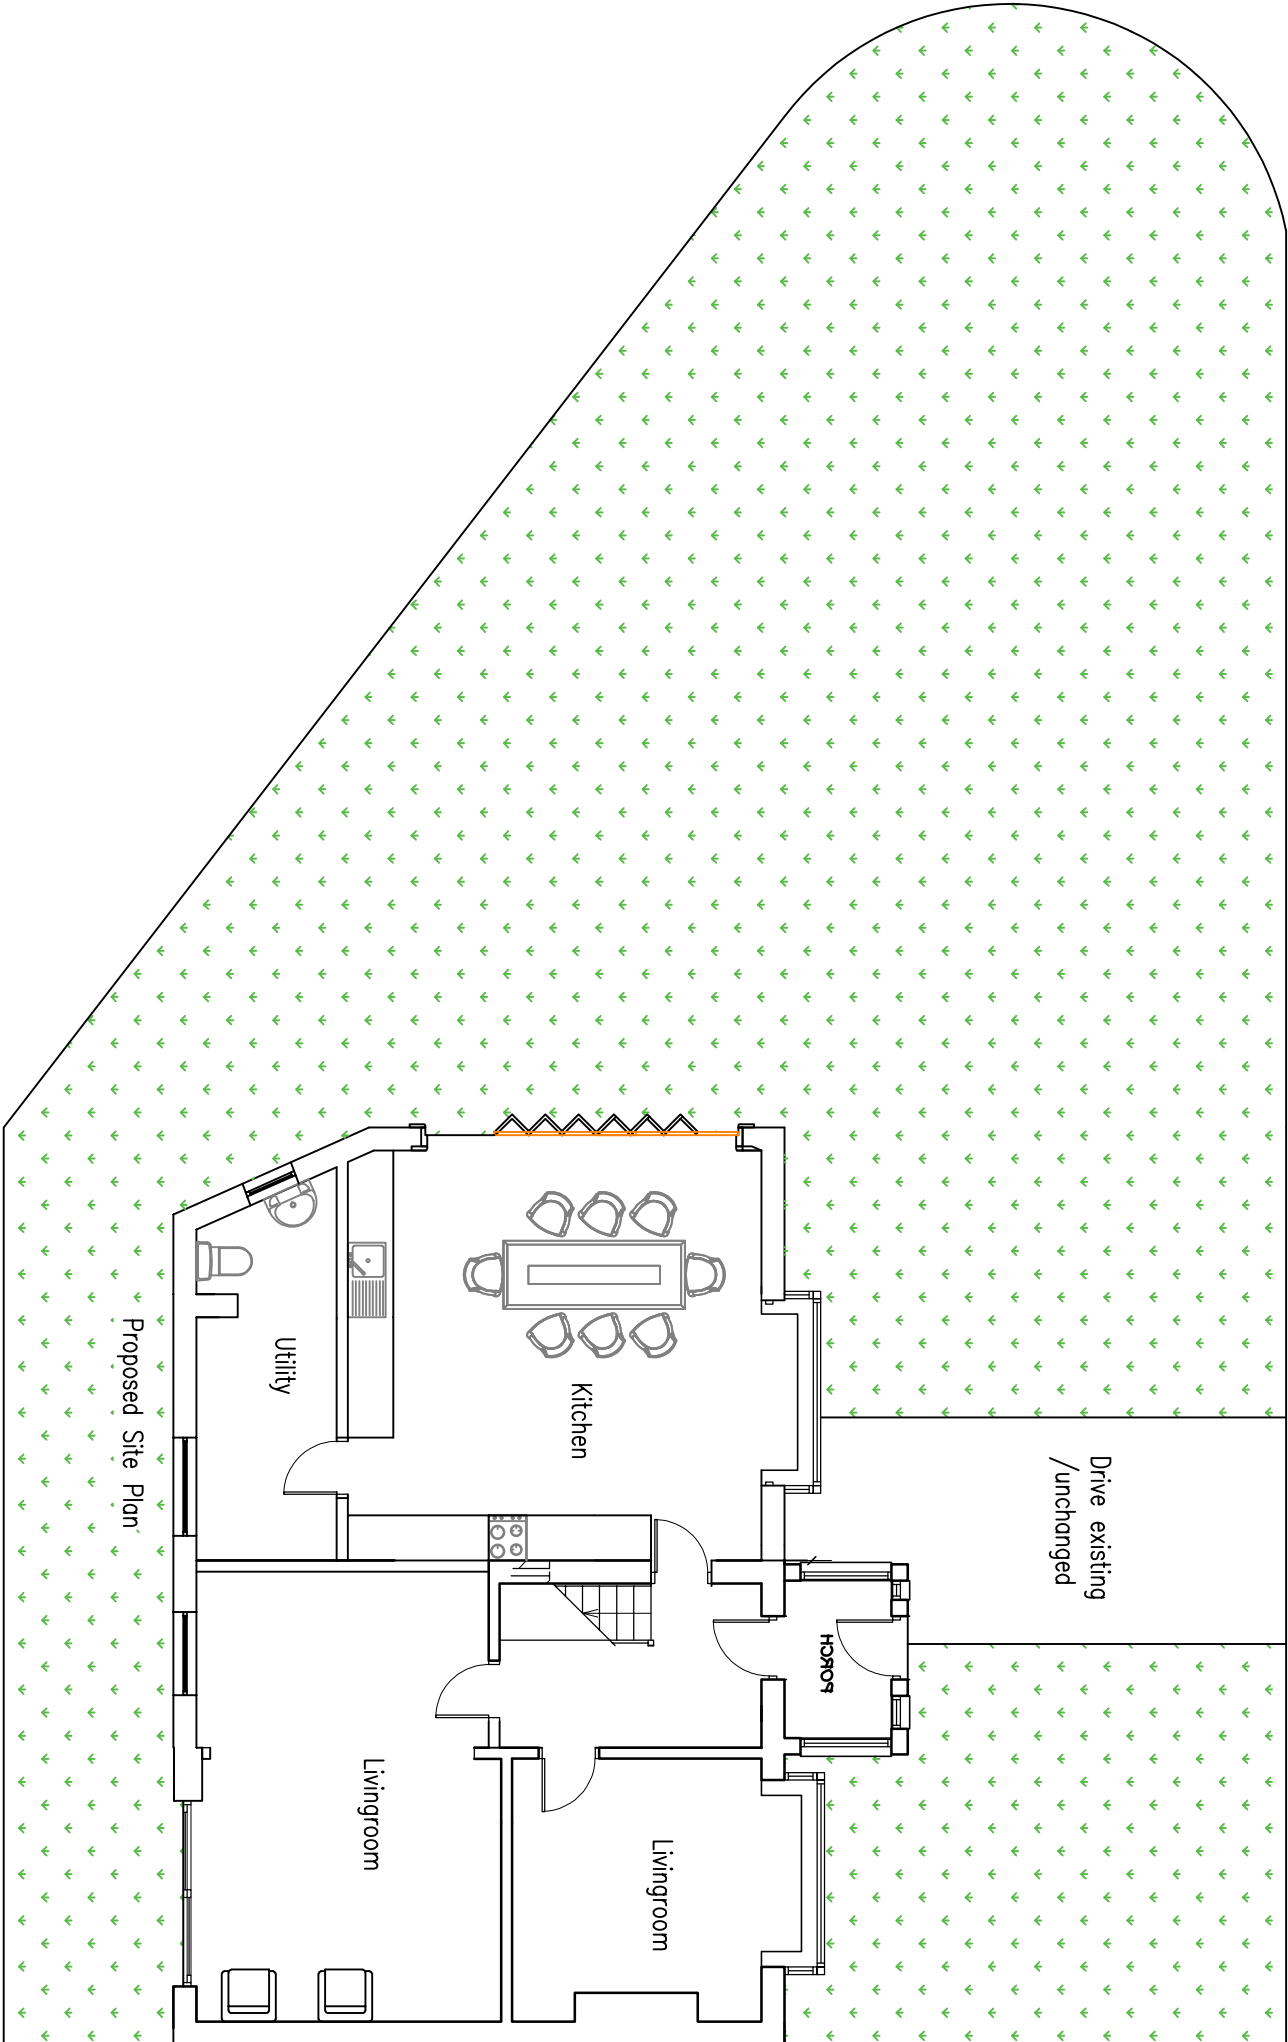

CLIENT:

2LILACGROVE

TK Architectural Services

07887297078

tkarchim@yahoo.co.uk

58 Redbury Lane

0101020304050mm

PRINT REDUCTION BAR | A3 SHEET

Rev.

AMENDMENT DESCRIPTION

DATE

2LILACGROVE

SITEPLAN

PROPOSED

SCALE

1:100@A3

DRAWN

DRAWN

JOB-DRAWING No.

DWVGNO

REVISION

A