
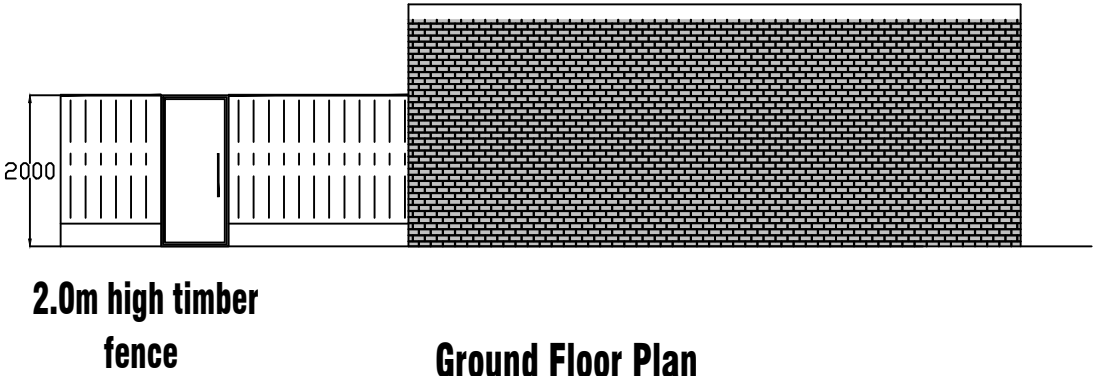


The builder must check the site and the approved drawings before commencing the works and must take any working measurements as necessary. Any discrepancy in the drawing must be reported to the client.

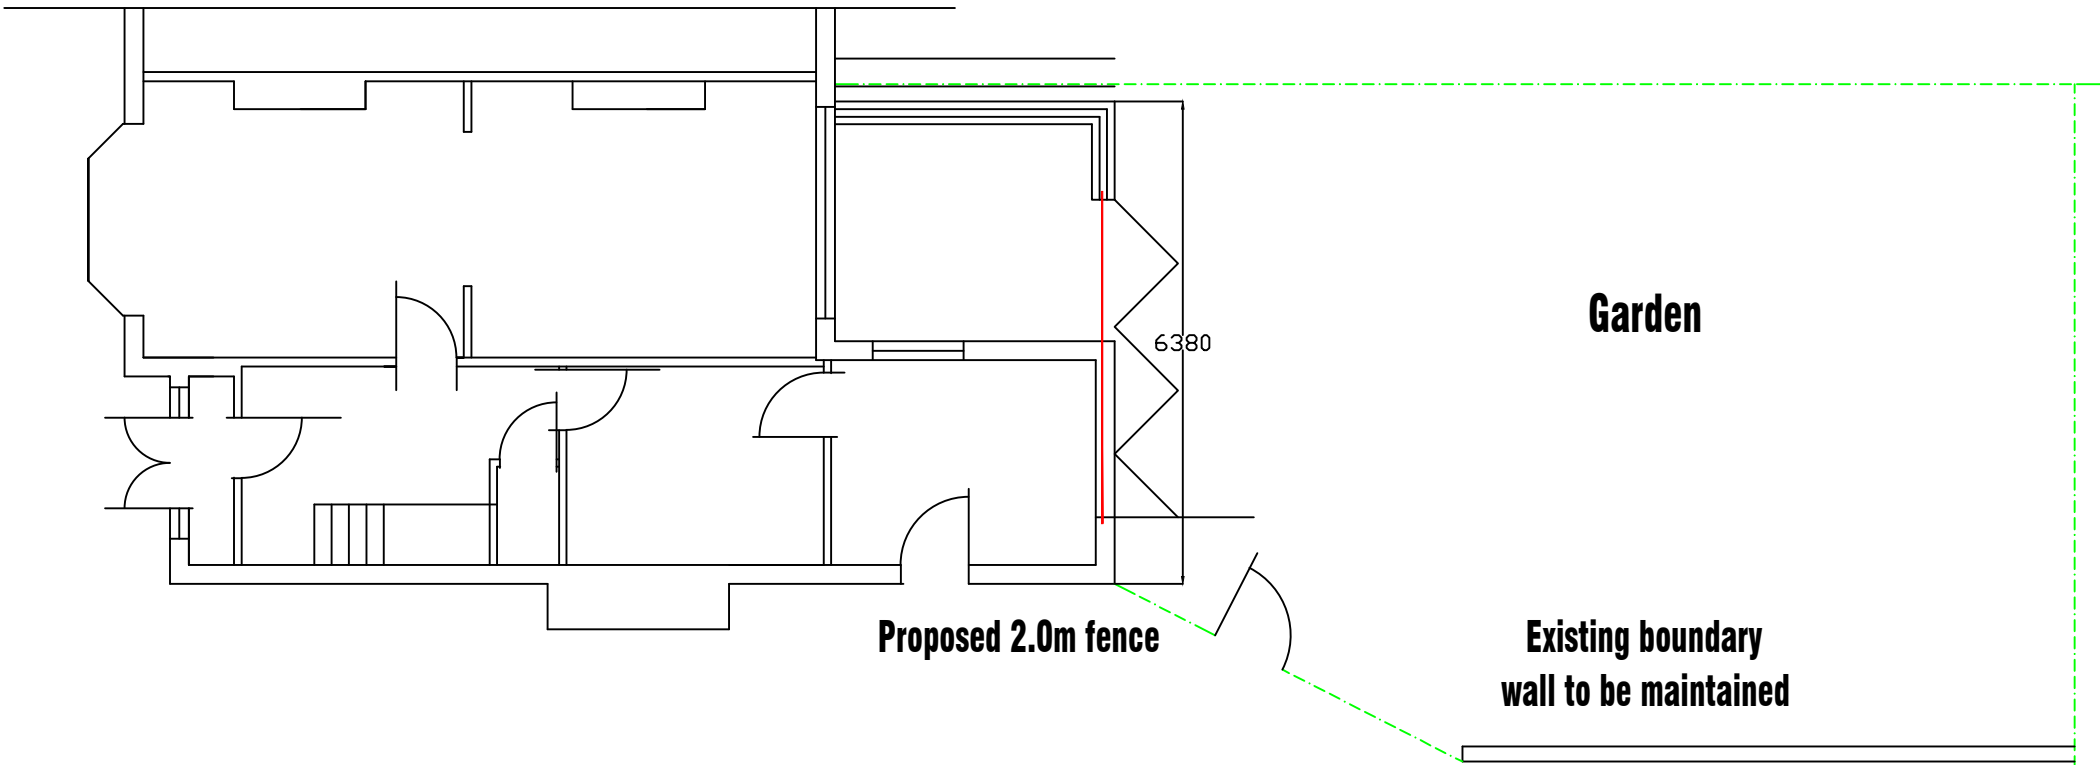

REVISION				initial
no.	date	description		

H S H

Engineering Design Services
428 Cheetham Hill Road Cheetham Manchester
M8 9LE, UK. 01617956385, 07940197333

project title	Proposed ground floor extension at the rear of the property a dormer to the front & rear including the drive to the front & a Juliet balcony to the rear.		
client	Ms Abiola Abiodun		
dwg. title	Proposed boundary Details		
dwg. no.	sheet no.	scale.	job no.
06		1:100 @ A3	
161 Bury New Road Prestwich M25 9PJ			
drawn by.	checked by.	approved by.	date
TZ		-	June 2021