


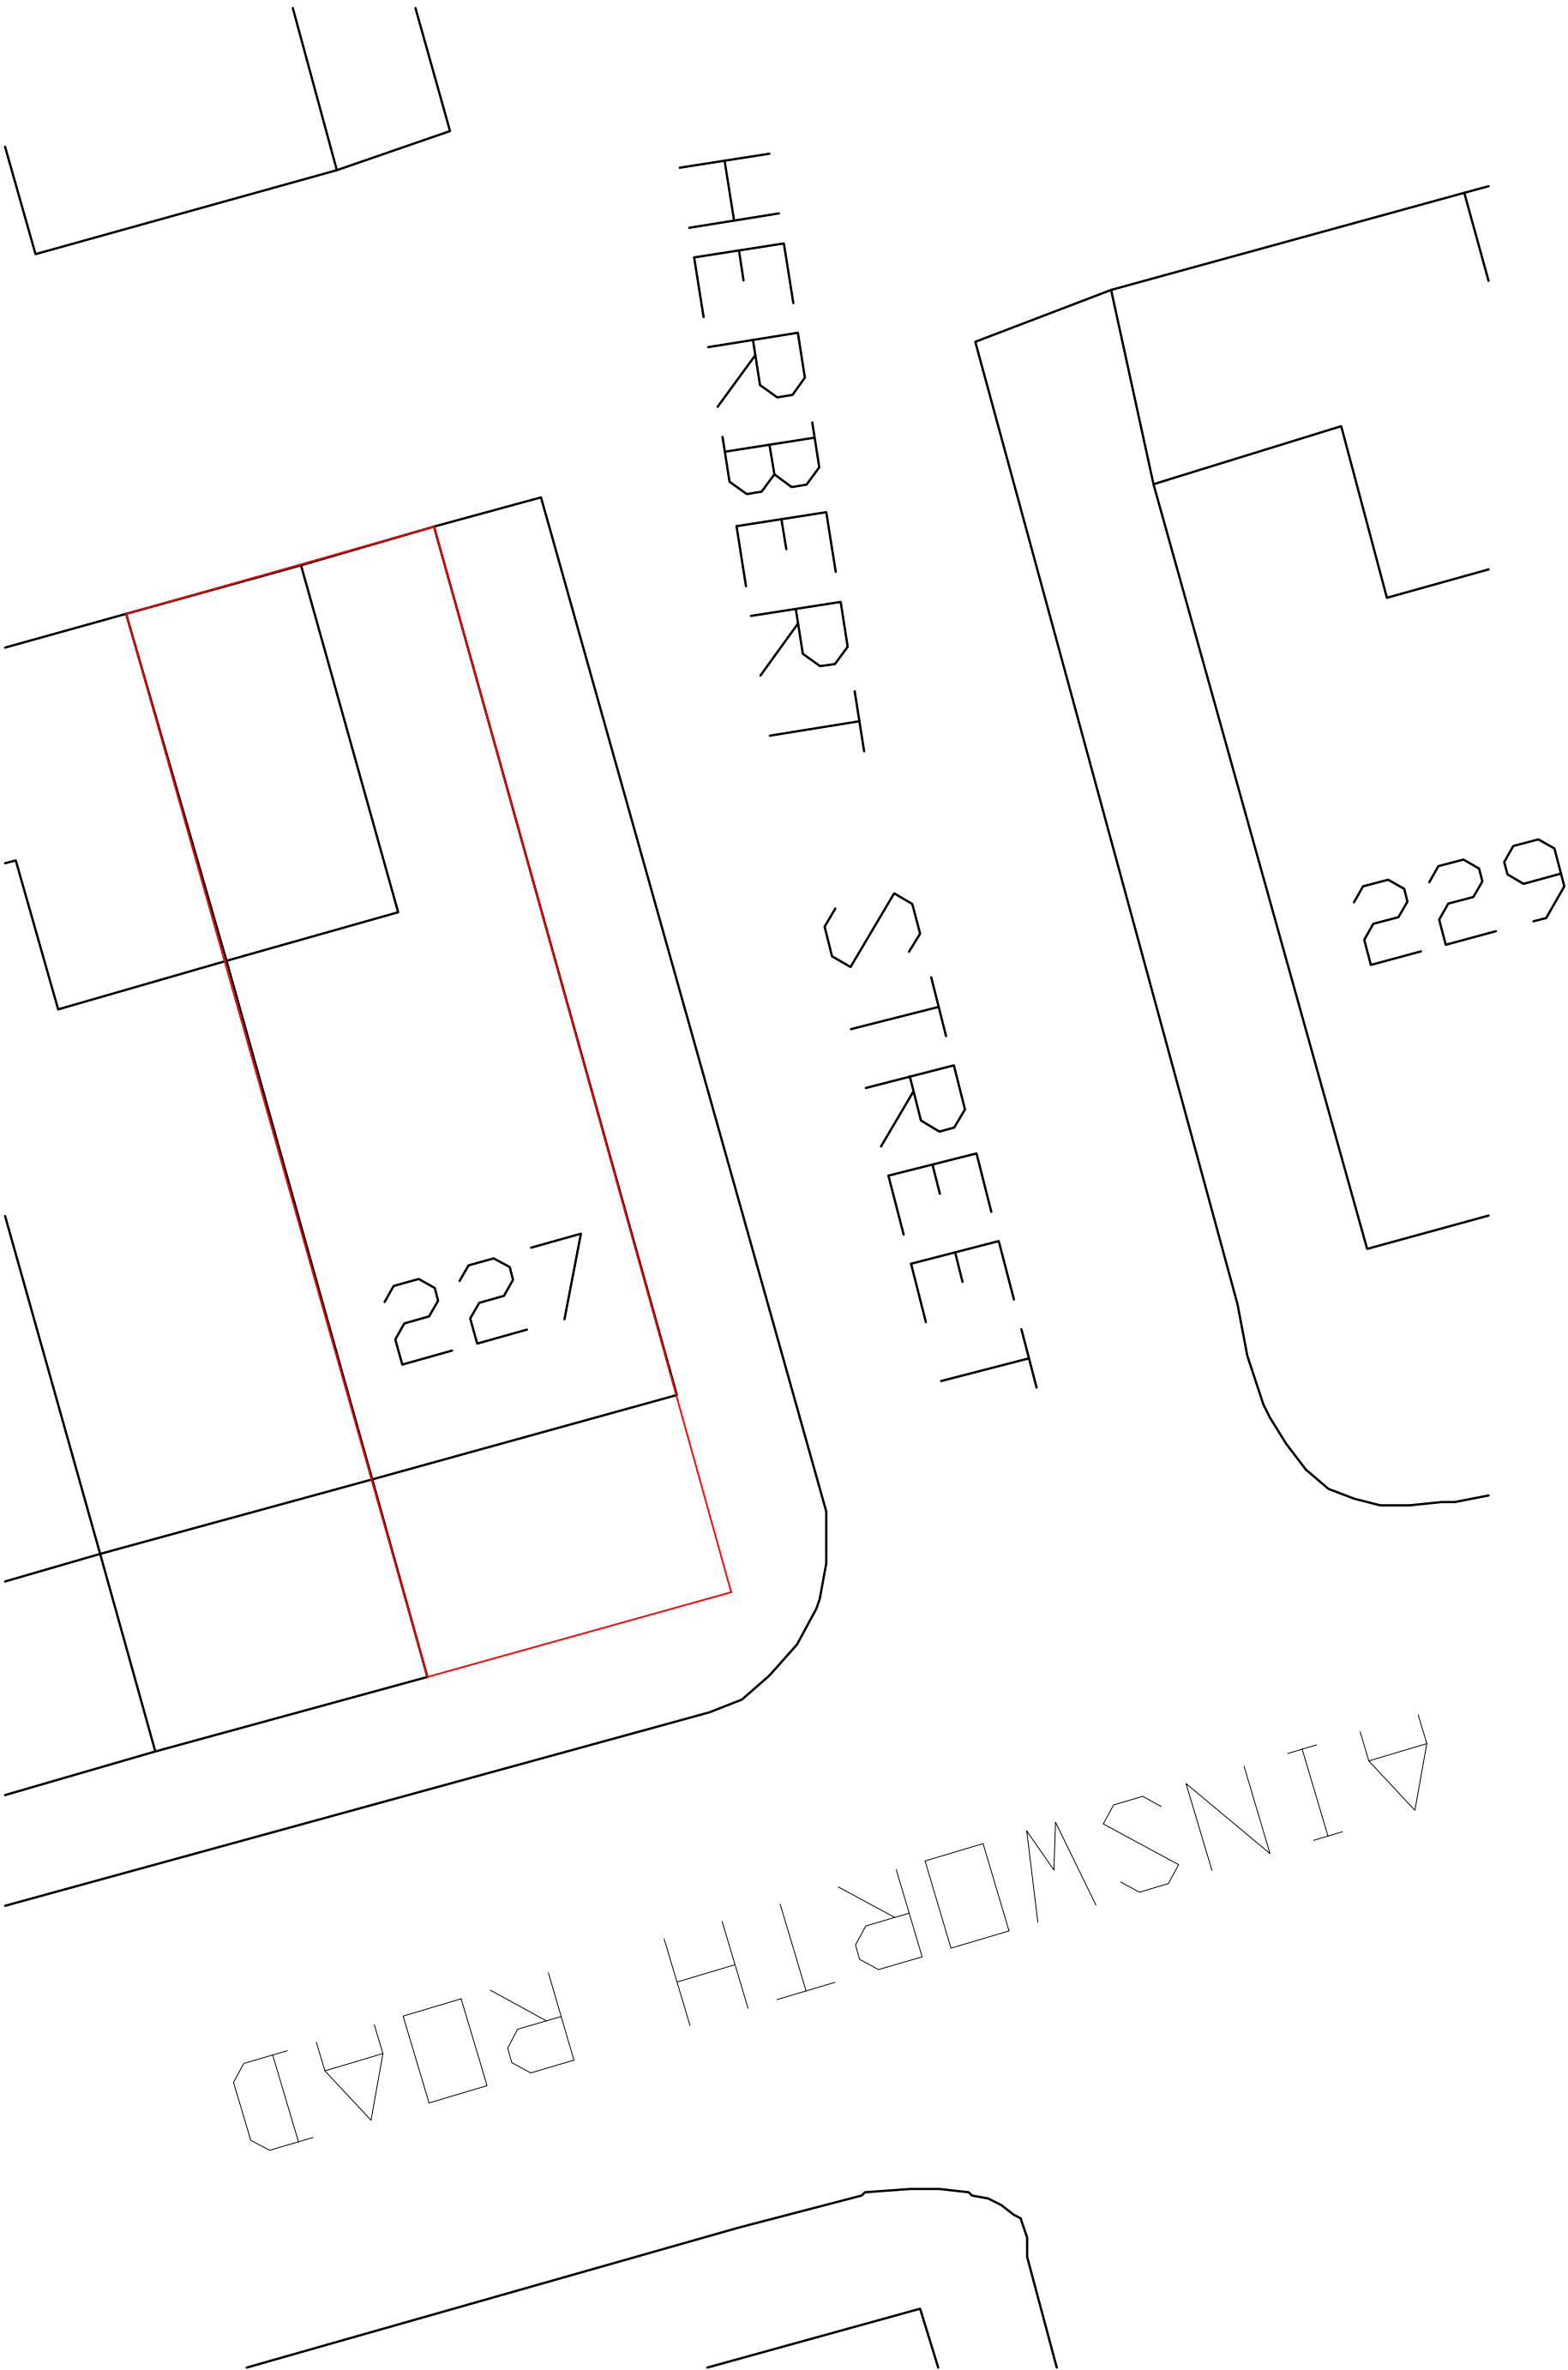

Revision	Title :	Project :	MTC Designs
	PROPOSED CHANGE OF USE FOR SHOP TO RESIDENTIAL AND REMOVAL OF THE SHOP FRONT.	227, AINSWORTH ROAD, RADCLIFFE, MANCHESTER. M26 4EE	31 Extend Drive Bolton BL2 6TB T: 01204 418714 M: 07708026514 Email: michael@our@ed.com
			Scale 1:100 @ A3 Date: June 2023.
			Drawing No: P03