
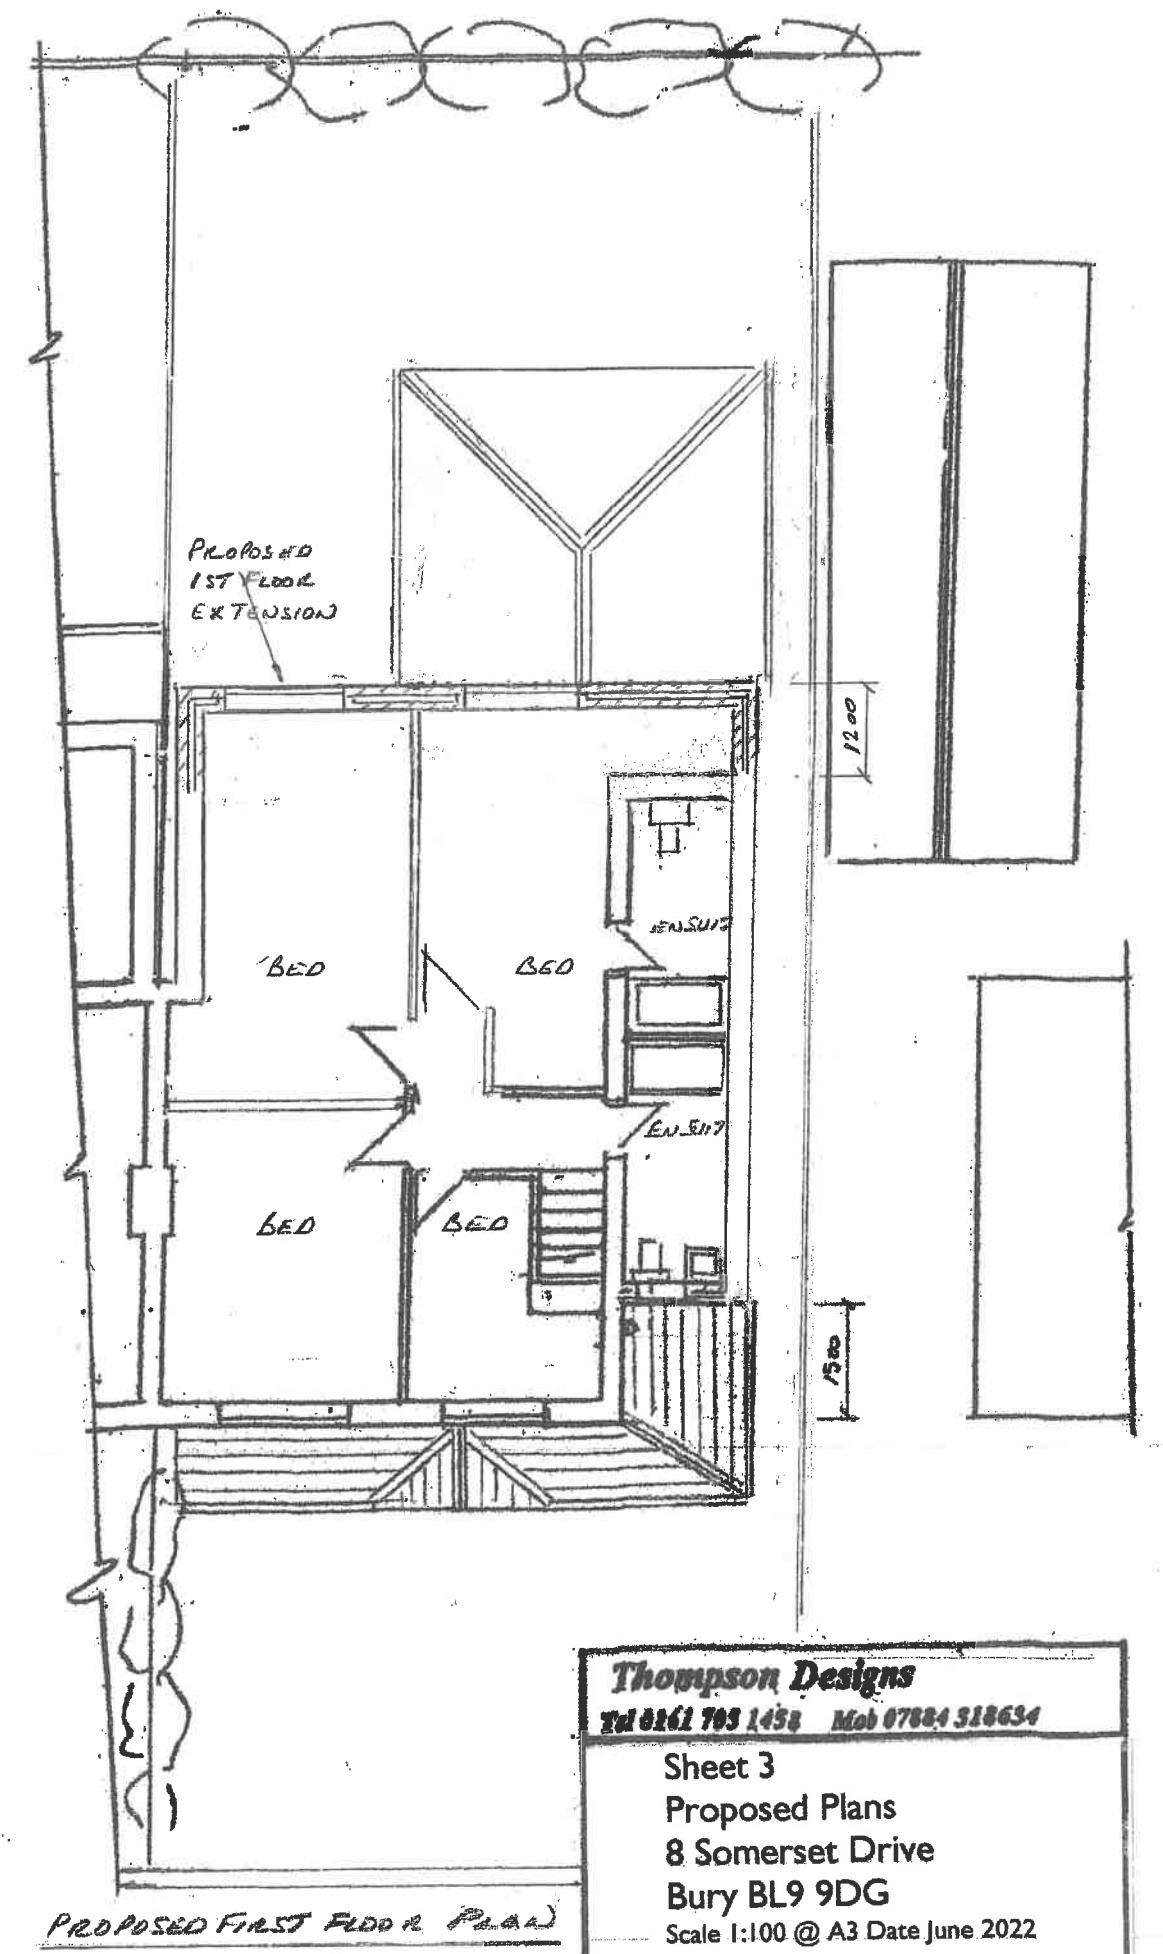


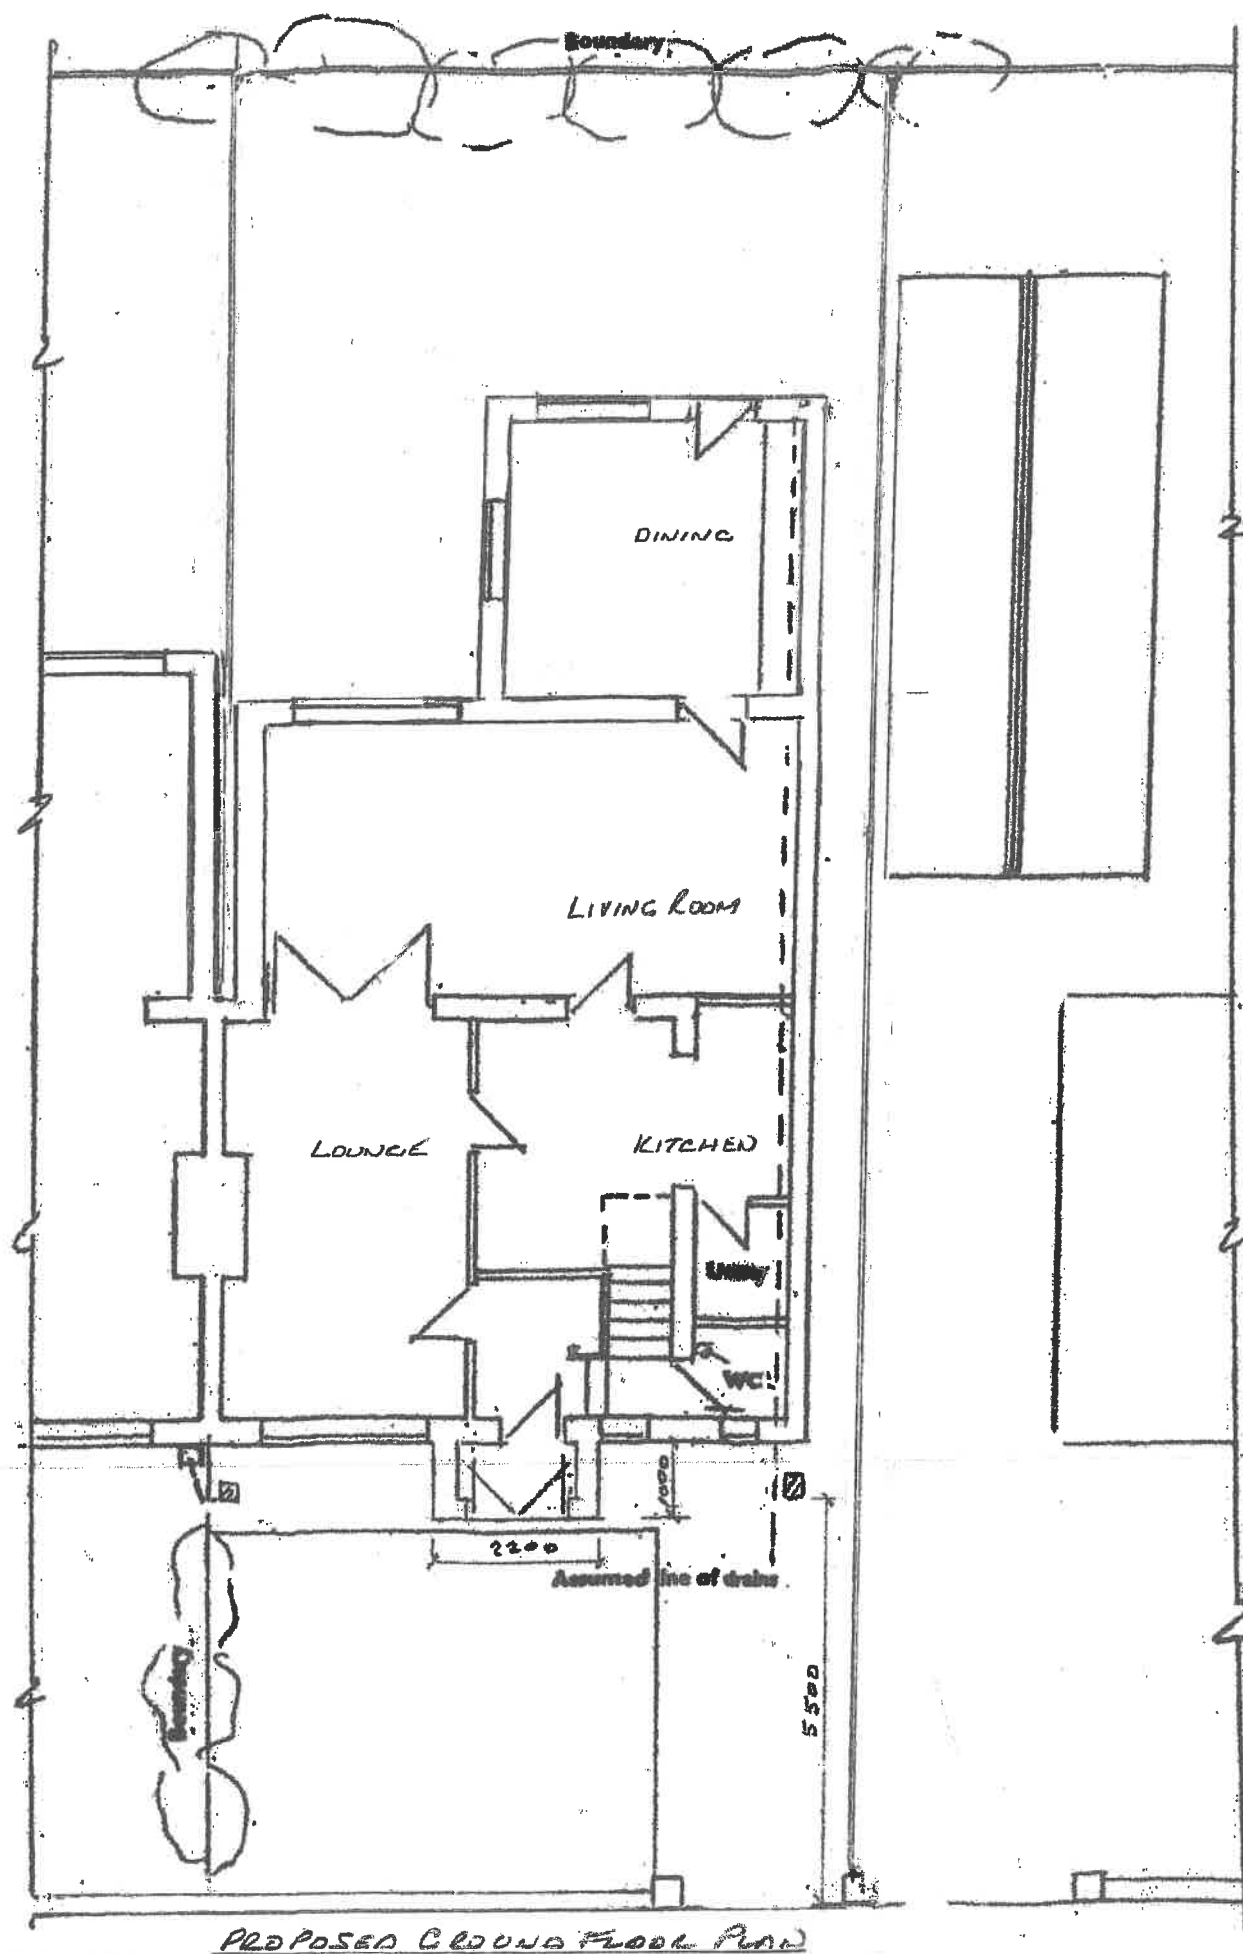

Thompson Designs
 Tel 0161 793 1438 Mob 07884 318634

Sheet 3
 Proposed Plans
 8 Somerset Drive
 Bury BL9 9DG
 Scale 1:100 @ A3 Date June 2022