
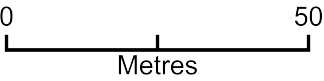


Location plan 26 Agecroft Road West

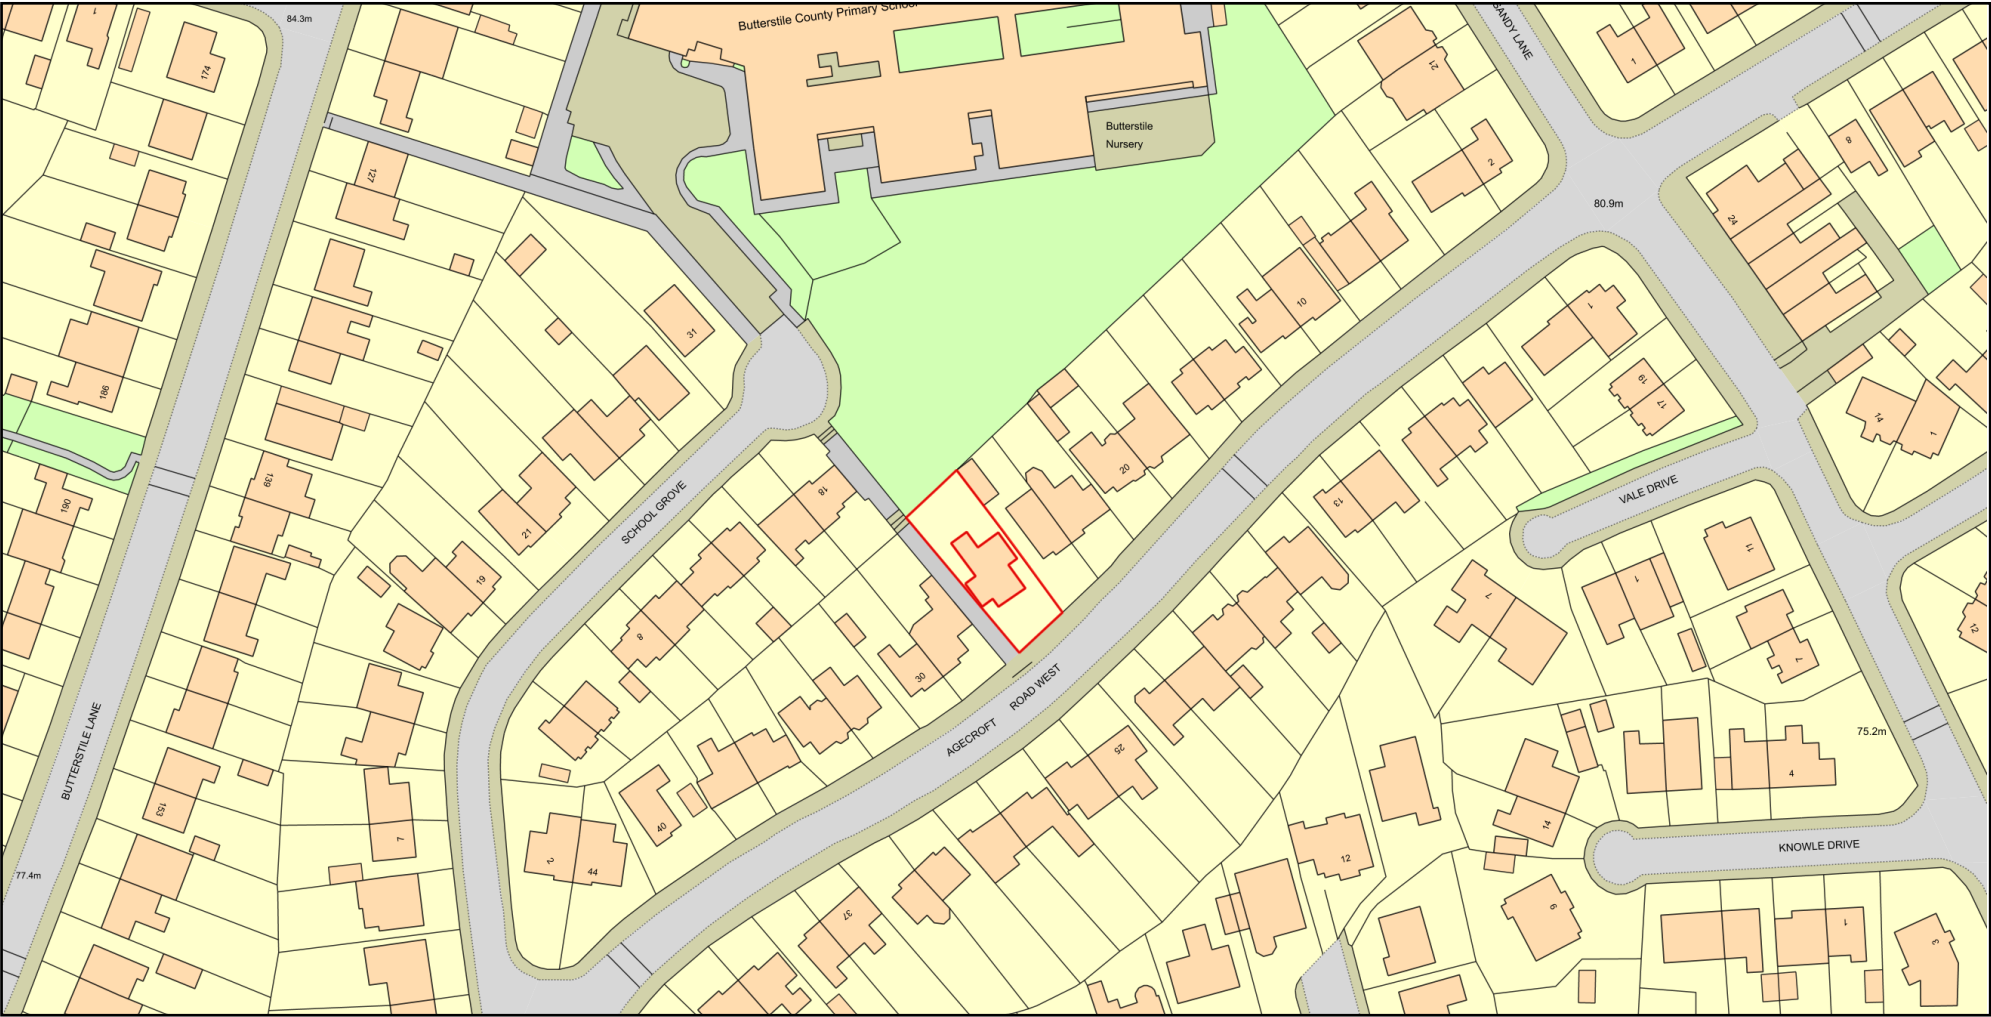

Plan Produced for: Josiah Isles
Date Produced: 04 Oct 2020
Plan Reference Number: TQRQM20278213521657
Scale: 1:1250 @ A4
© Crown copyright and database rights 2019 OS 100042766