




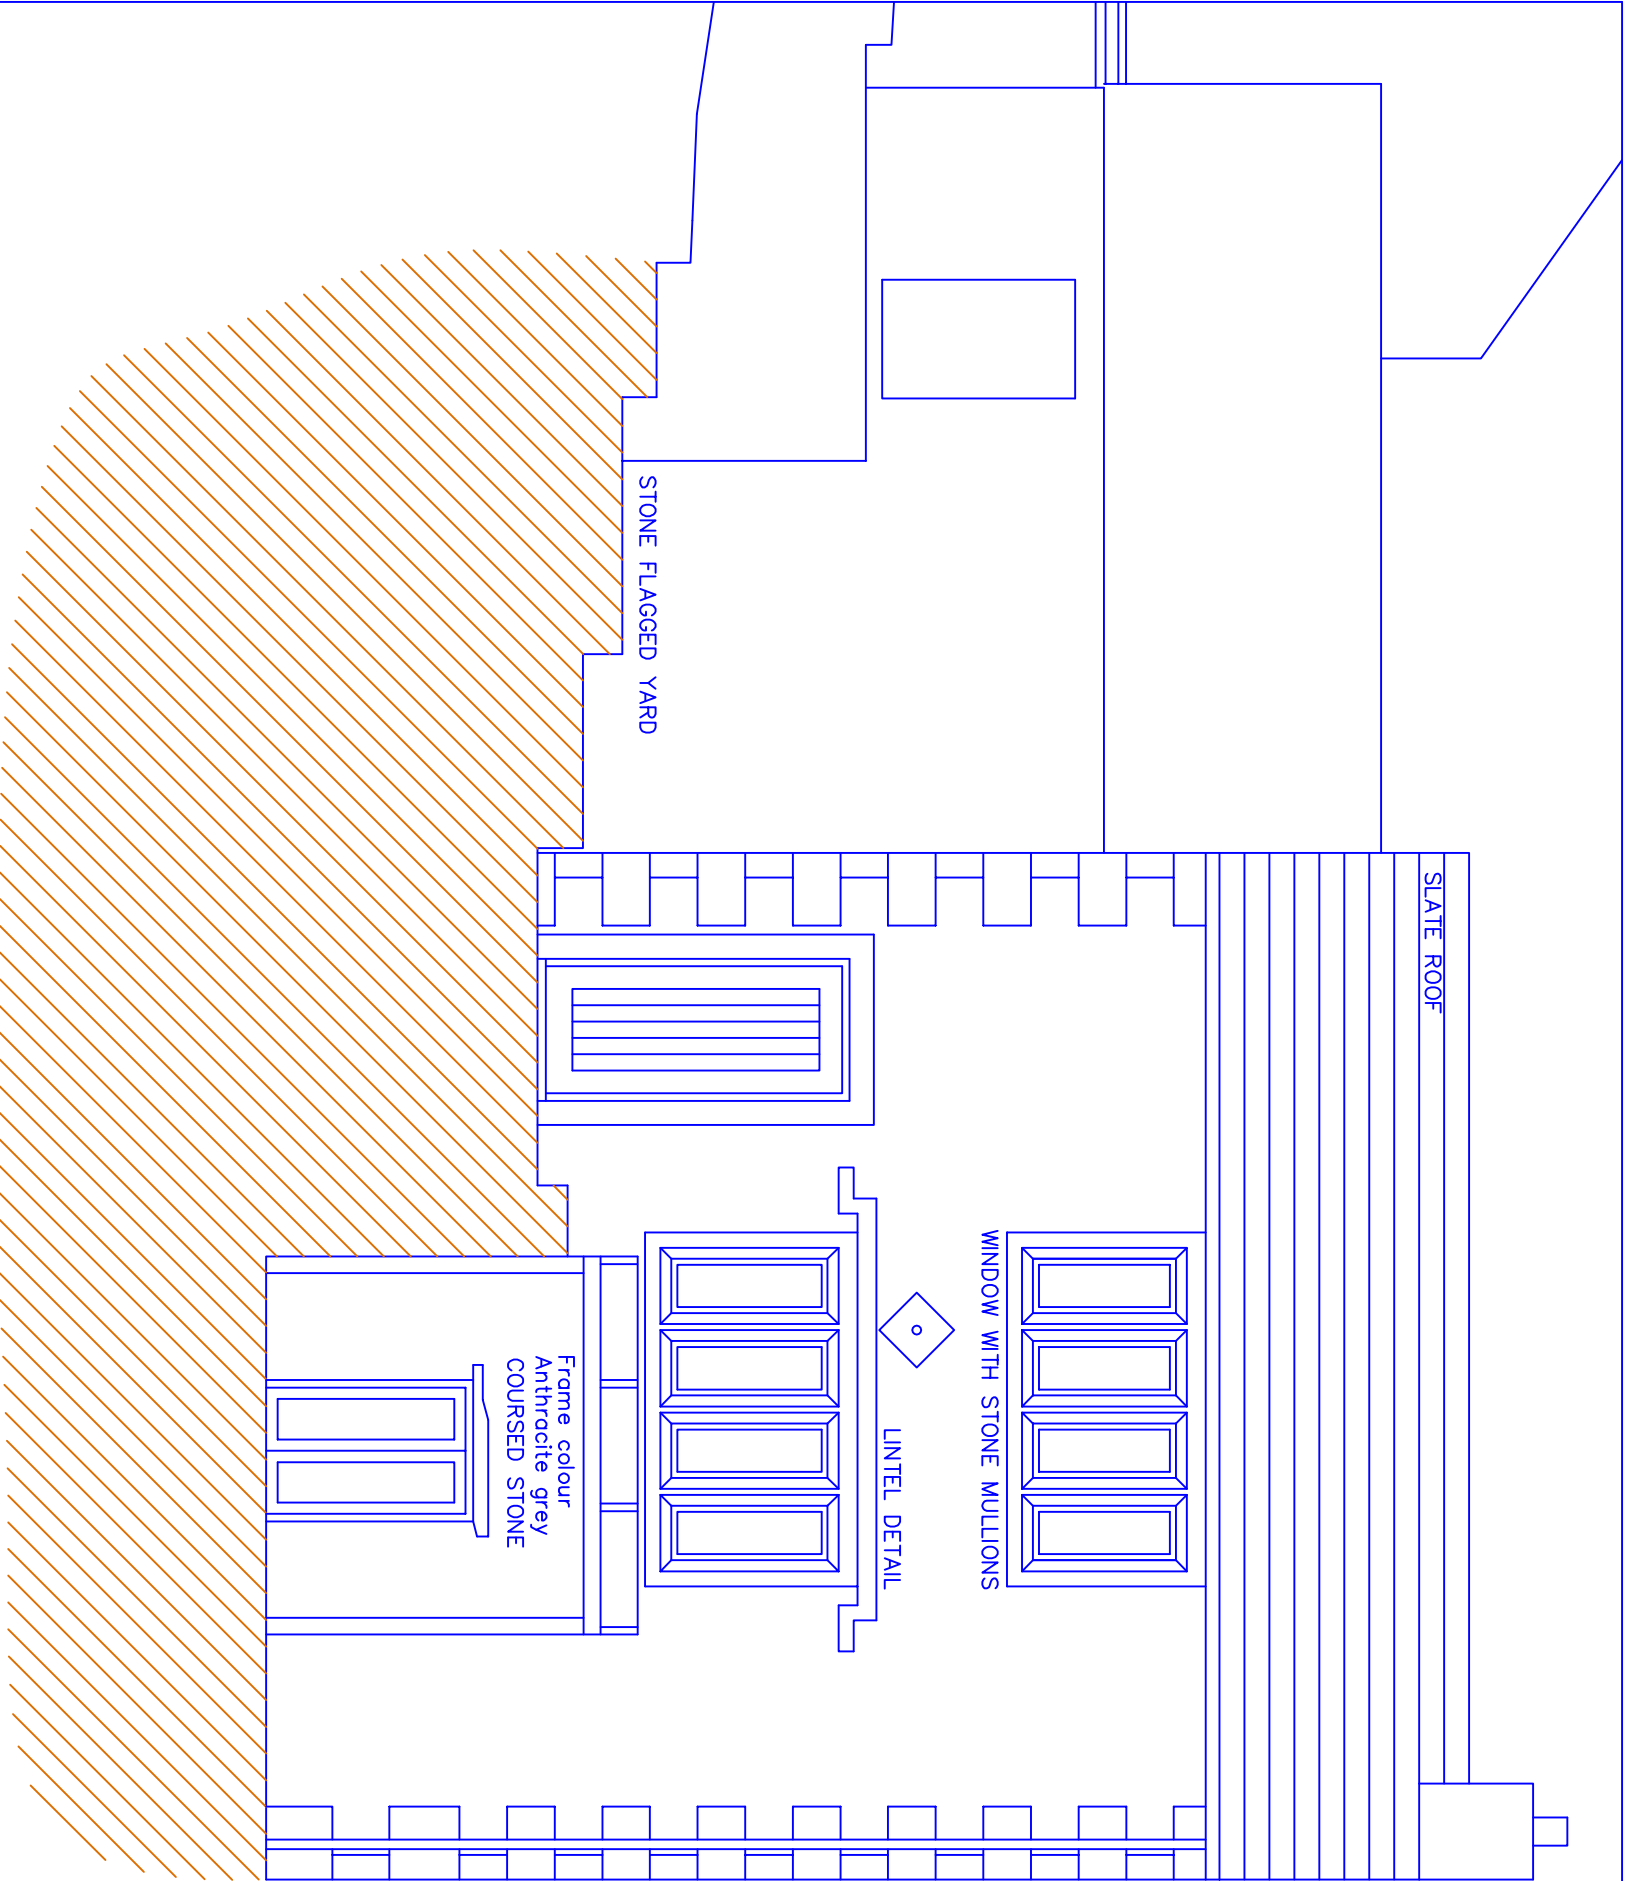


Proposed Front Elevation - South West

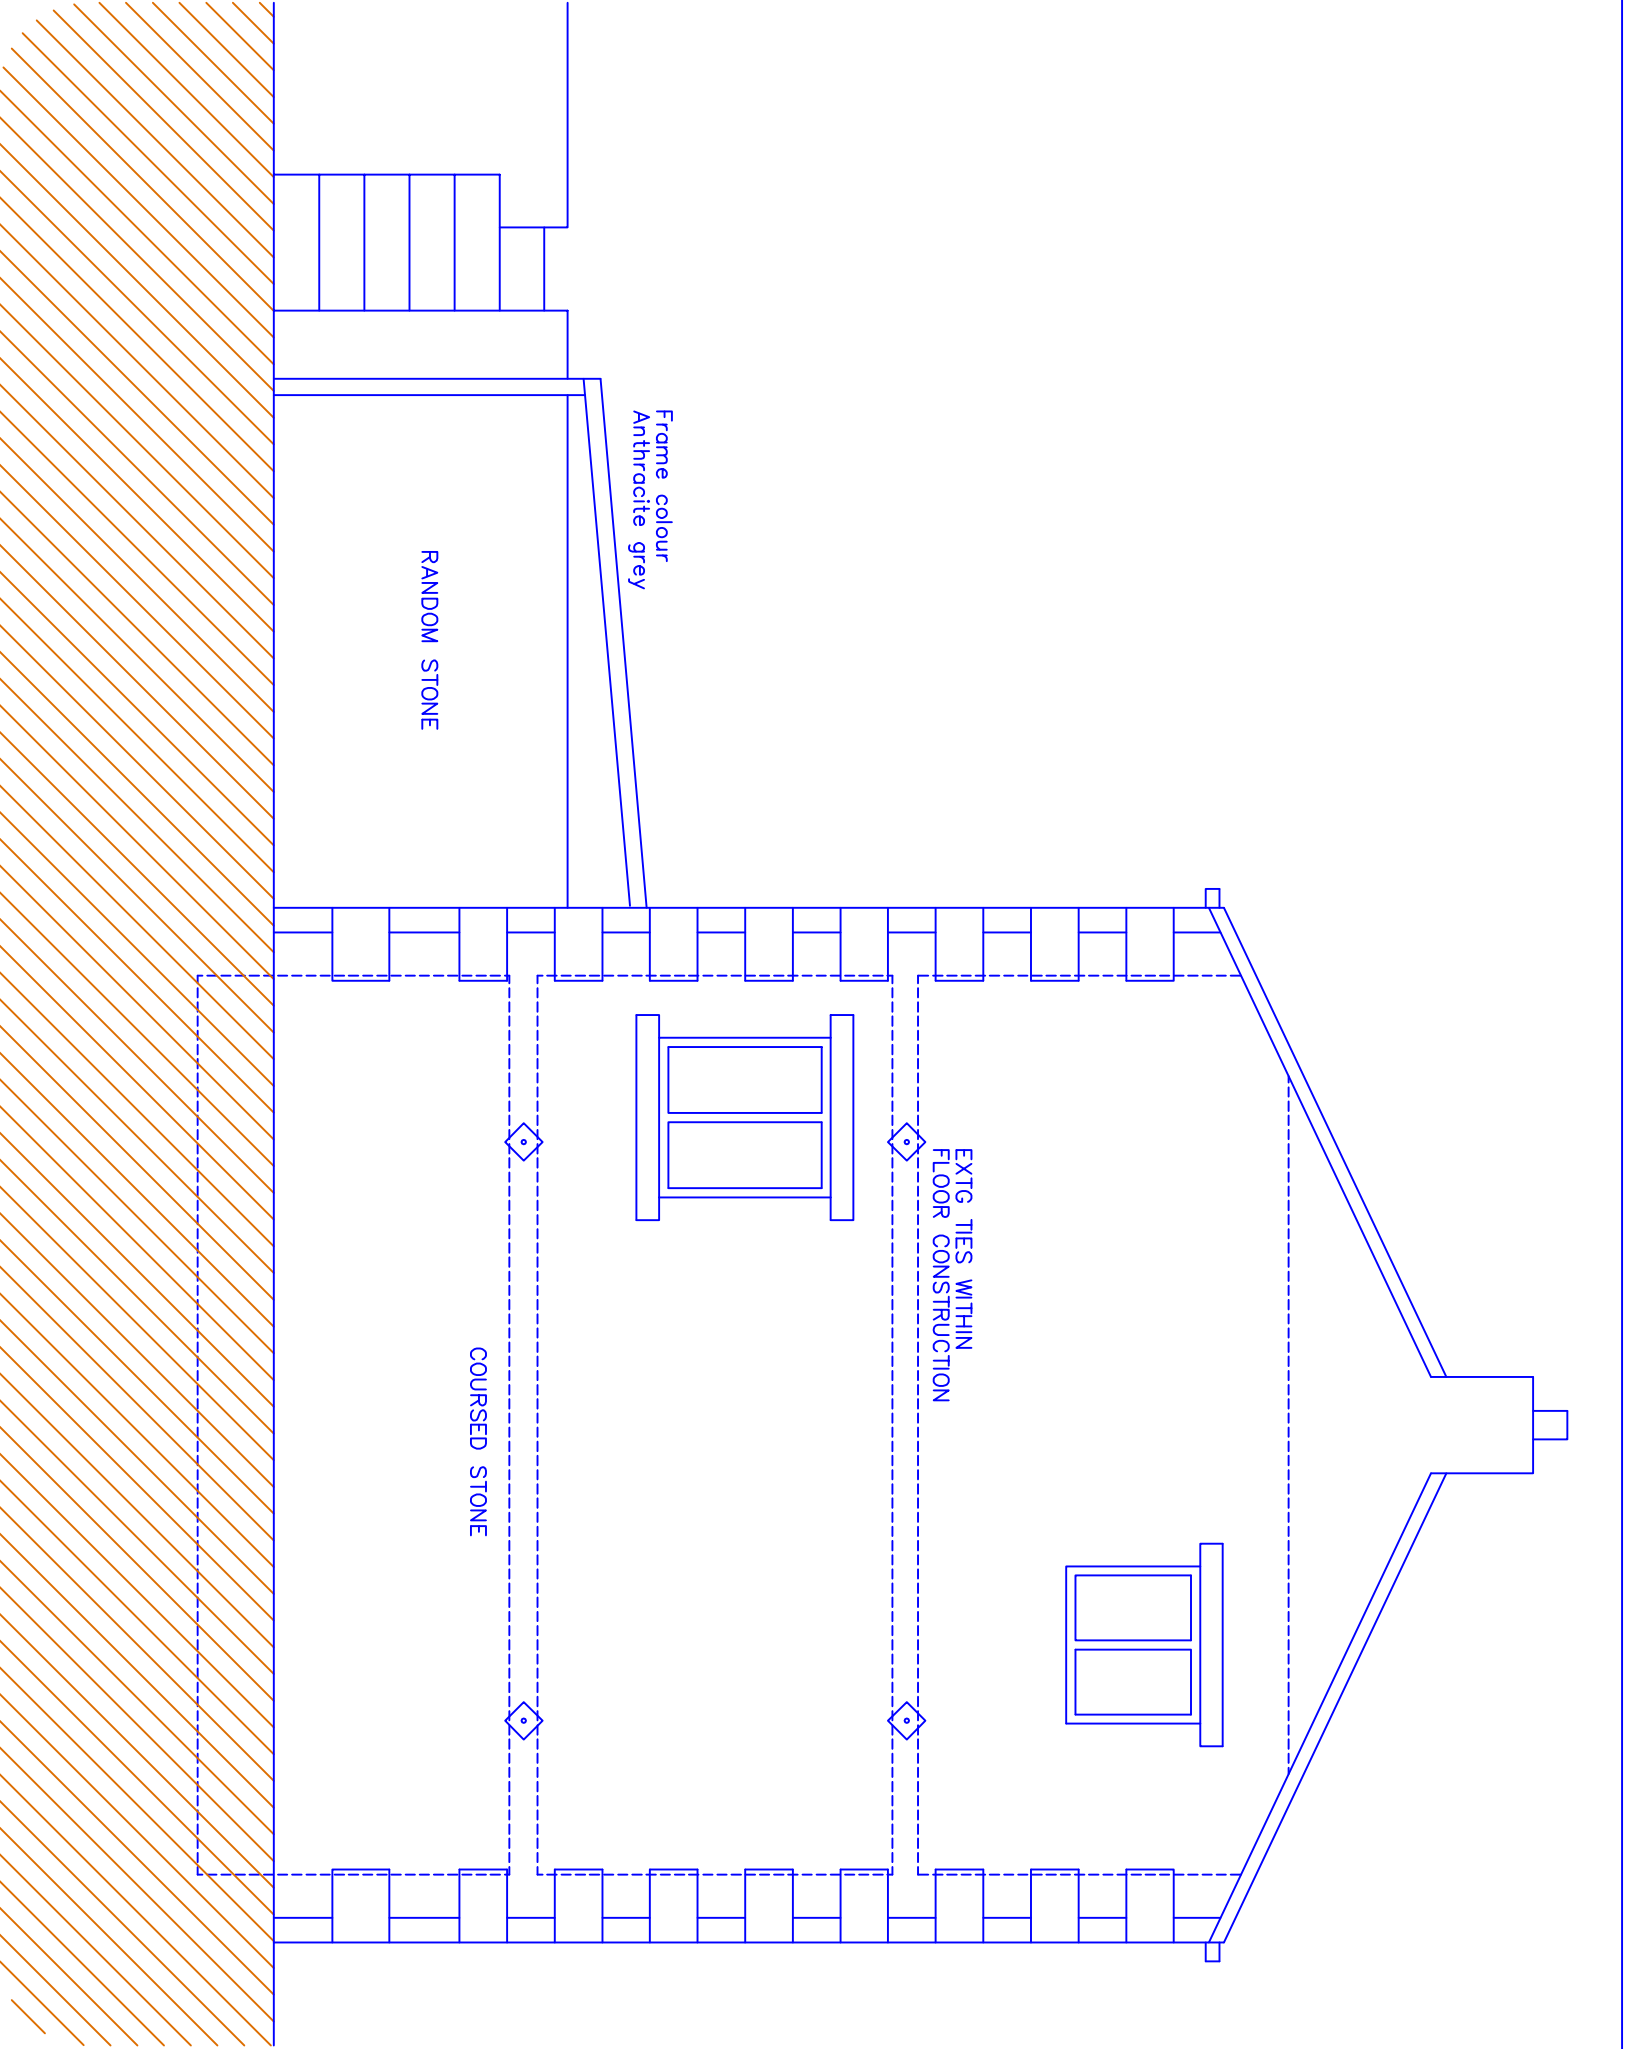


Proposed Side Elevation - South East

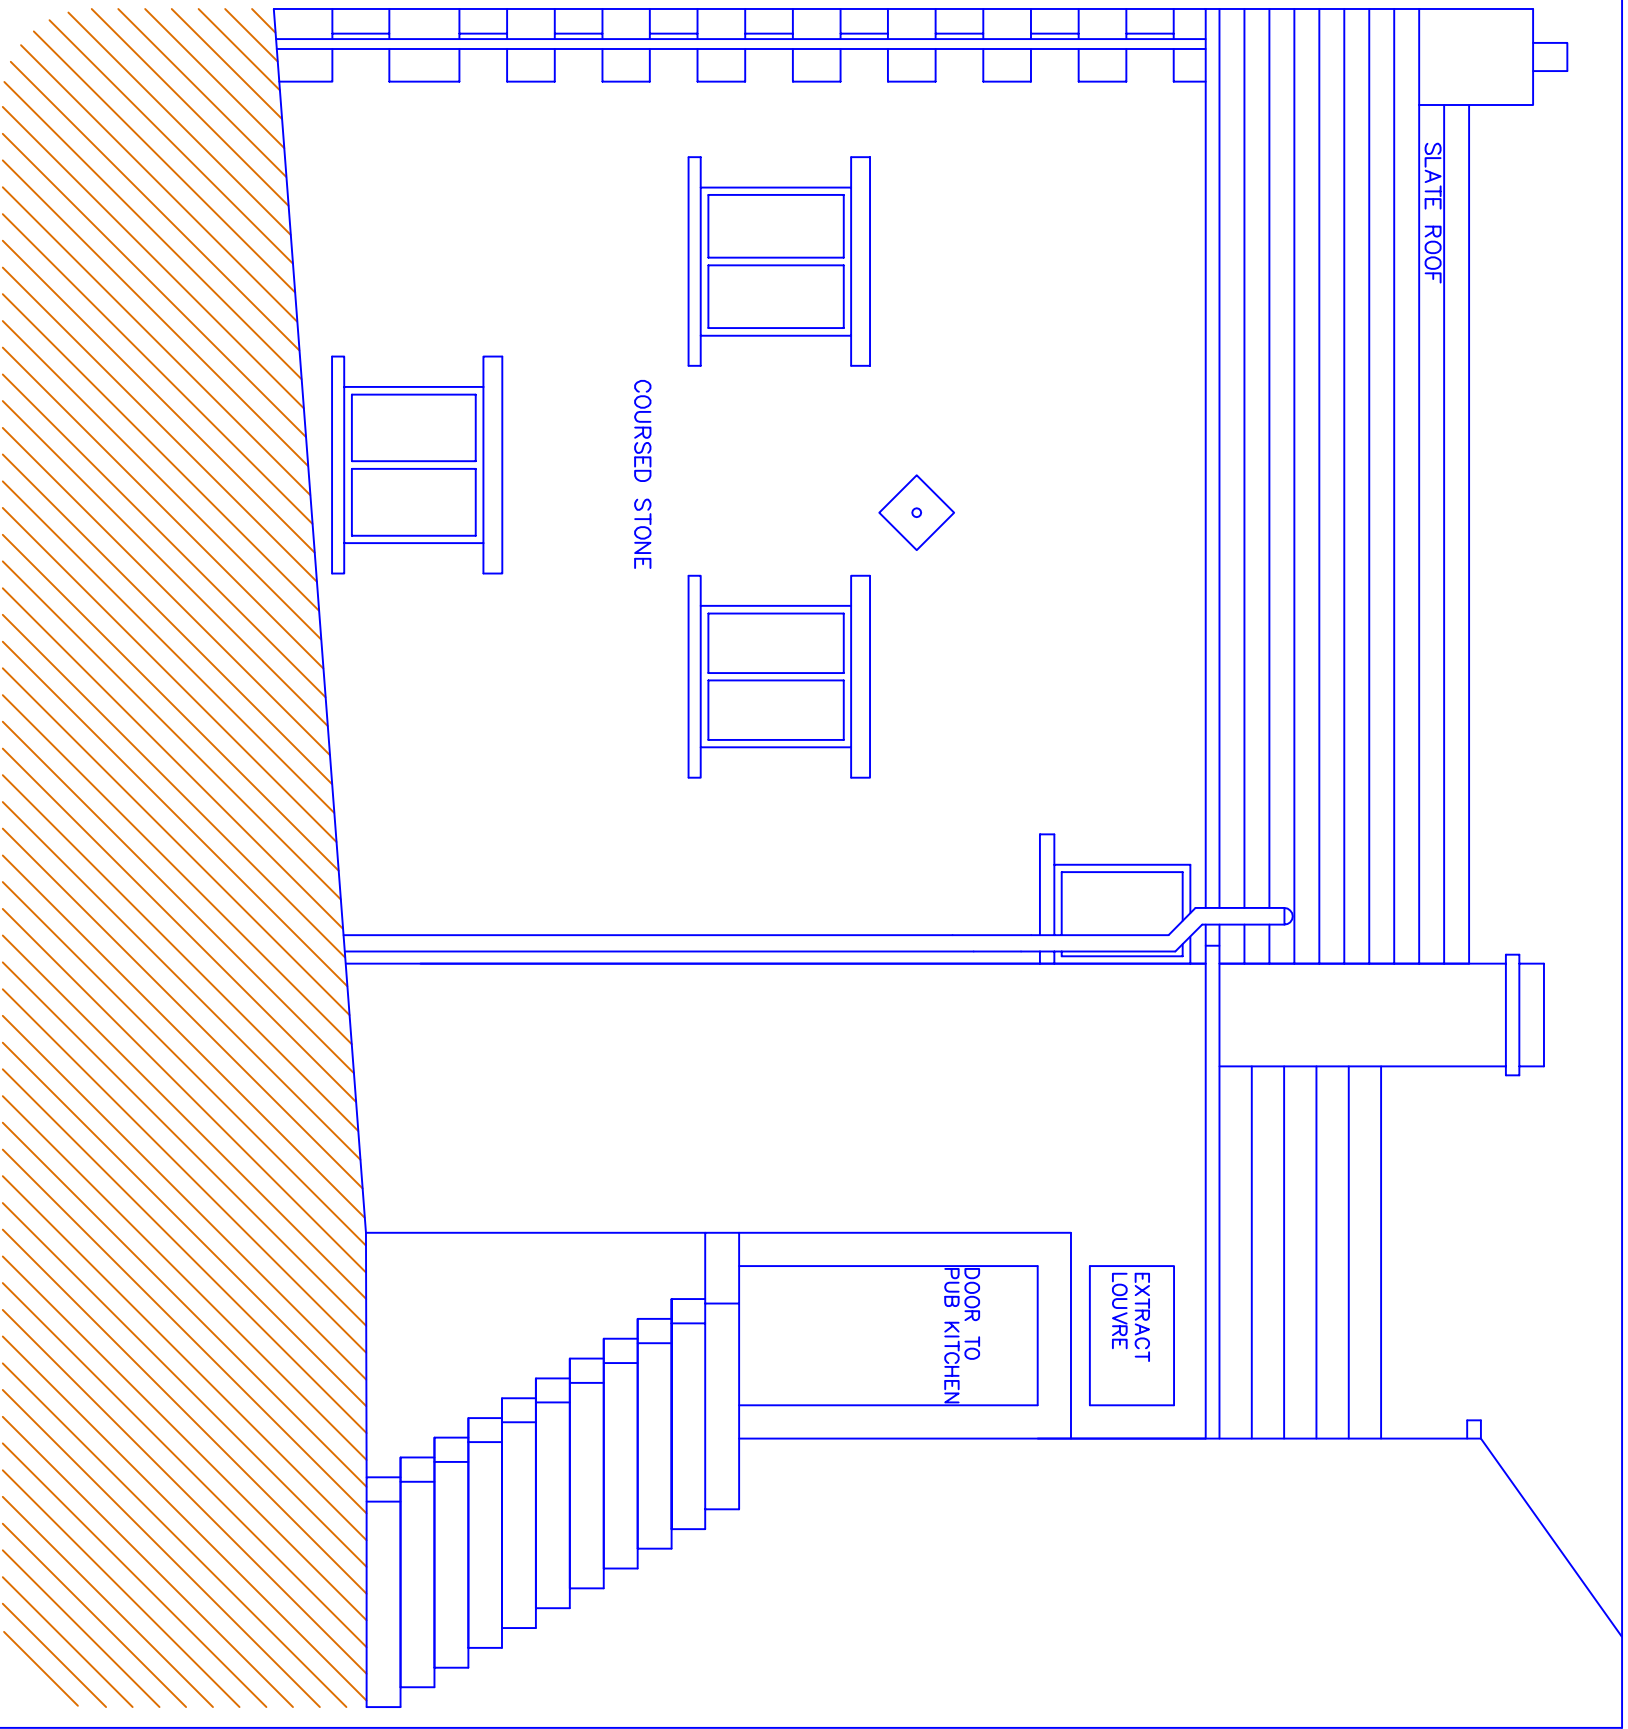


Proposed Rear Elevation - North East
No change

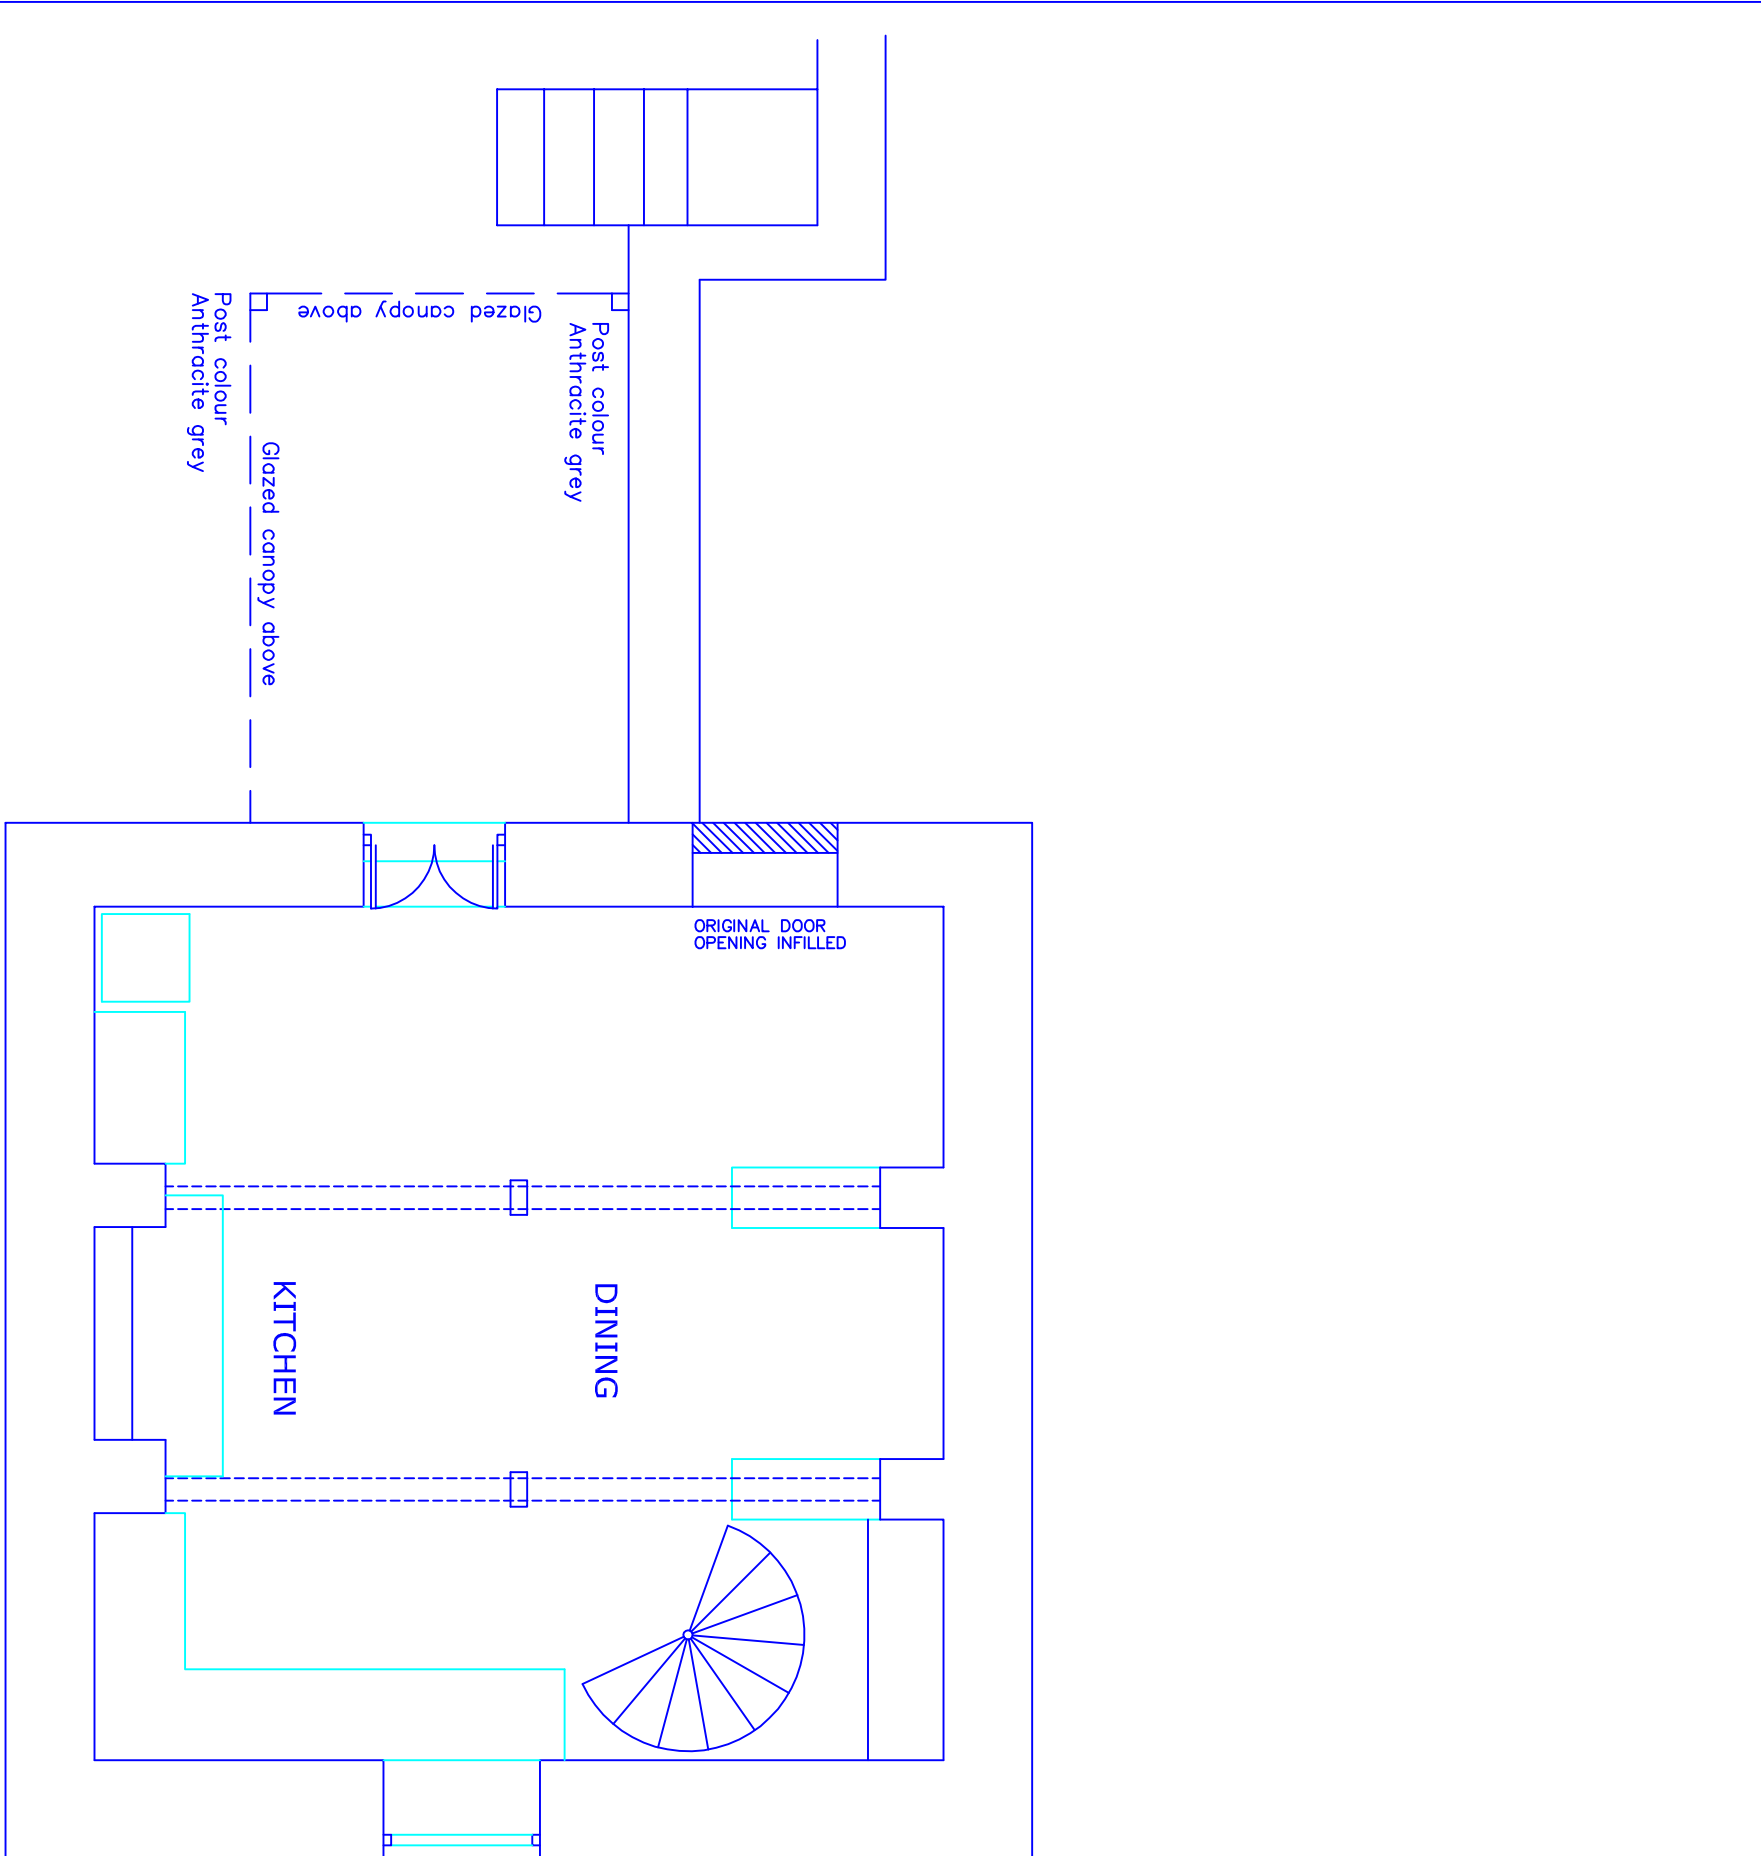

Proposed Plan
Lower Ground Floor

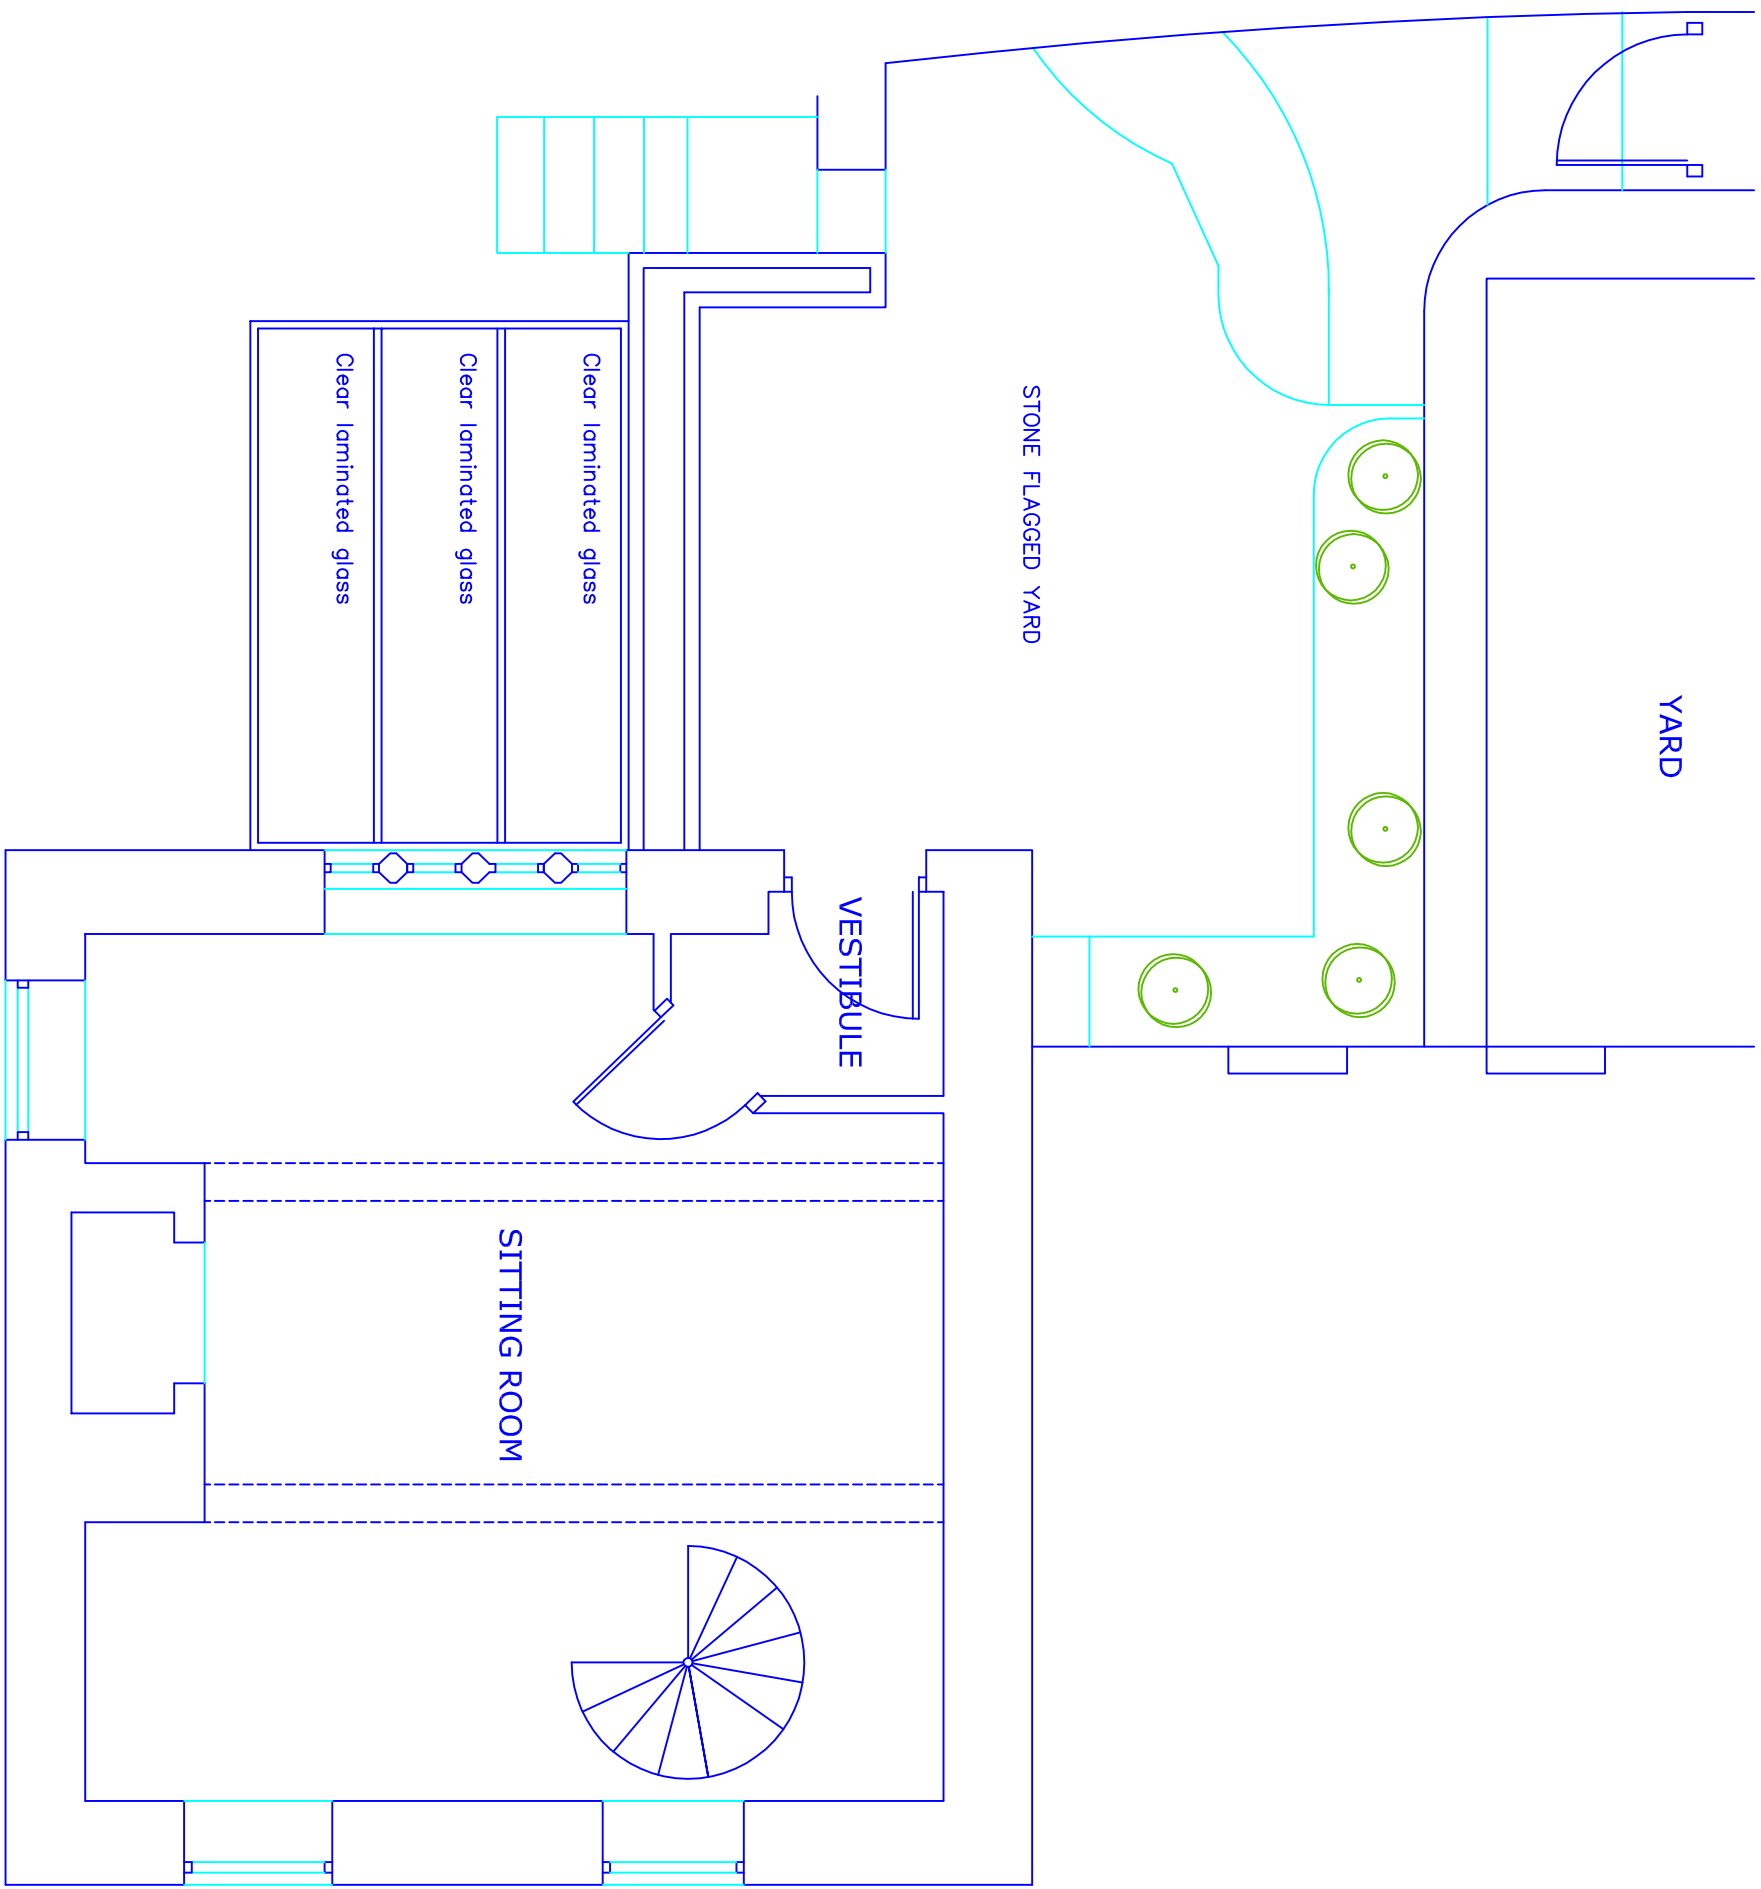

Proposed Plan
Ground Floor

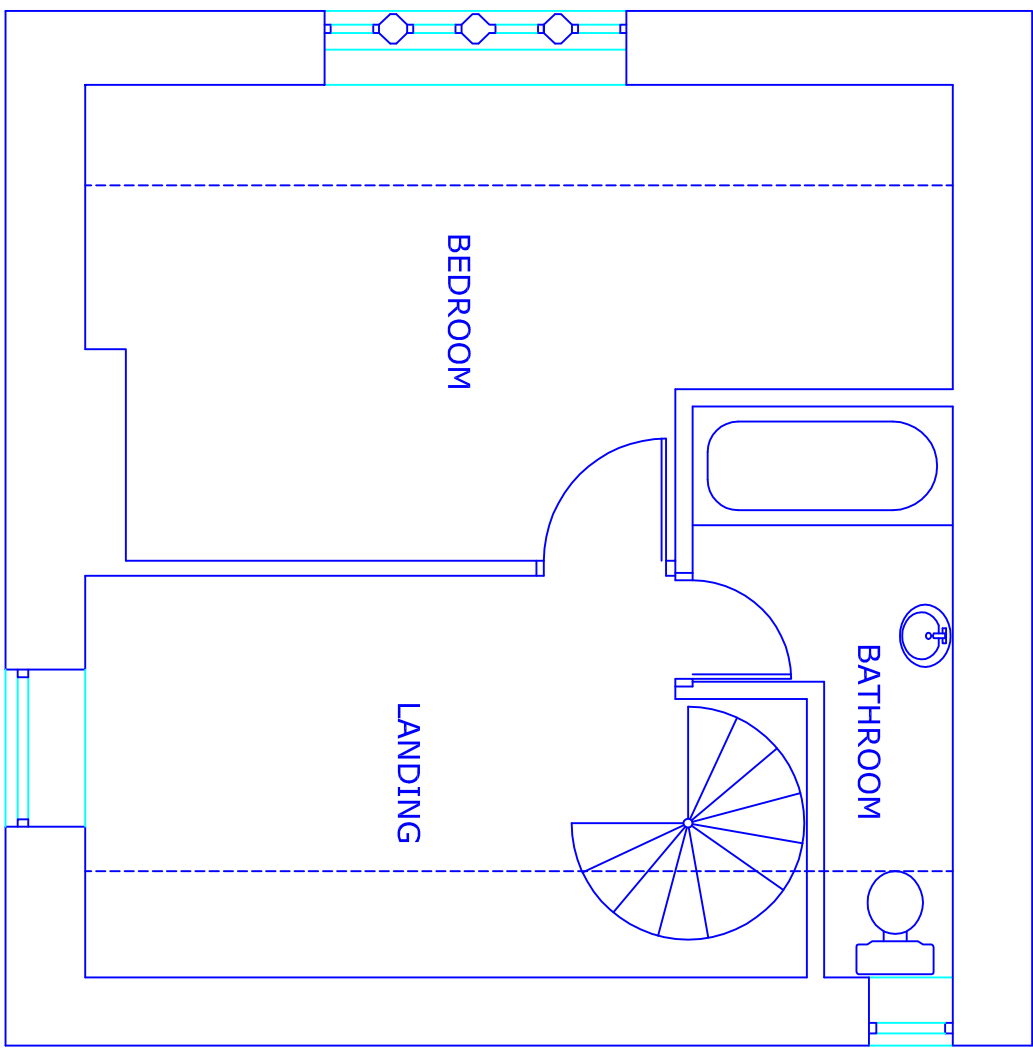

Proposed Plan
First Floor - no change