


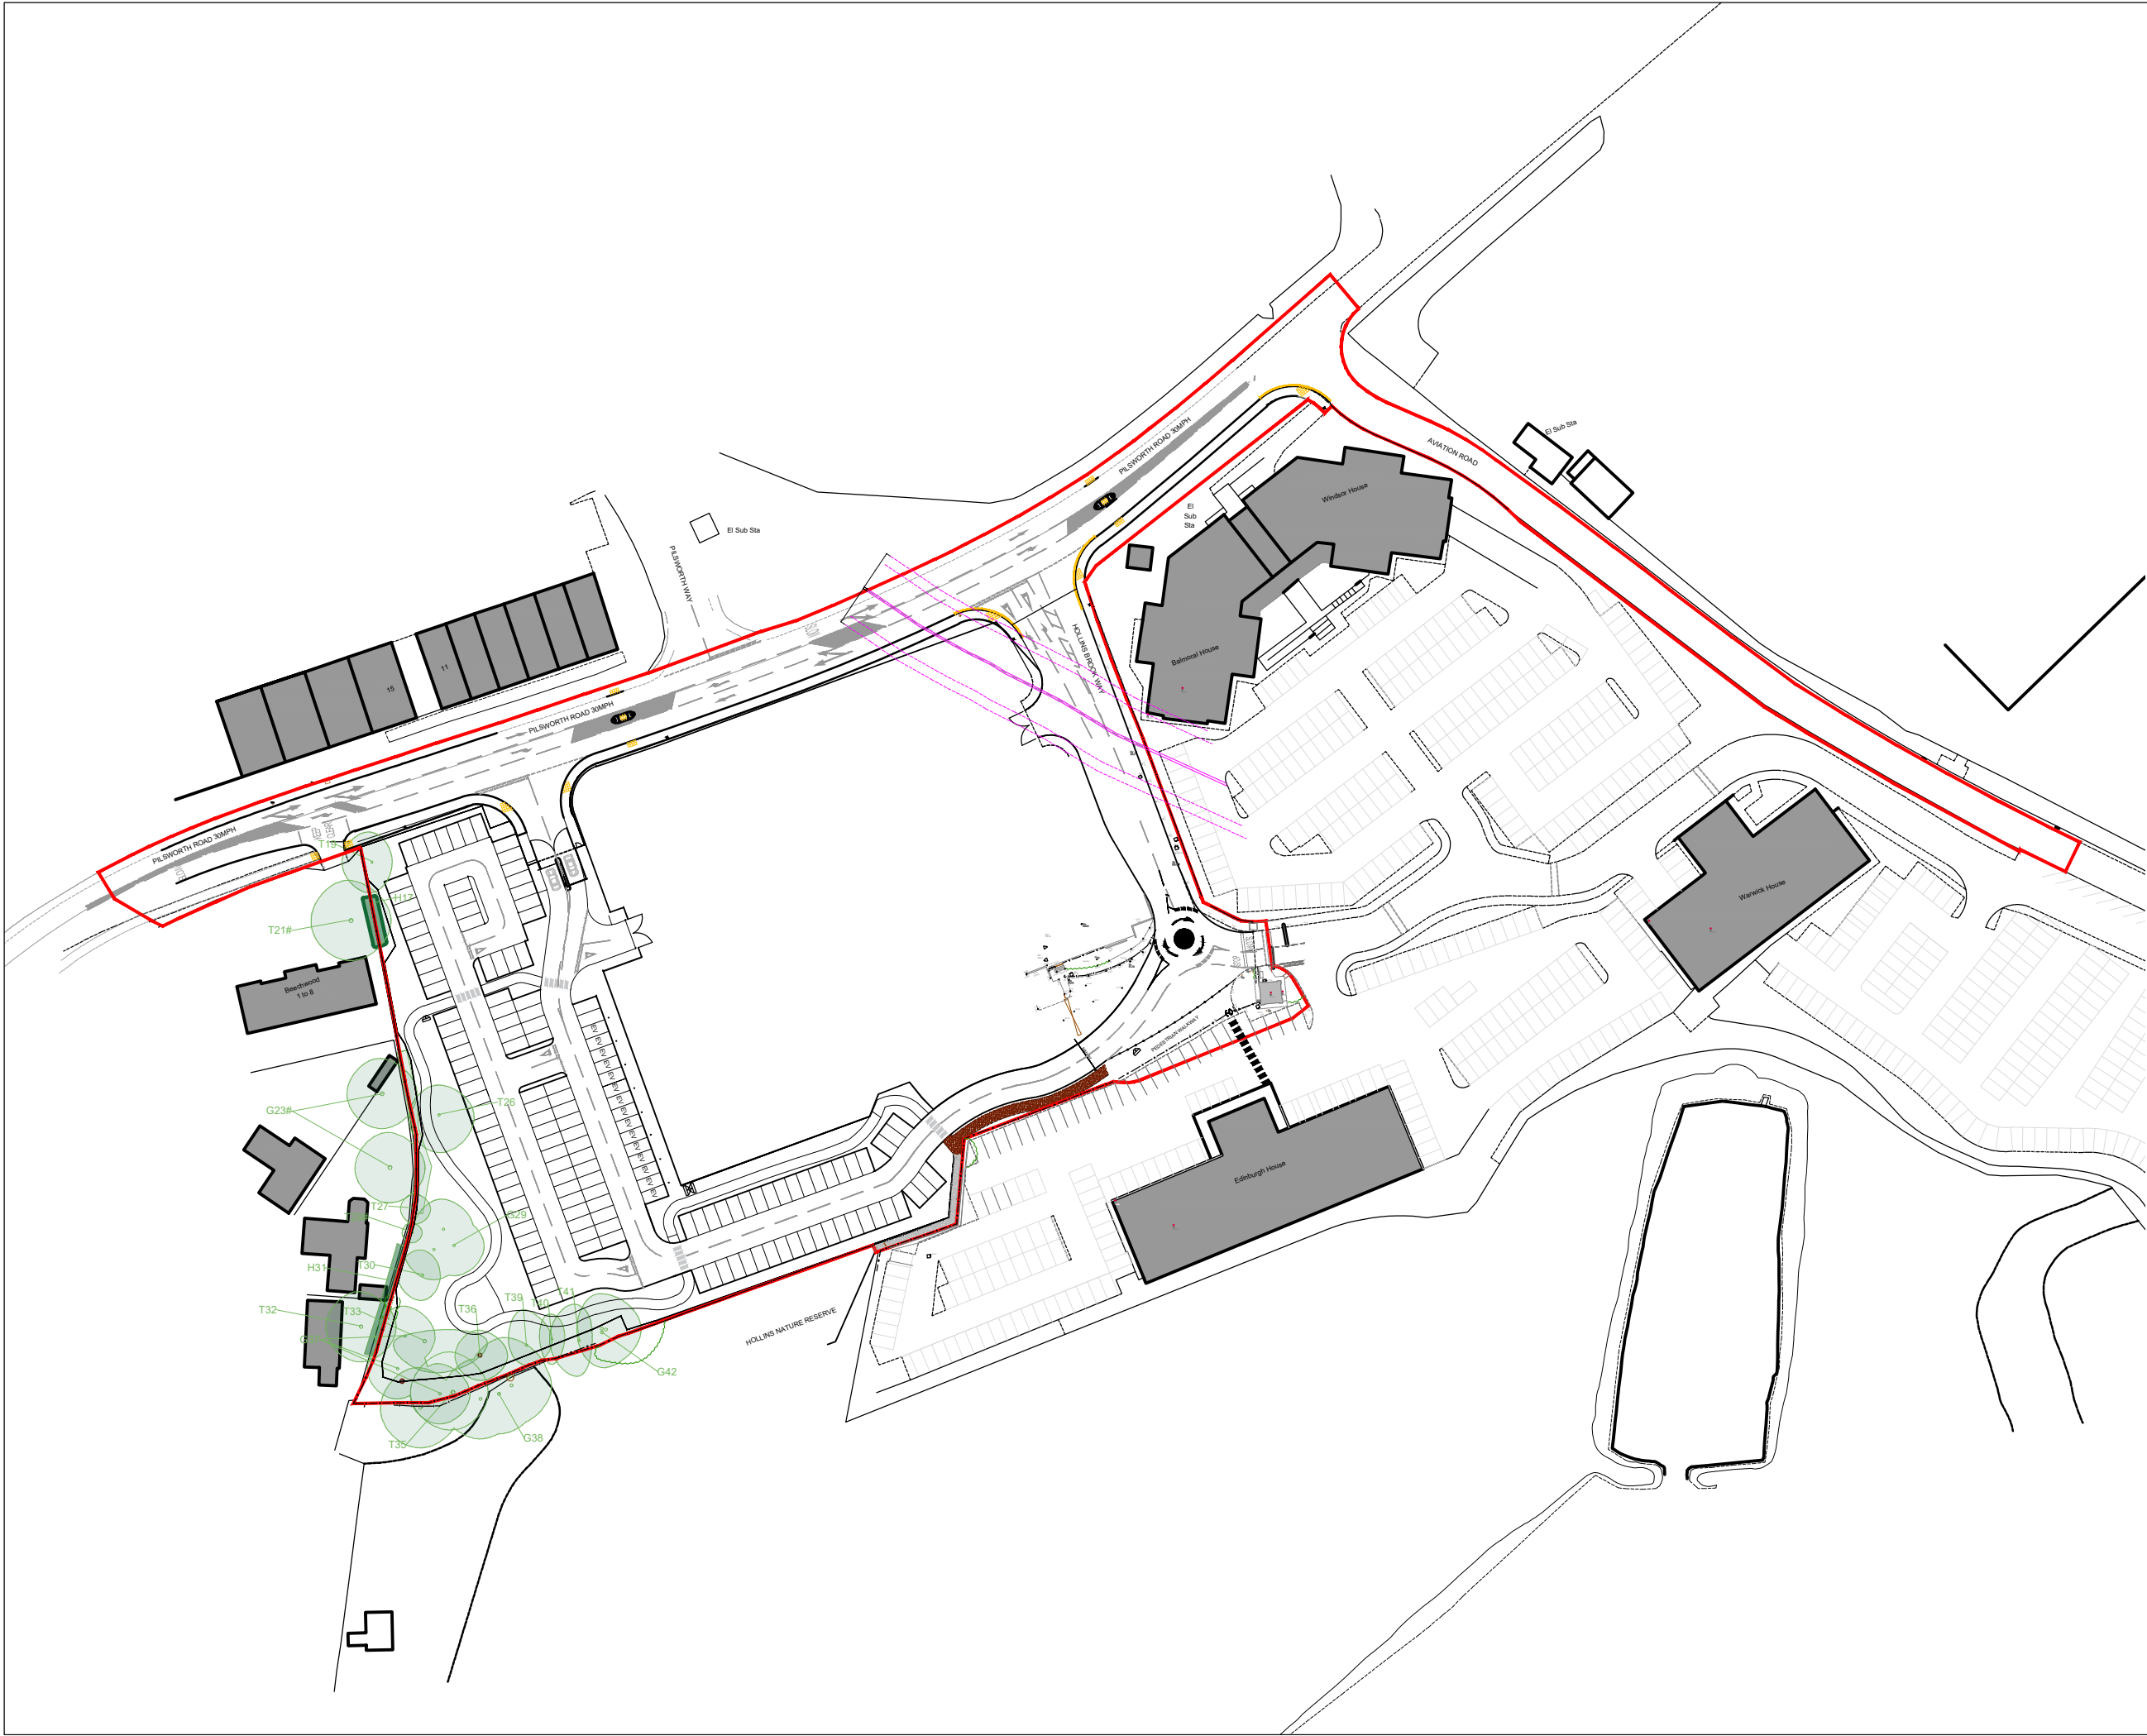

NOTES

- All dimensions and levels are to be checked on site.
- Any discrepancies are to be reported to the architect before any work commences
- Whilst information on this sheet is issued to scale, scaling directly from this drawing may result in inaccuracies. For precise measurements, refer to the stated dimensions or contact the Architect
- This drawing shall not be reproduced without express written permission from AEW.
- Title overlay drawings and ownership boundaries are produced using all reasonable endeavors. AEW cannot be responsible for the accuracy or scale discrepancy of base plans supplied to them.
- All works are to be undertaken in accordance with Building Regulations and the latest British Standards.
- All proprietary materials and products are to be used strictly in accordance with the manufacturers recommendations.

0 10 20 30 40 50m



Scale 1:1250 @ A3



Application Boundary

|                           |            |    |     |
|---------------------------|------------|----|-----|
| P03                       | 02/12/25   | RP | PBH |
| Issued for planning       |            |    |     |
| P02                       | 07/10/2025 | RP | RP  |
| Gas main position updated |            |    |     |
| P01                       | 05/09/2025 | RP | RP  |
| Initial Issue             |            |    |     |

| REV    | Date             | Drawn by: - | Checked by: - |
|--------|------------------|-------------|---------------|
| Status | Purpose of Issue |             |               |
| S2     | For Approval     |             |               |

drawing stage **Stage 3**

client **JD Sports**

project **JD Sports Campus, Phase 2**

drawing title **Location Plan**

date 30/07/25 drawn RP  
scale@A3 1:1250 checked RP  
AEW Reference Number 14579

Rev **P03**

Job No **14579-AEW-XX-XX-DR-A-0500**

aew architects  
0161 214 4370  
www.aewarchitects.com  
**AEW**