
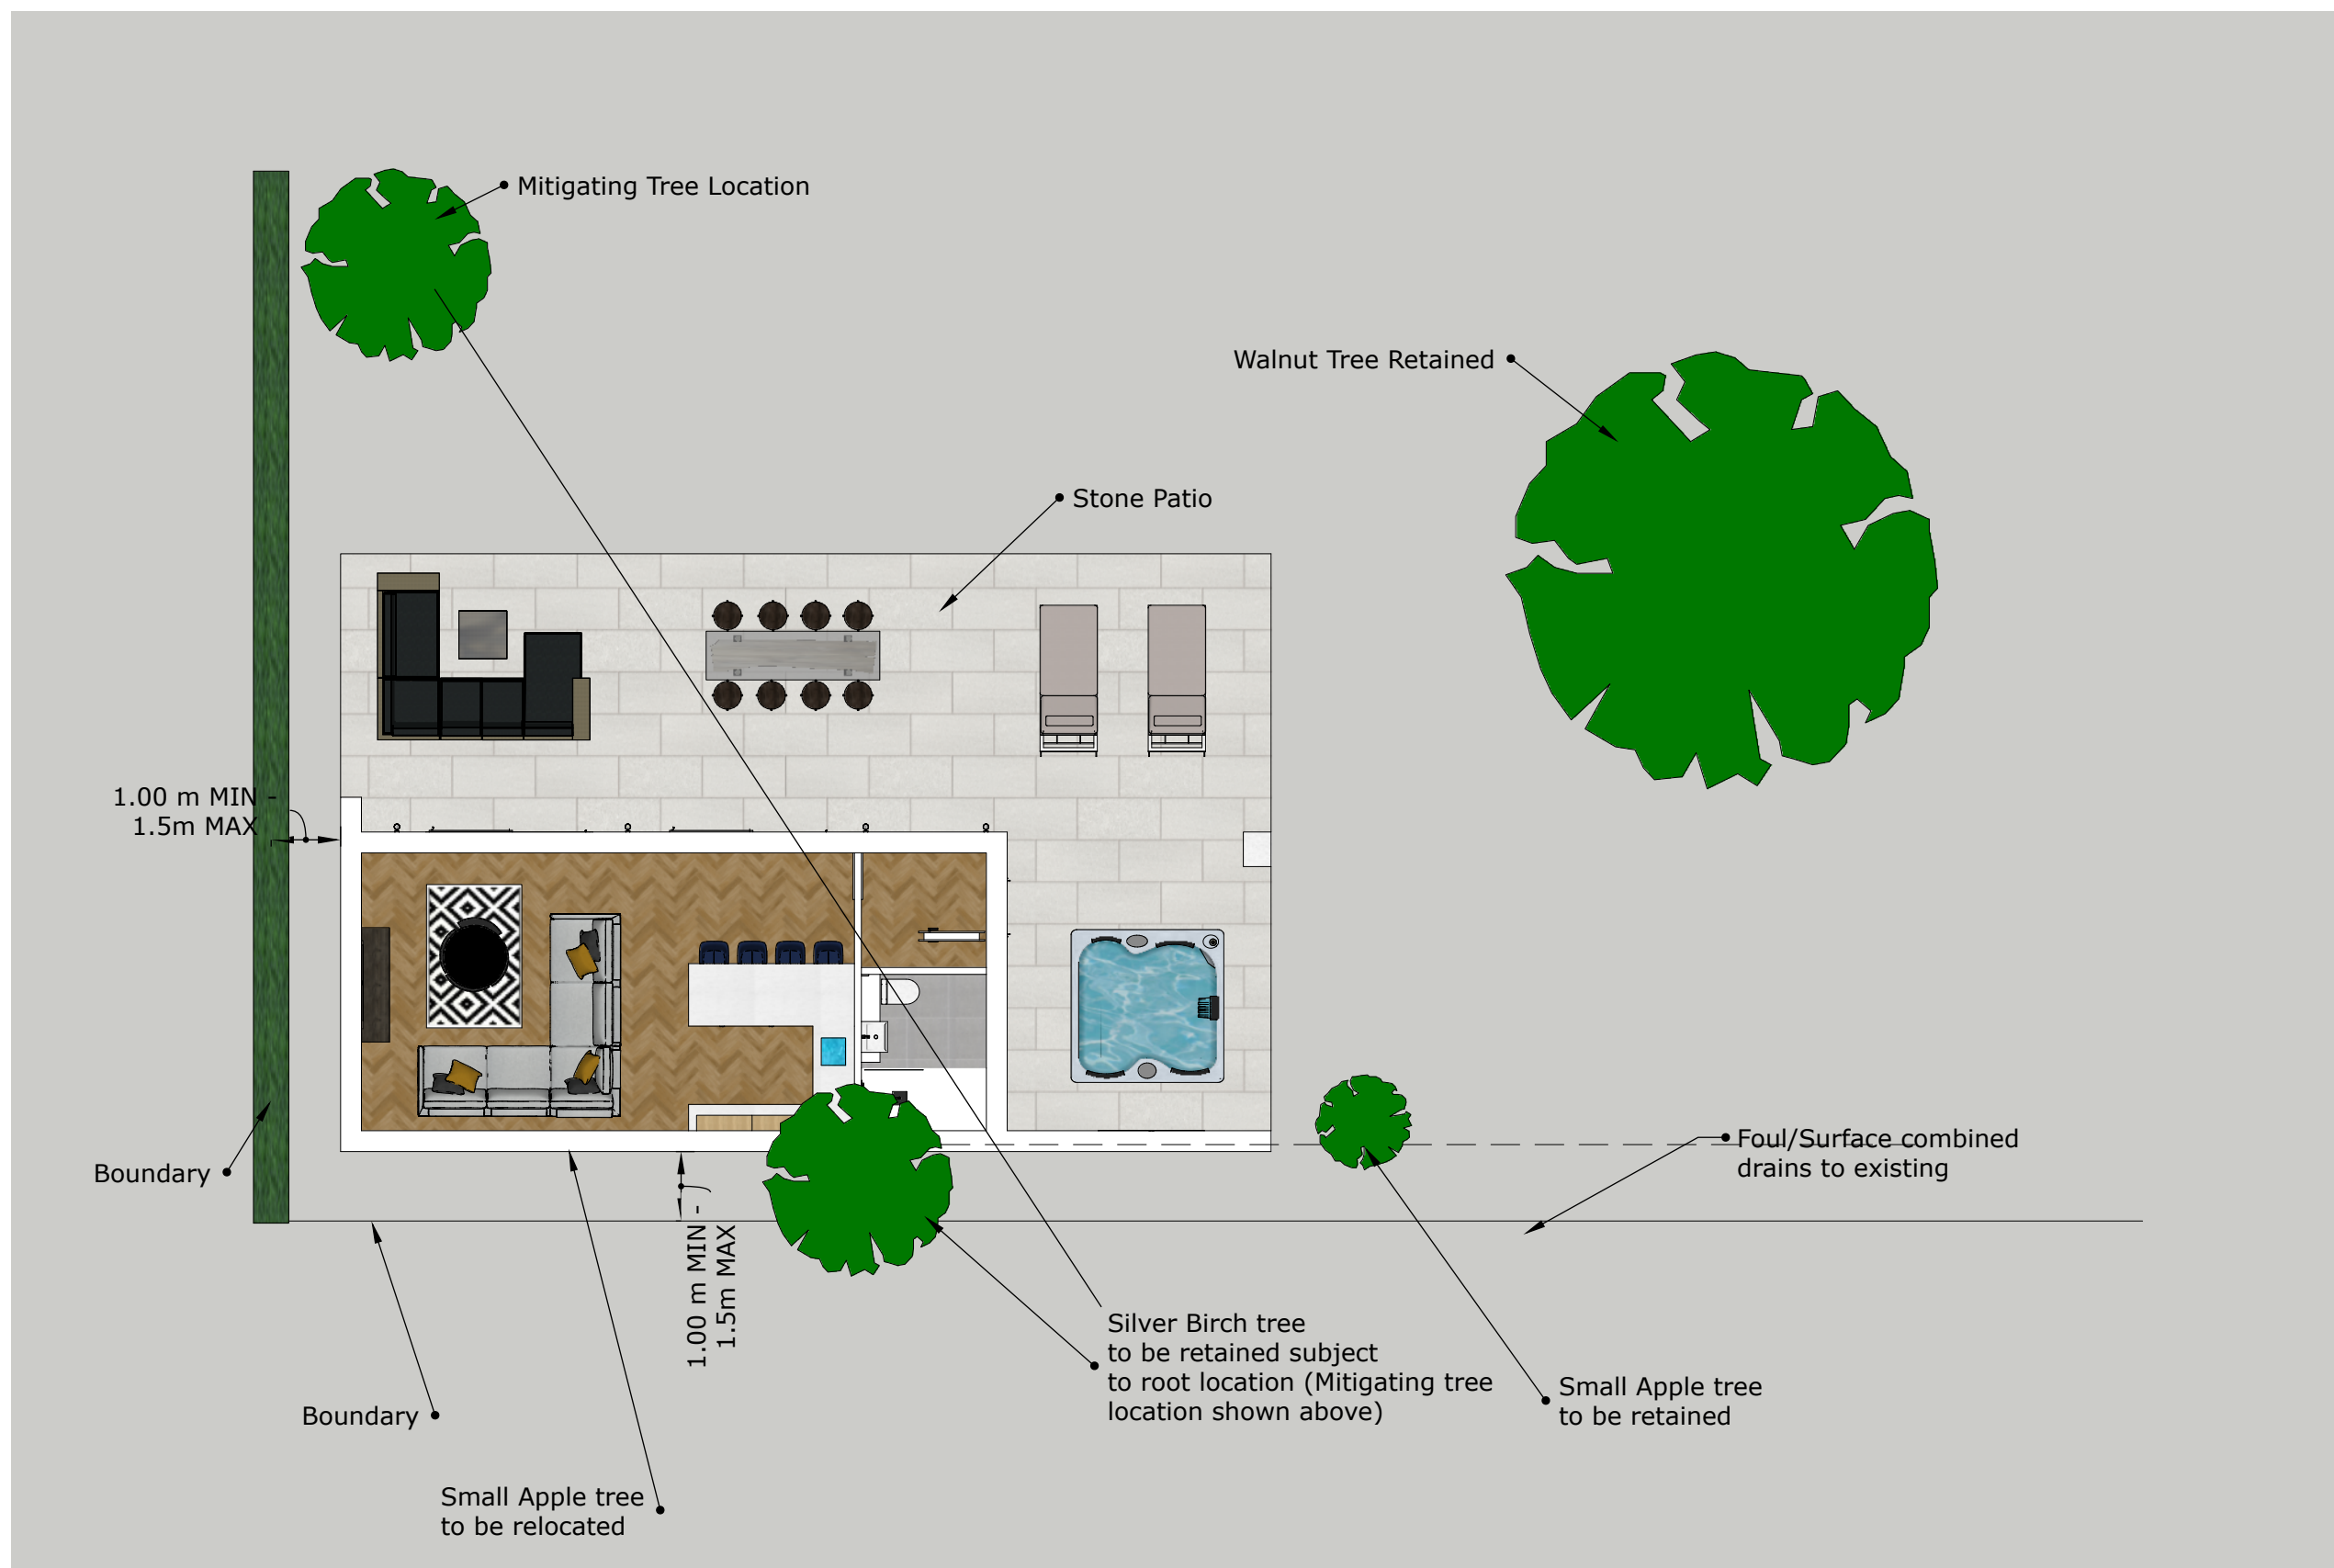


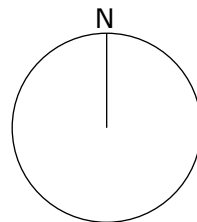

Scale @ A3
1:100 1cm = 1m

21 Greenmount Drive
Proposed Summerhouse
Proposed Site Layout
Drawing SH2
06/08/2023