


REDISHER CROFT

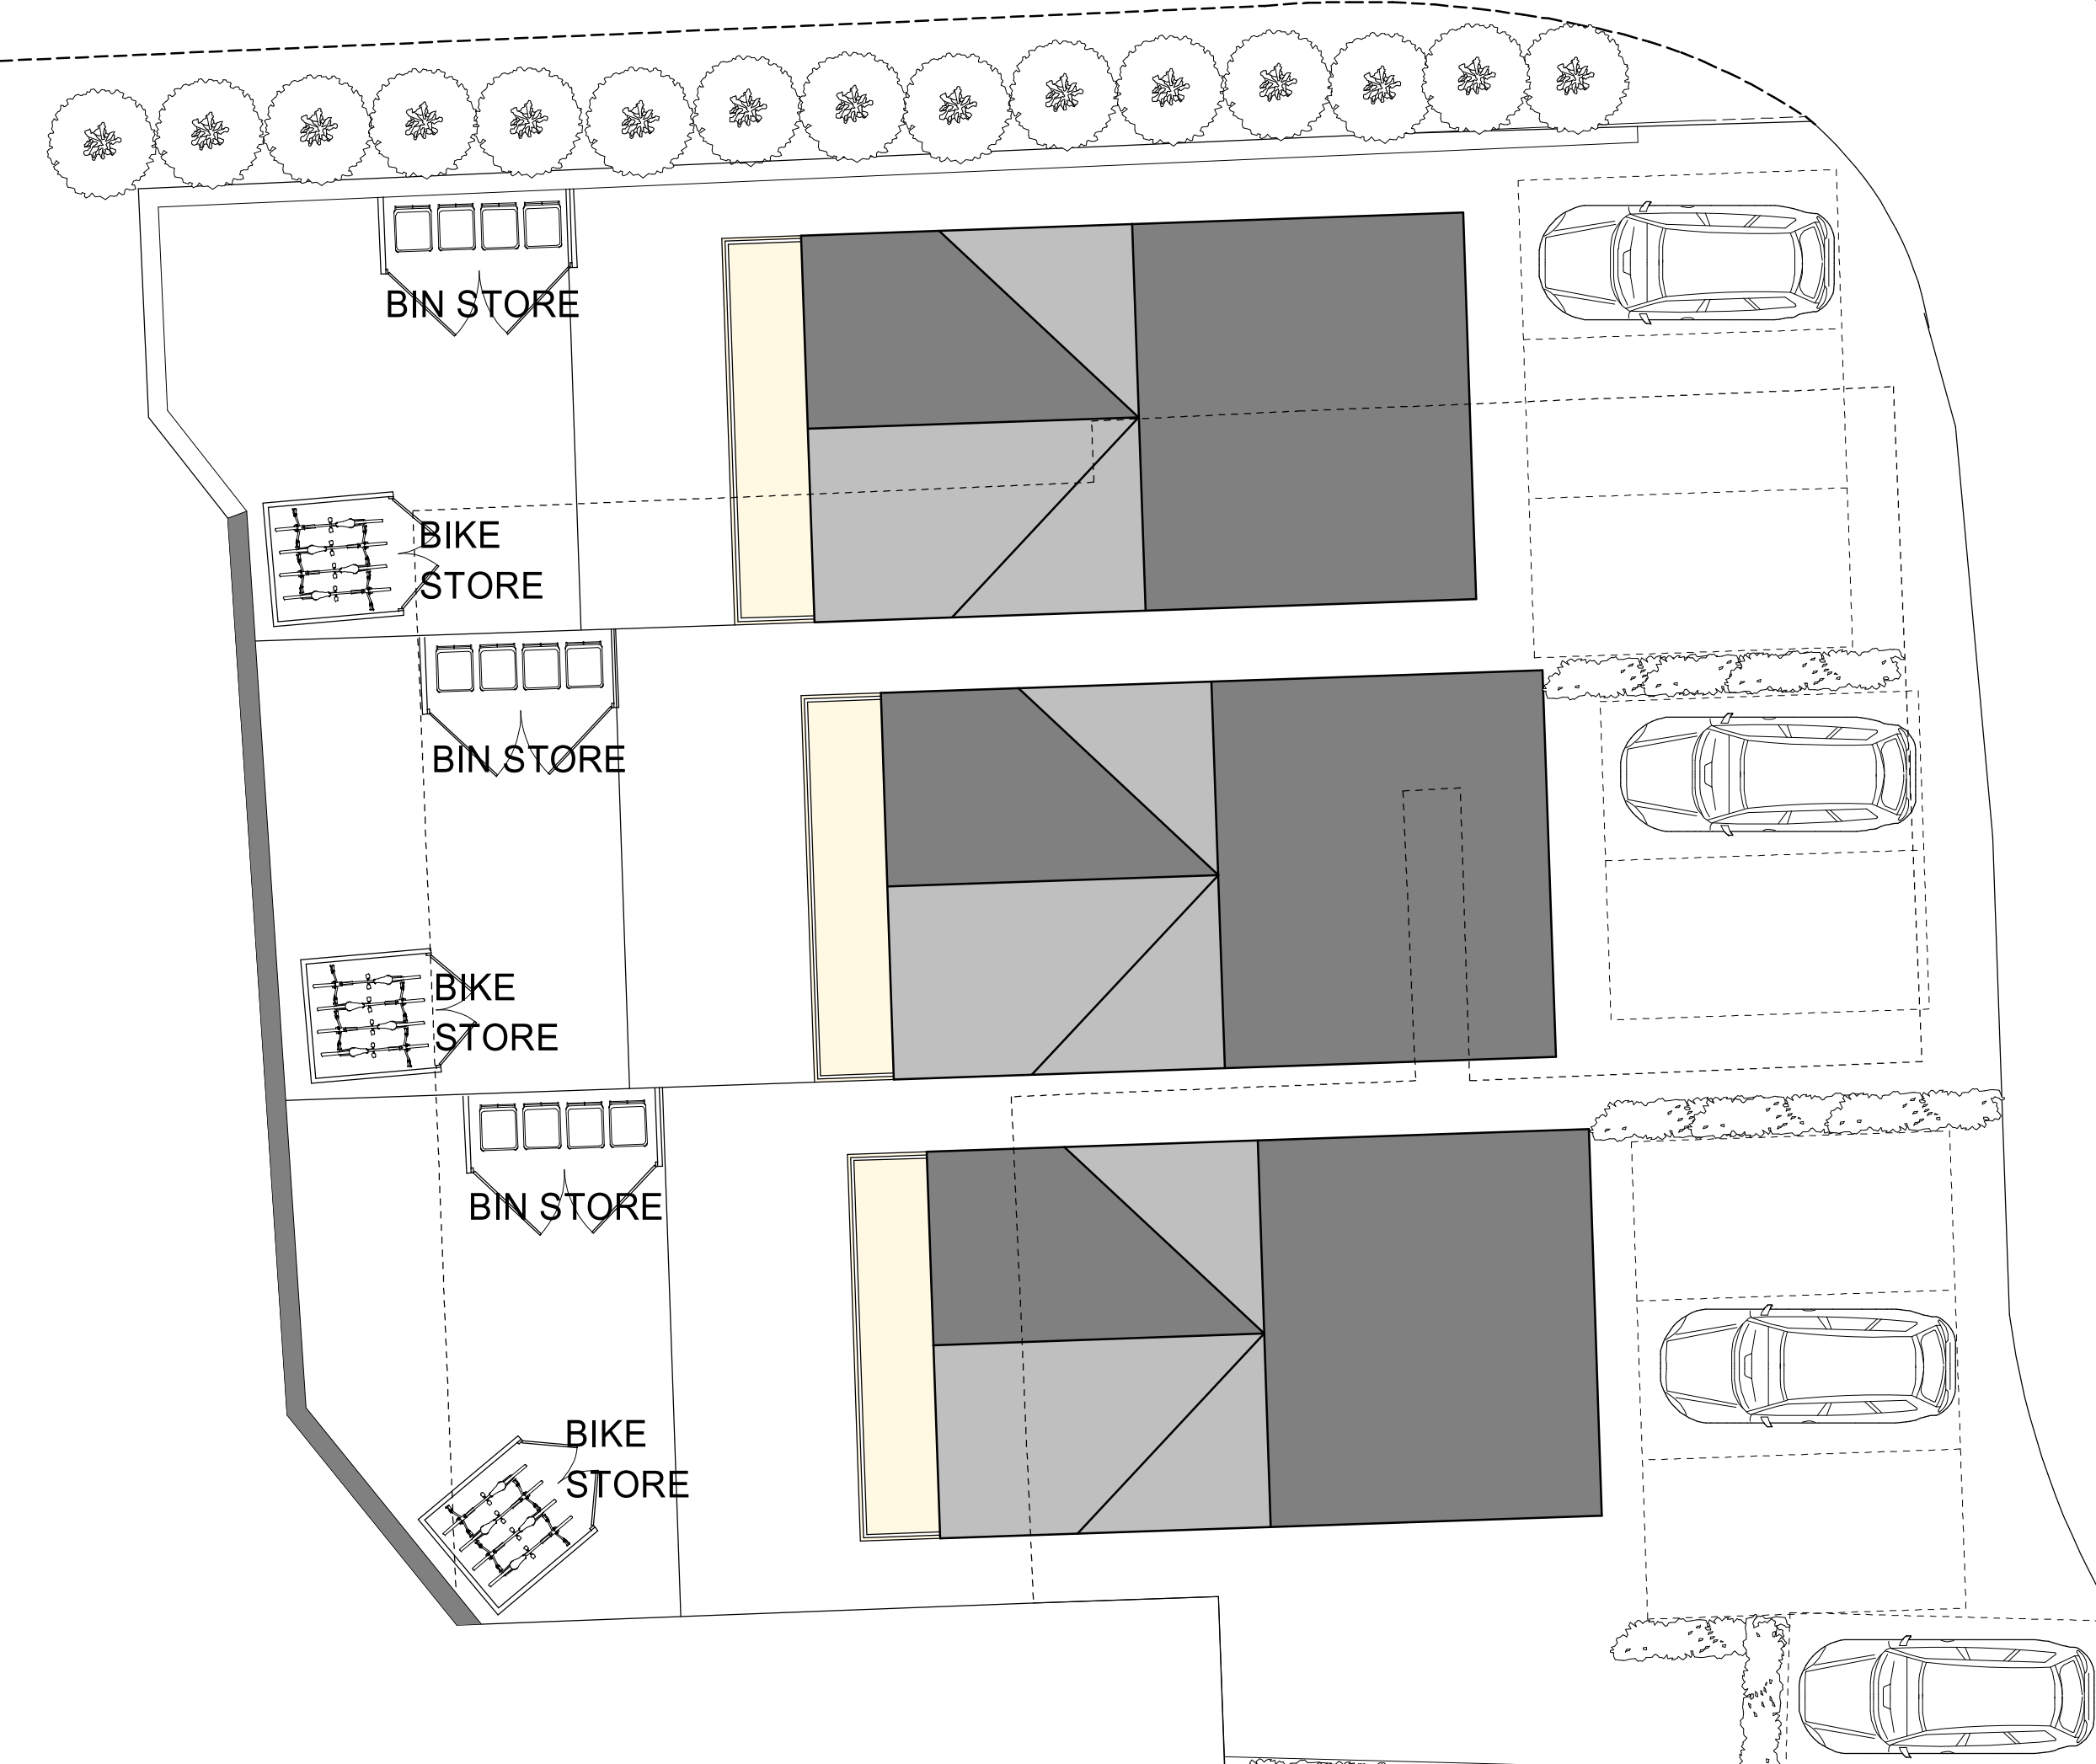

Holcombe Brook

7


Issues

Holcombe Brook

Sinks

Hare and Hounds Hotel

Shelter

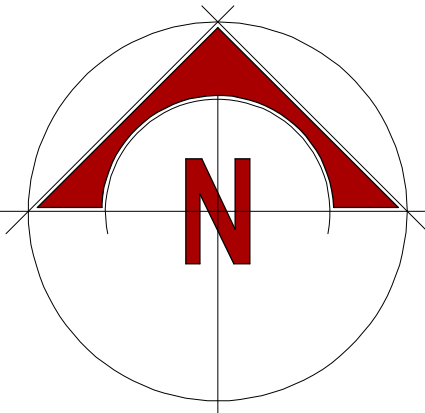

402b
402a

Current site plan
1:100 scale at A1
Finishing Techniques Ltd,
Unit 1 2 Halter Inn Works,
11 Redisher Croft Ramsbottom,
Bury, Lancashire, BL0 9SA
3538 - 03 A