


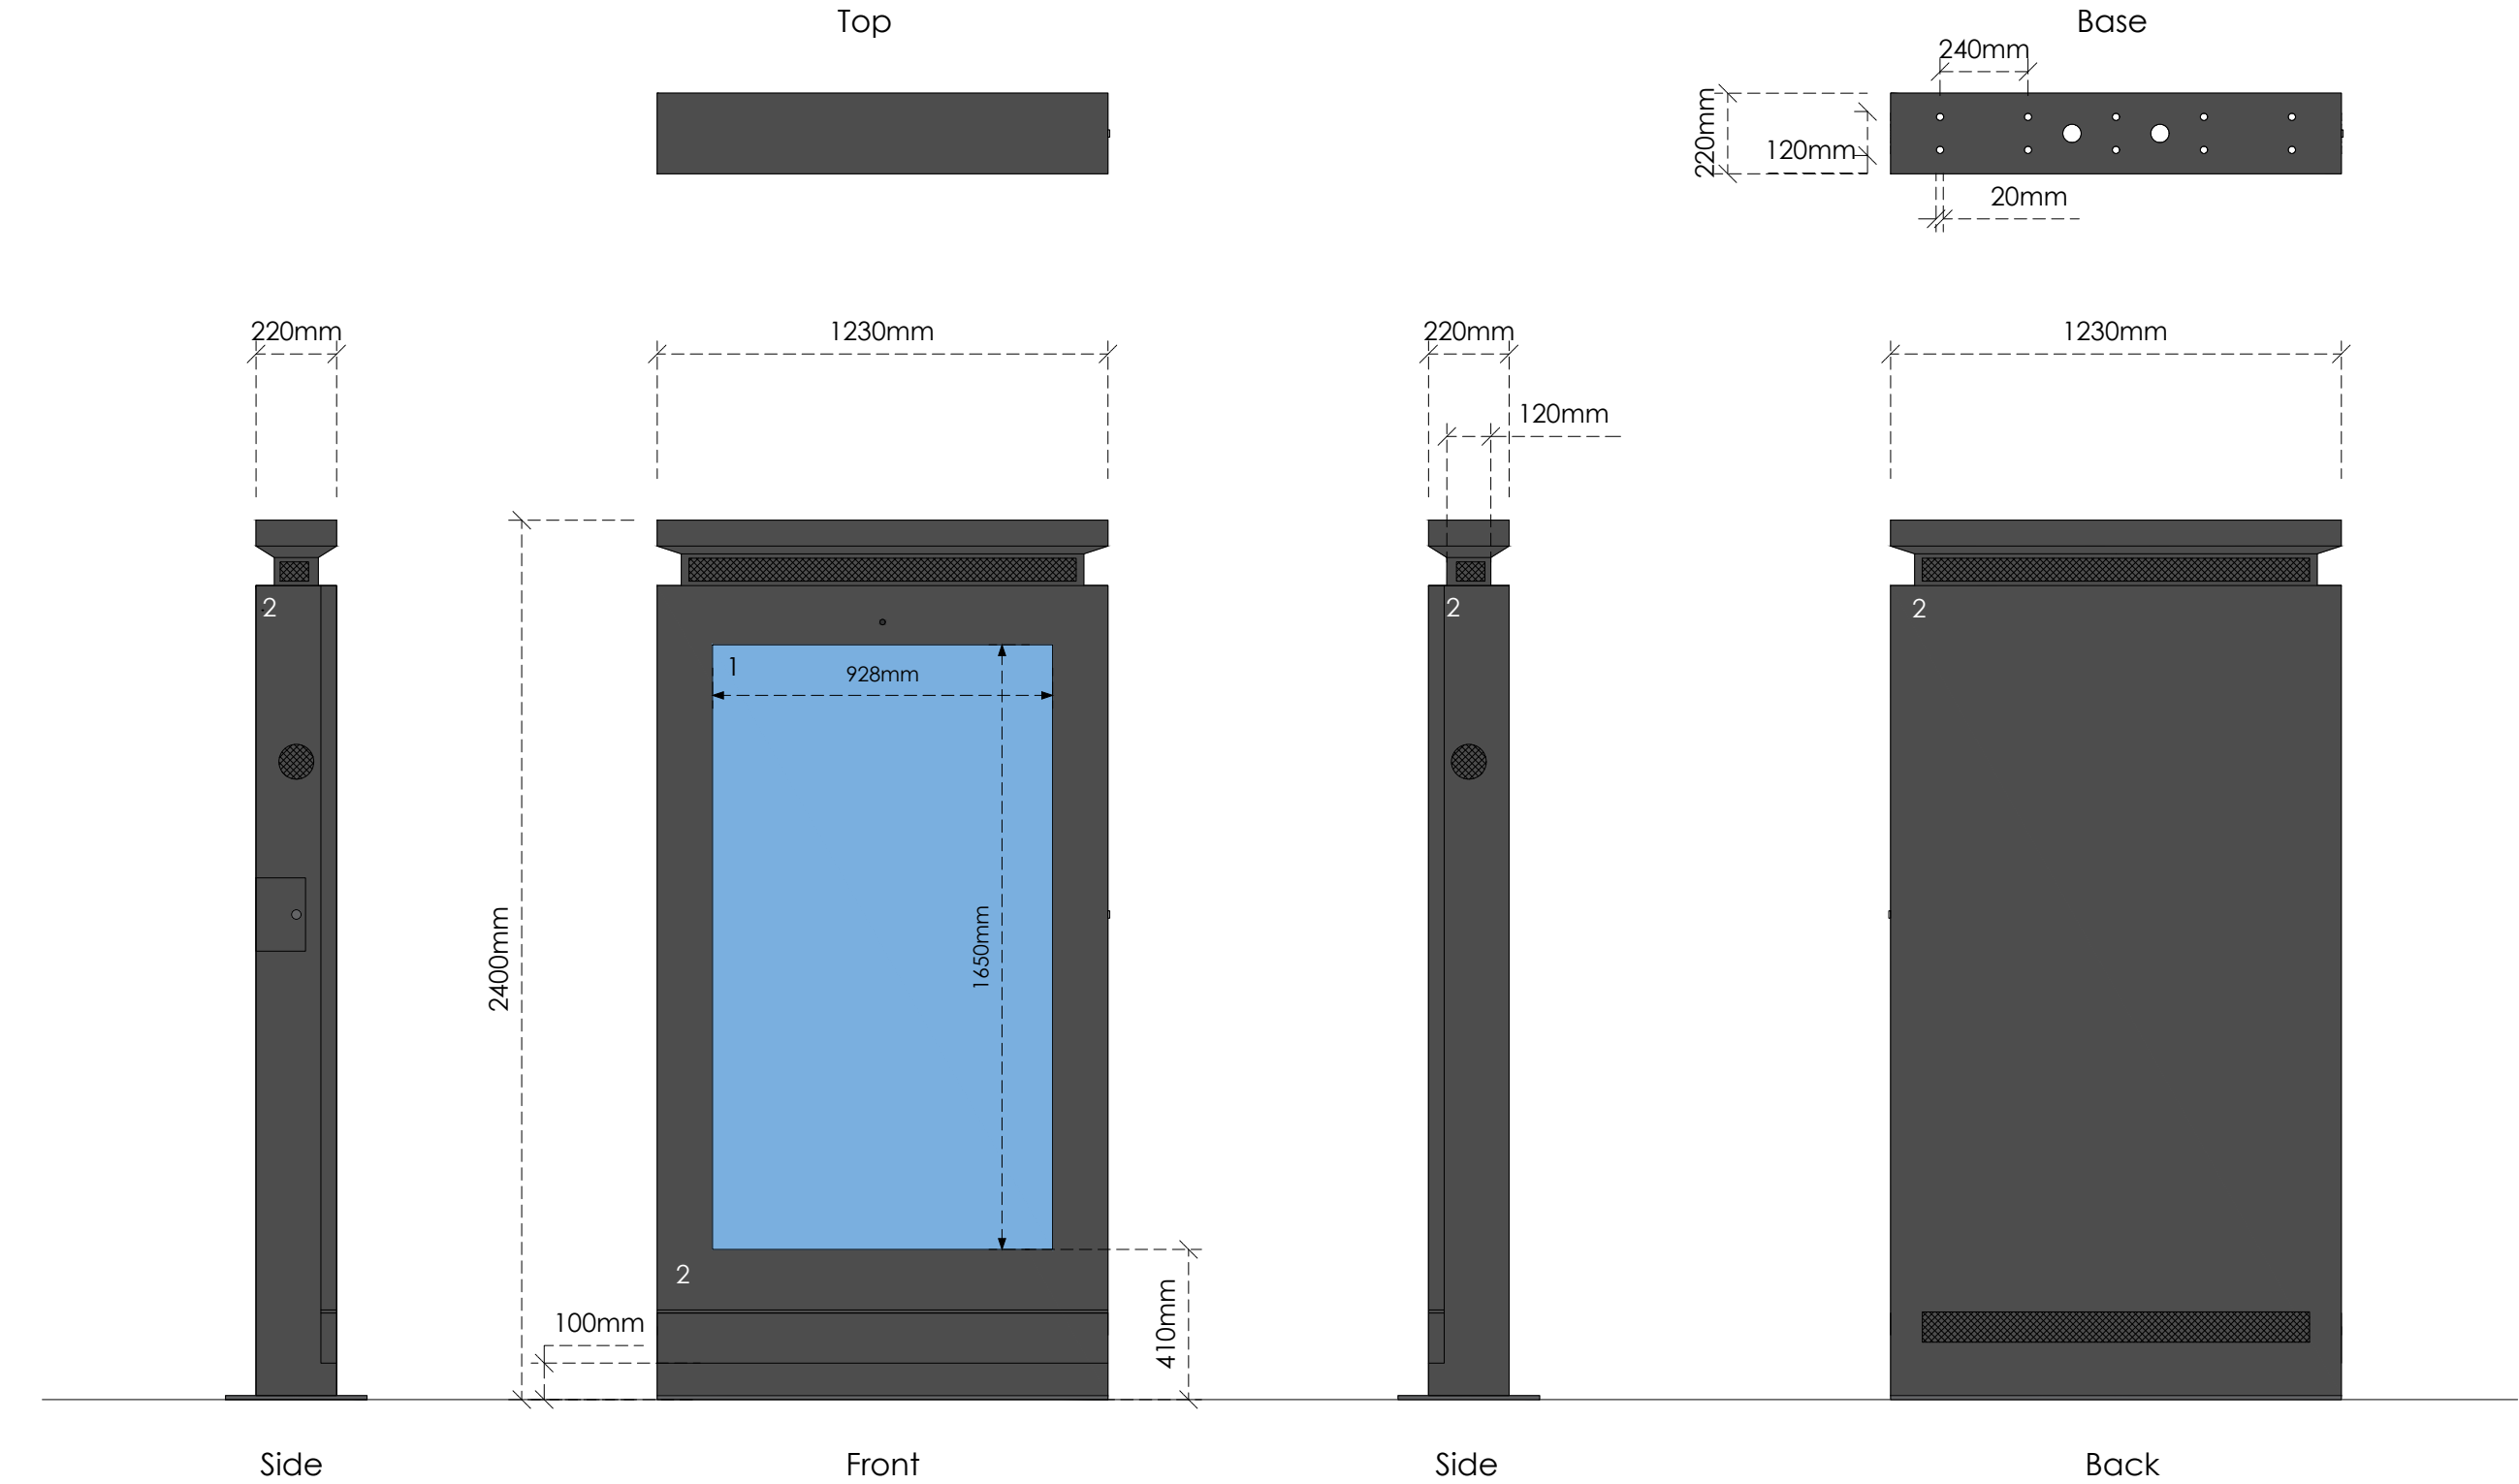

Title
Specification

Address
Crumpsall, Middleton Road,
Manchester, M8 4LY

Client

Job No.
FS395
26633

Issued
27/02/26

Scale
1:20 @ A3

- Key**
1. Digital Display
 2. Zinc Powder and Fine Grain Powder Coated Galvanized Steel in Black (RAL 9005)

All information is to be checked on site for accuracy and fit. Only drawings with WD status with the most recent revision are to be used for construction.

