

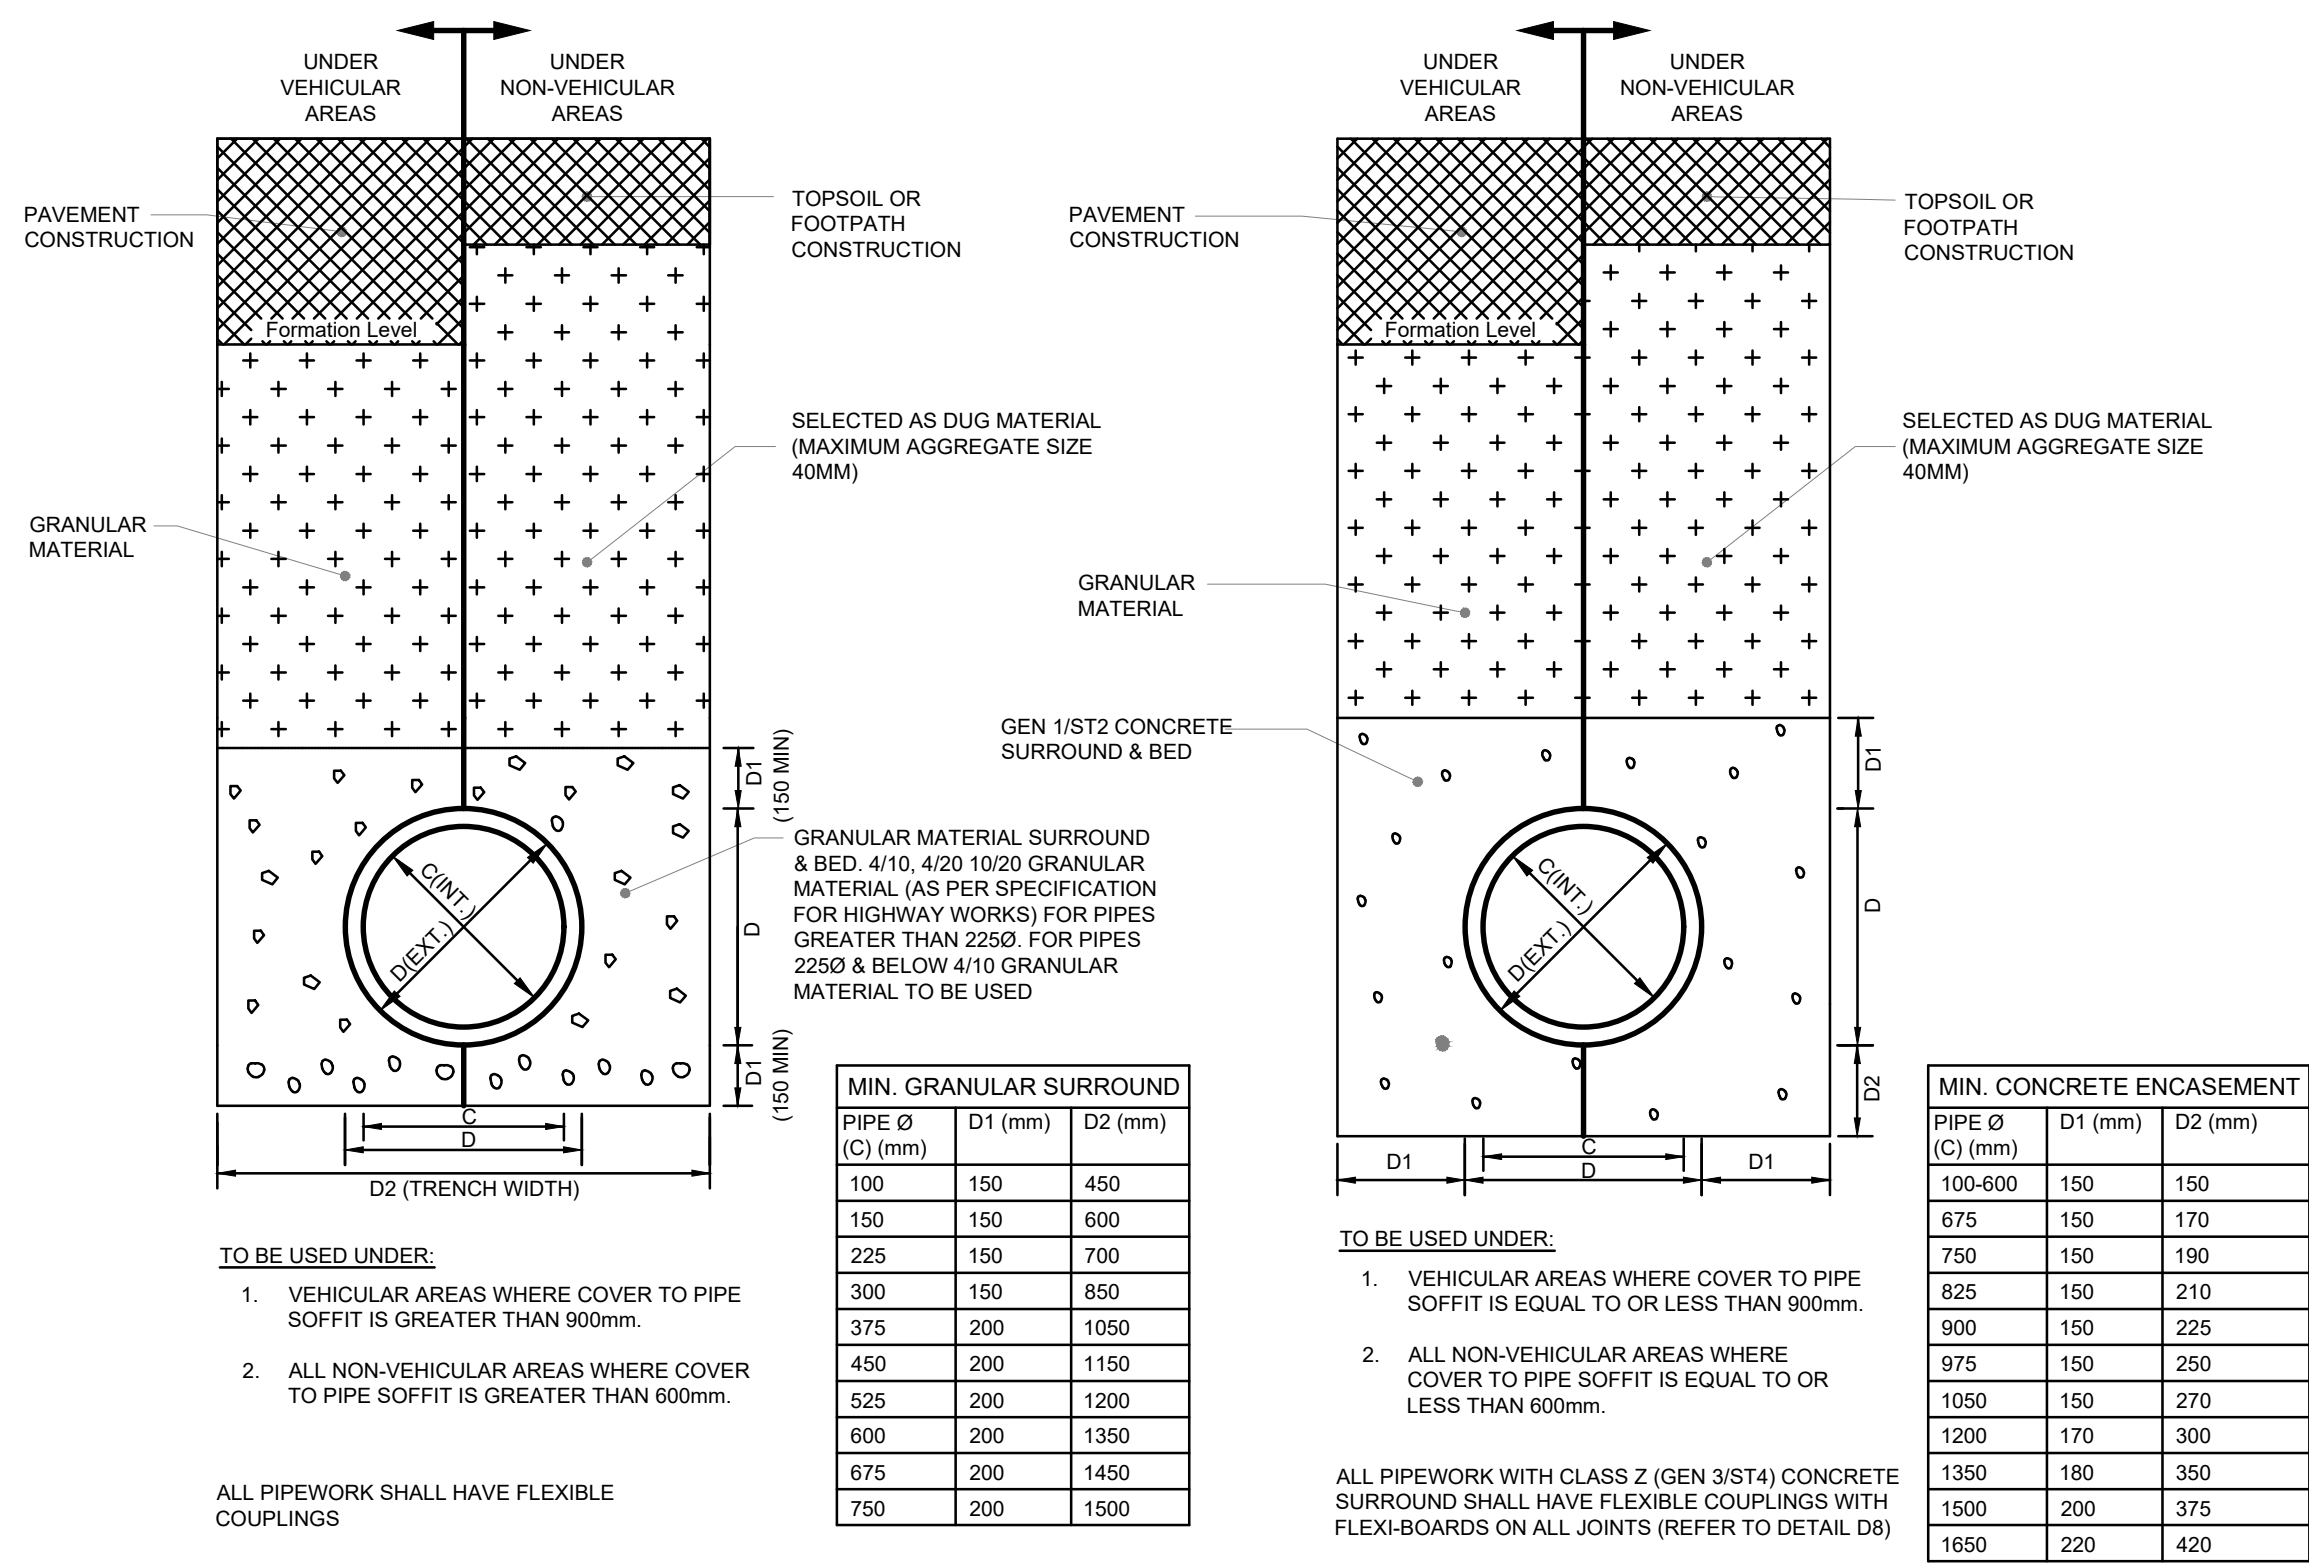
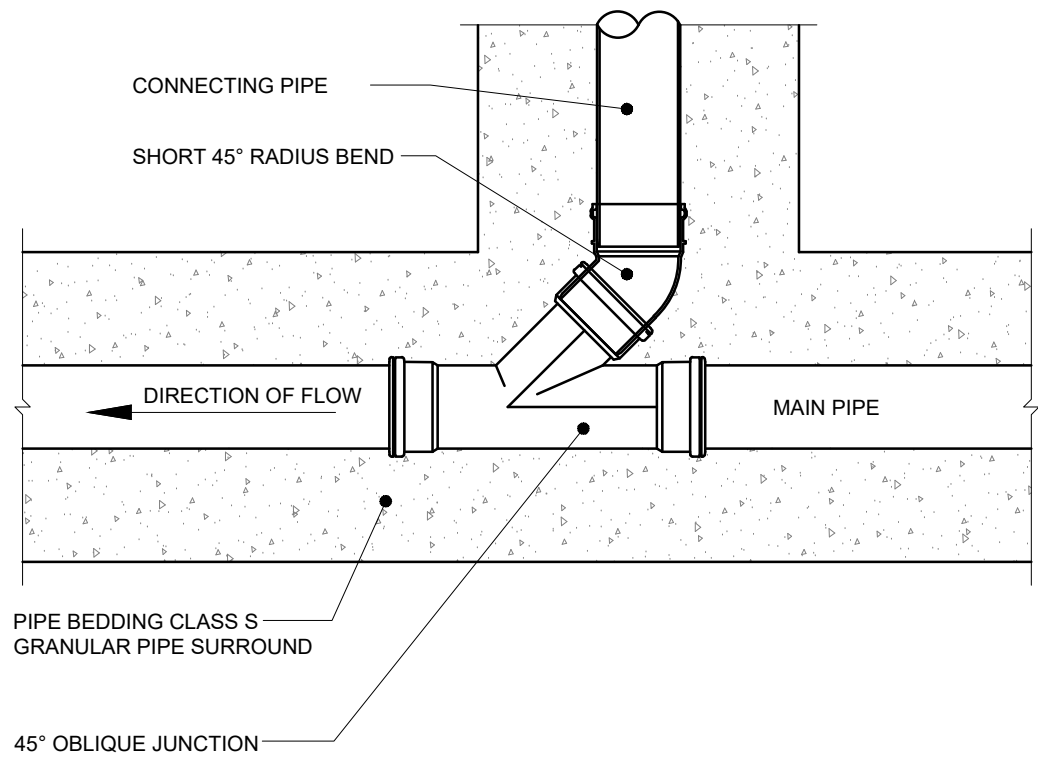


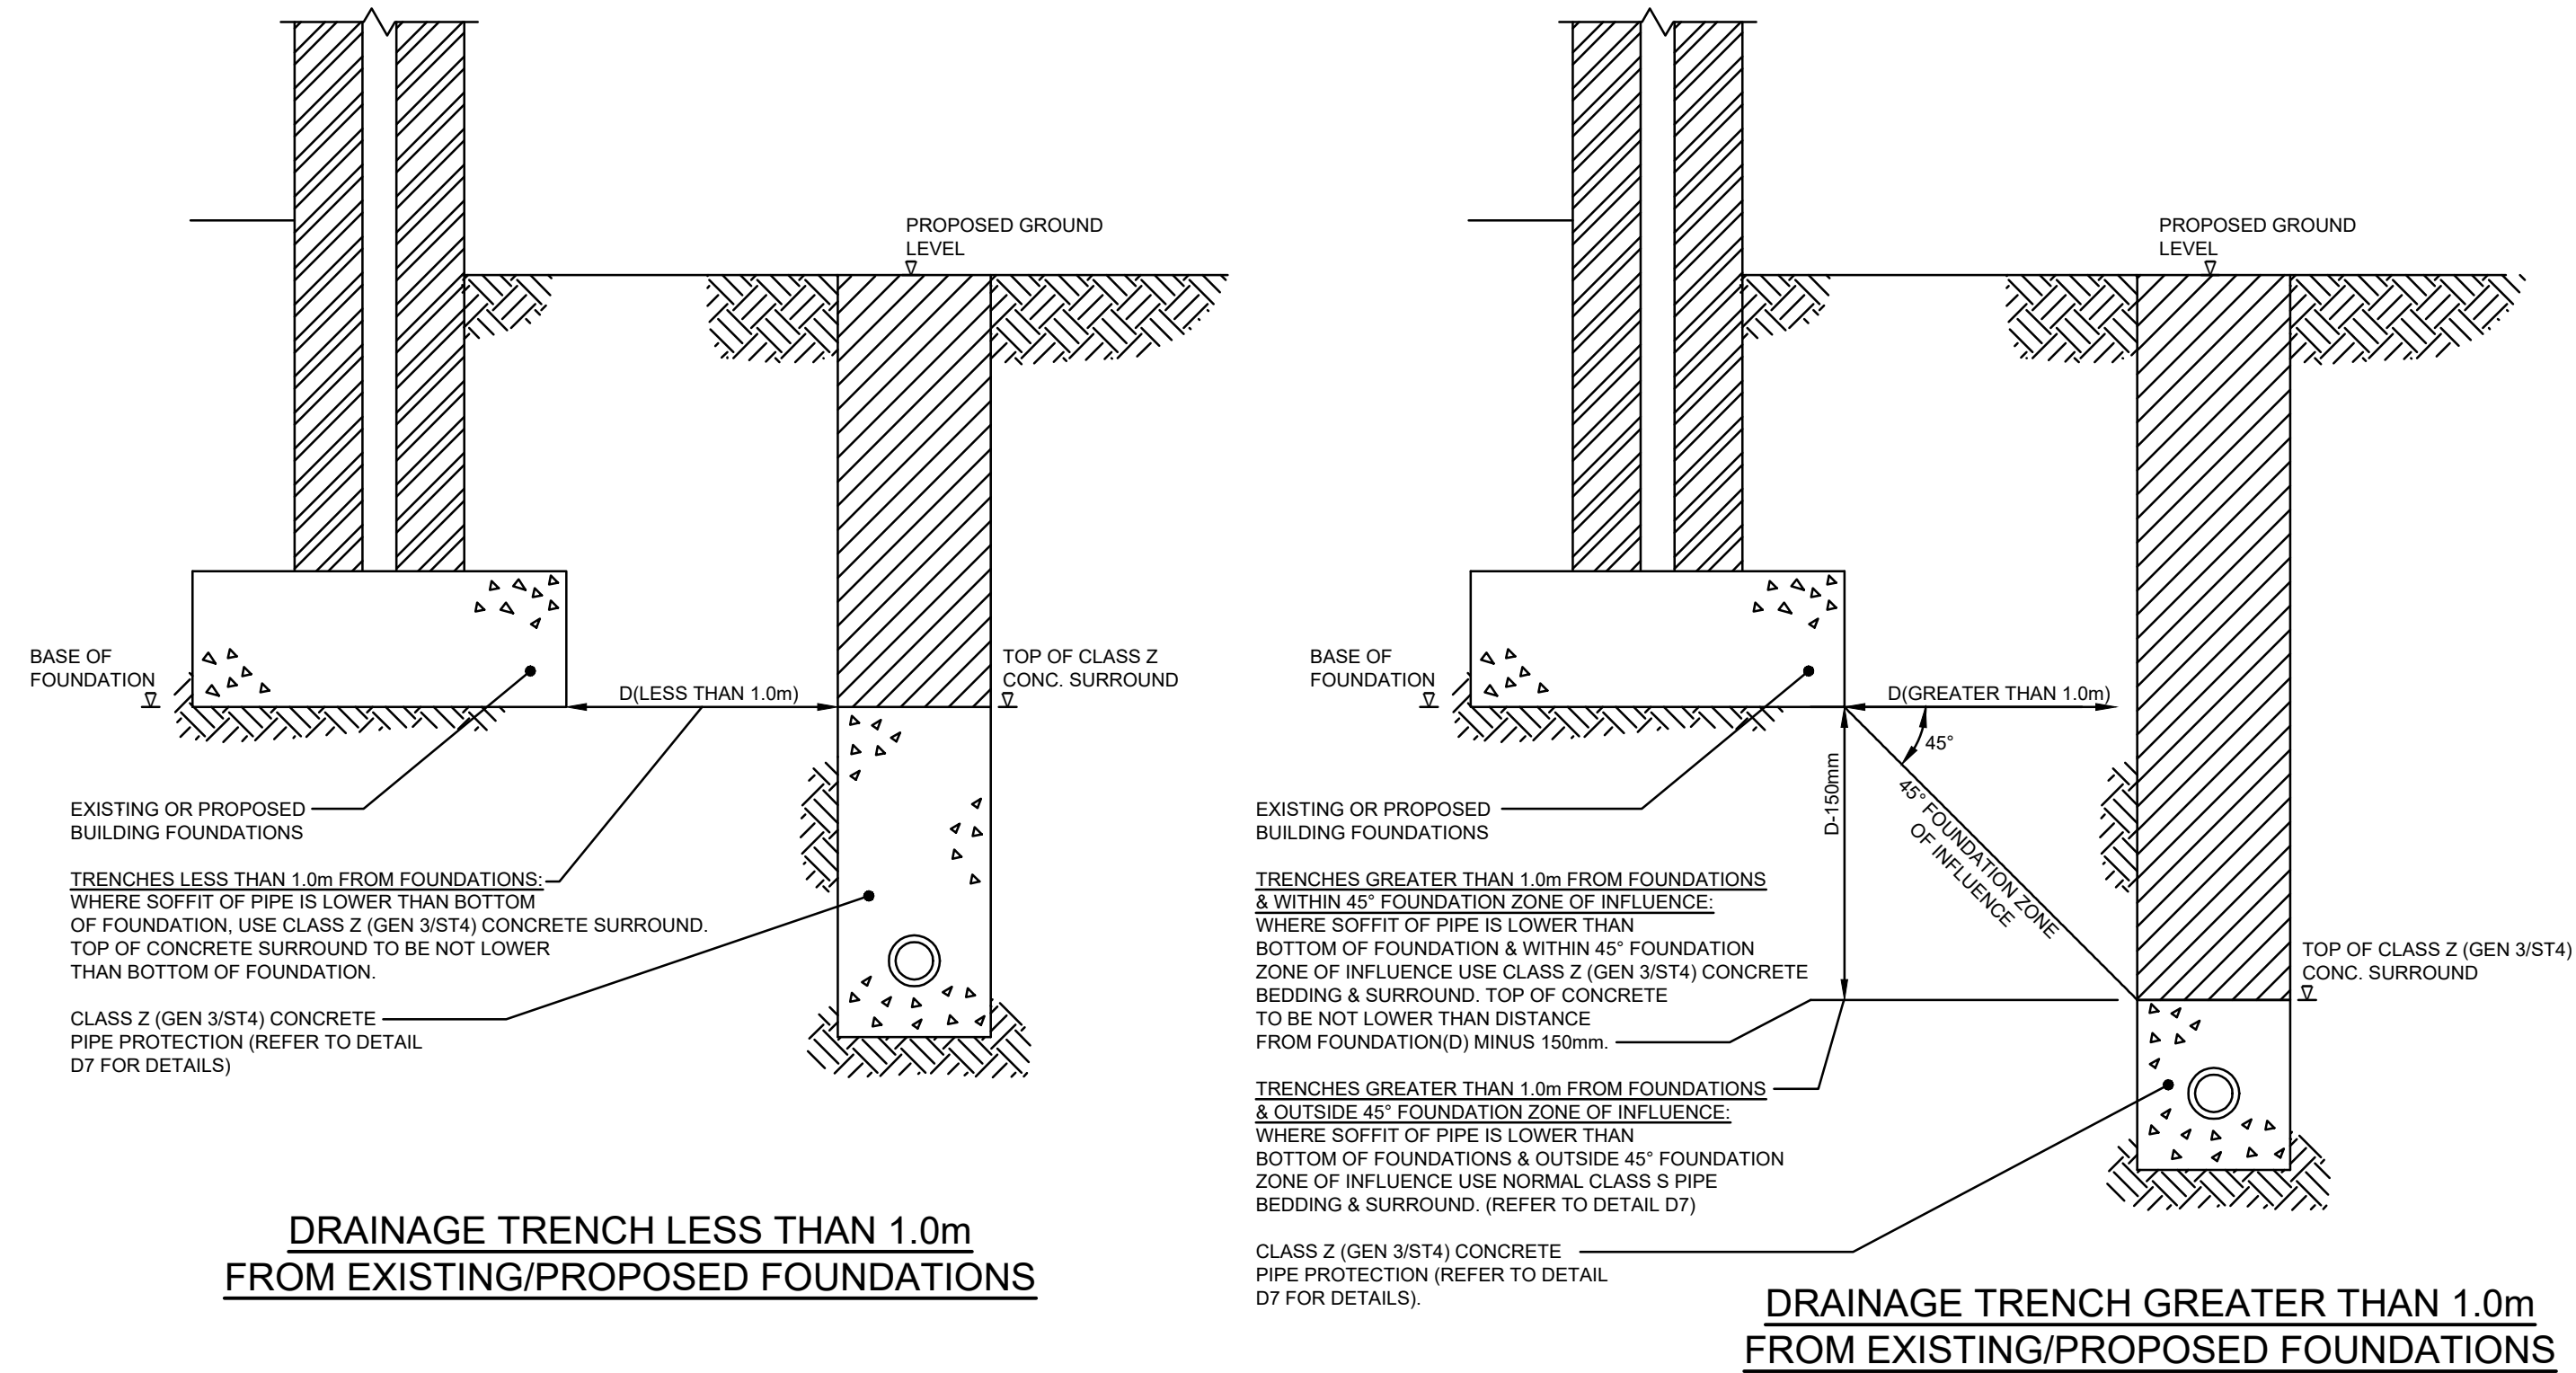

CLASS S PIPE BEDDING & SURROUND
(TO BE USED FOR PLASTIC, VITRIFIED CLAY & CONCRETE PIPEWORK)

CLASS Z PIPE BEDDING & SURROUND
(TO BE USED FOR PLASTIC, VITRIFIED CLAY & CONCRETE PIPEWORK)

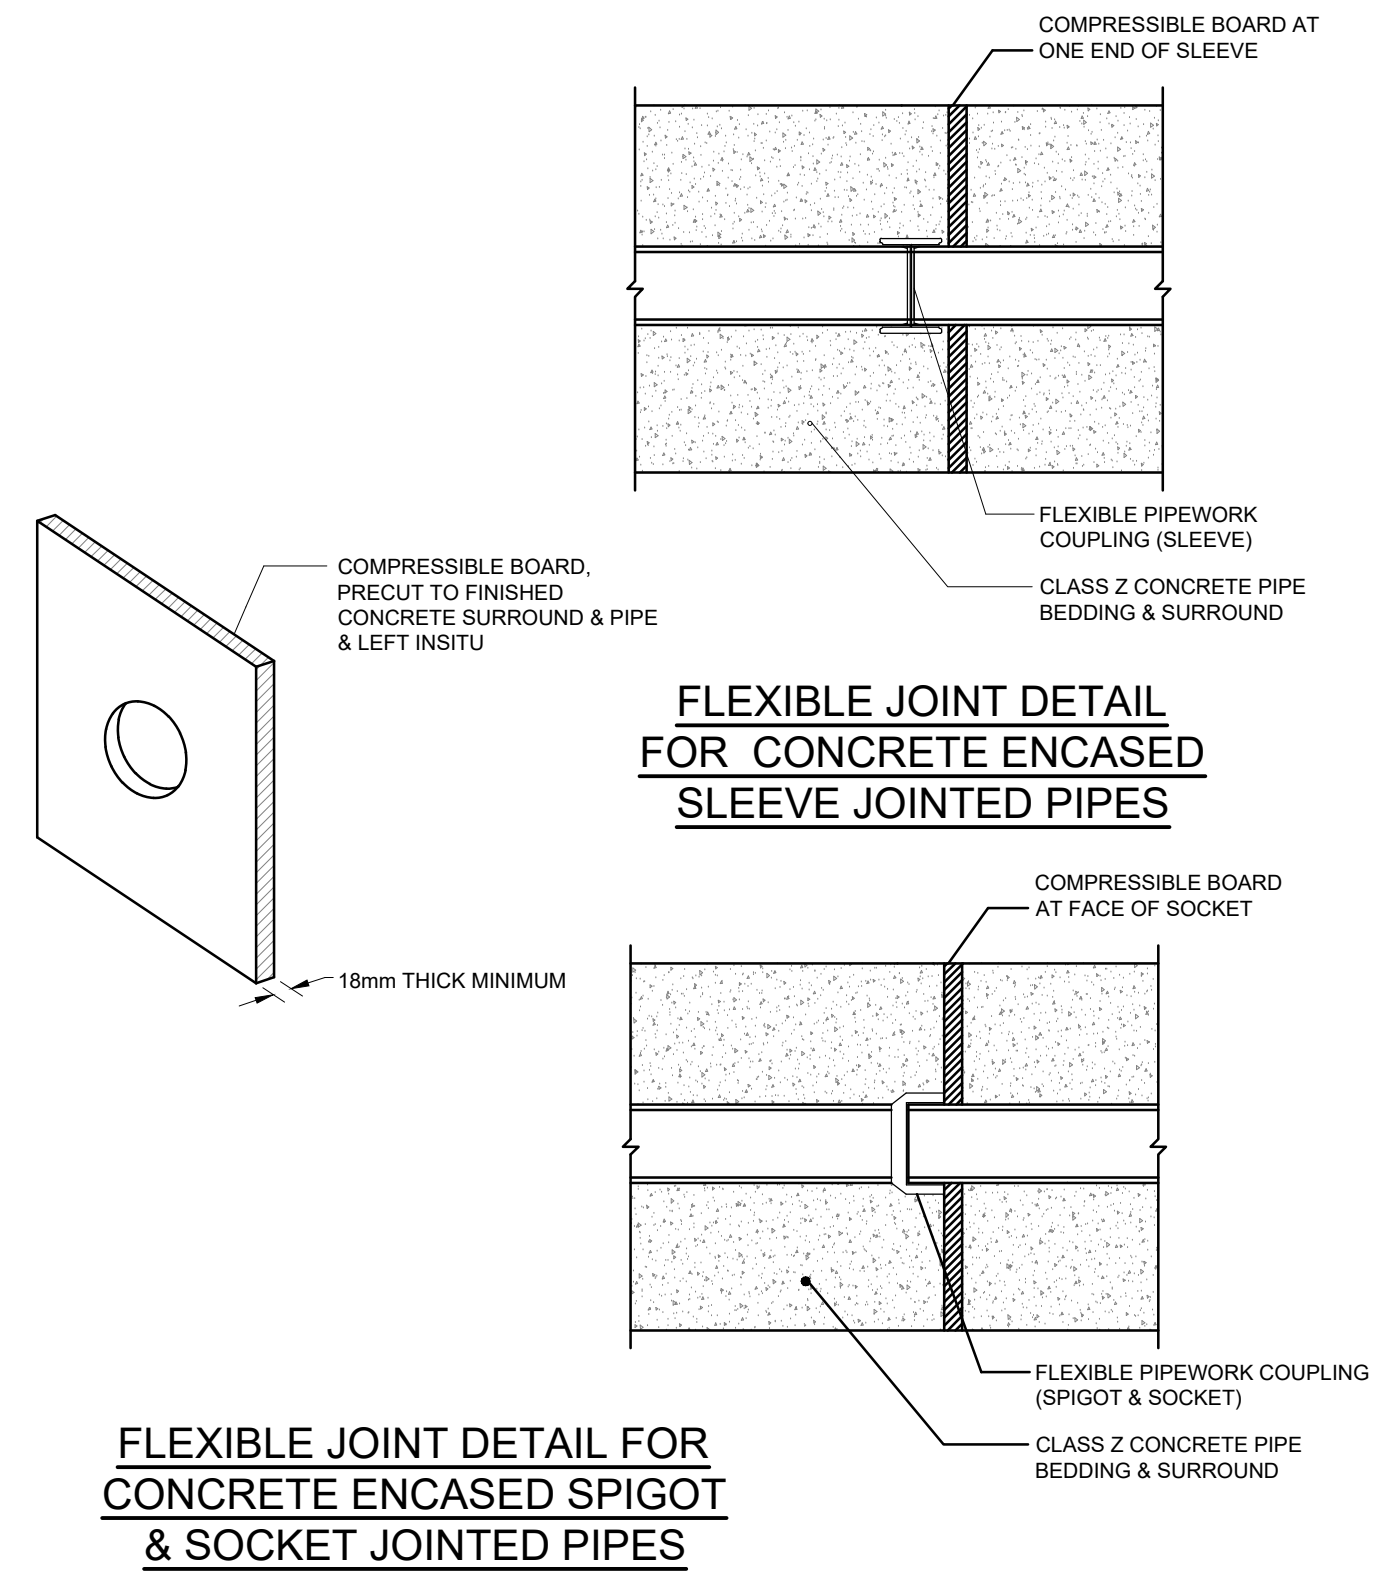

PRELIMINARY - FOR DISCUSSION

P1	06.03.26	DM	ISSUED FOR COMMENT
REV	DATE	IN'T'L	COMMENT
PROPOSED DEVELOPMENT BLEAKHOLT ANIMAL SANCTUARY BURY OLD ROAD, EDENFIELD RAMSBOTTOM			
Scale:	NTS @ A1	Drawing No.:	Rev:
Drawn by:	DM	c 14610/95	P1
Date:	MAR '26		
TYPICAL DRAINAGE DETAILS SHEET 1			
NORTHERN STRUCTURAL SERVICES 1, Prestbury Road Macclesfield Cheshire SK10 1AU Tel: 01625 425243 Fax: 01625 429714 www.northernstructuralservices.co.uk			