


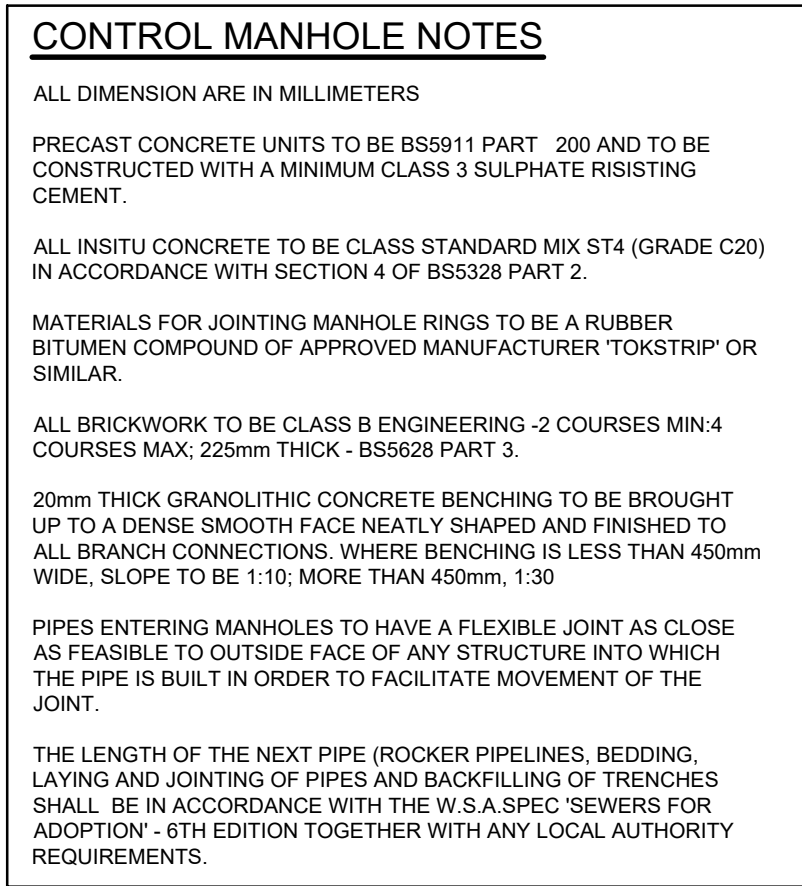

FLOW CONTROL MANHOLE DETAIL (ORIFICE)
N.T.S.



FW INSPECTION CHAMBER TYPE 4 / SW INSPECTION CHAMBER



P1	06.03.26	DM	ISSUED FOR COMMENT
REV	DATE	IN'T'L	COMMENT
<u>PROPOSED DEVELOPMENT</u> <u>BLEAKHOLT ANIMAL SANCTUARY</u> <u>BURY OLD ROAD, EDENFIELD</u> <u>RAMSBOTTOM</u>			
Scale: NTS @ A1 Drawn by: DM Date: MAR '26		Drawing No.: ^c <u>14610/96</u> Rev: P1	

TYPICAL DRAINAGE DETAILS SHEET 2

**NORTHERN STRUCTURAL
SERVICES**

1, Prestbury Road
Macclesfield
Cheshire SK10 1AU
Tel: 01625 425243 Fax: 01625 429714
www.northernstructuralservices.co.uk

PRELIMINARY - FOR DISCUSSION