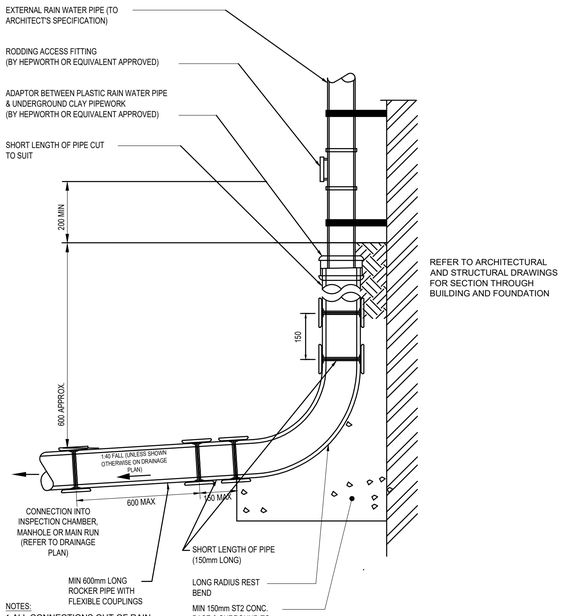

NOTES:

1. ALL CONNECTIONS OUT OF RAIN WATER PIPE CONNECTION TO HAVE CLASS Z CONC. SURROUND WITH FLEXIBLE COUPLINGS & FLEXIBOARDS ON ALL COUPLINGS WHERE COVER TO PIPE SOFFIT IS EQUAL TO OR LESS THAN 900mm UNDER MEDIUM/LIGHT VEHICULAR AREAS & EQUAL TO OR LESS THAN 600mm UNDER NON-VEHICULAR AREAS.

TYPICAL RODDABLE RAIN WATER PIPE CONNECTION

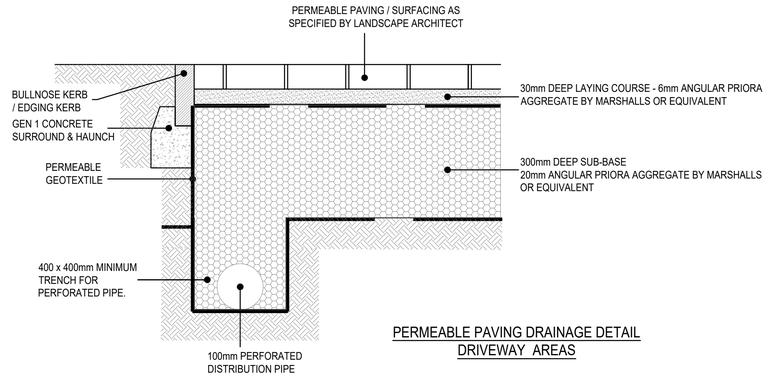

PERMEABLE PAVING DRAINAGE DETAIL DRIVEWAY AREAS

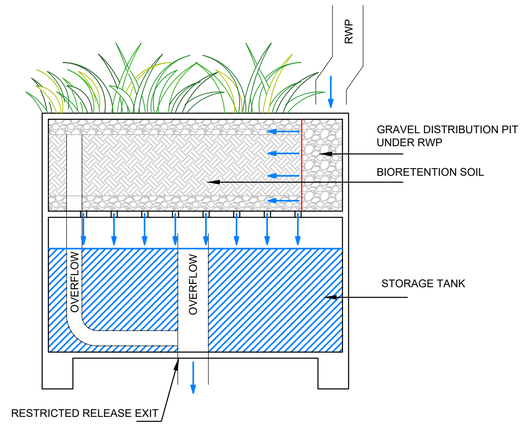

TYPICAL RAINWATER SUDS PLANTER DETAIL

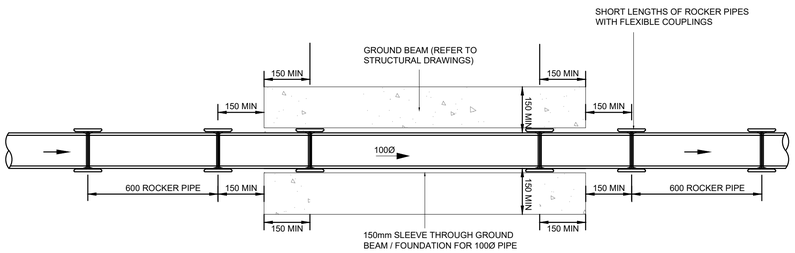

TYPICAL PIPE THROUGH GROUND BEAM / FOUNDATION DETAIL

PRELIMINARY - FOR DISCUSSION

REV	DATE	IN'T'L	COMMENT
P1	06.03.26	DM	ISSUED FOR COMMENT

PROPOSED DEVELOPMENT
BLEAKHOLT ANIMAL SANCTUARY
BURY OLD ROAD, EDENFIELD
RAMSBOTTOM

Scale: NTS @ A1 Drawn by: DM Date: MAR '26	Drawing No.: c14610/97	Rev: P1

TYPICAL DRAINAGE DETAILS SHEET 3

NORTHERN STRUCTURAL SERVICES
1, Prestbury Road
Macclesfield
Cheshire SK10 1AU
Tel: 01625 425243 Fax: 01625 429714
www.northernstructuralservices.co.uk