


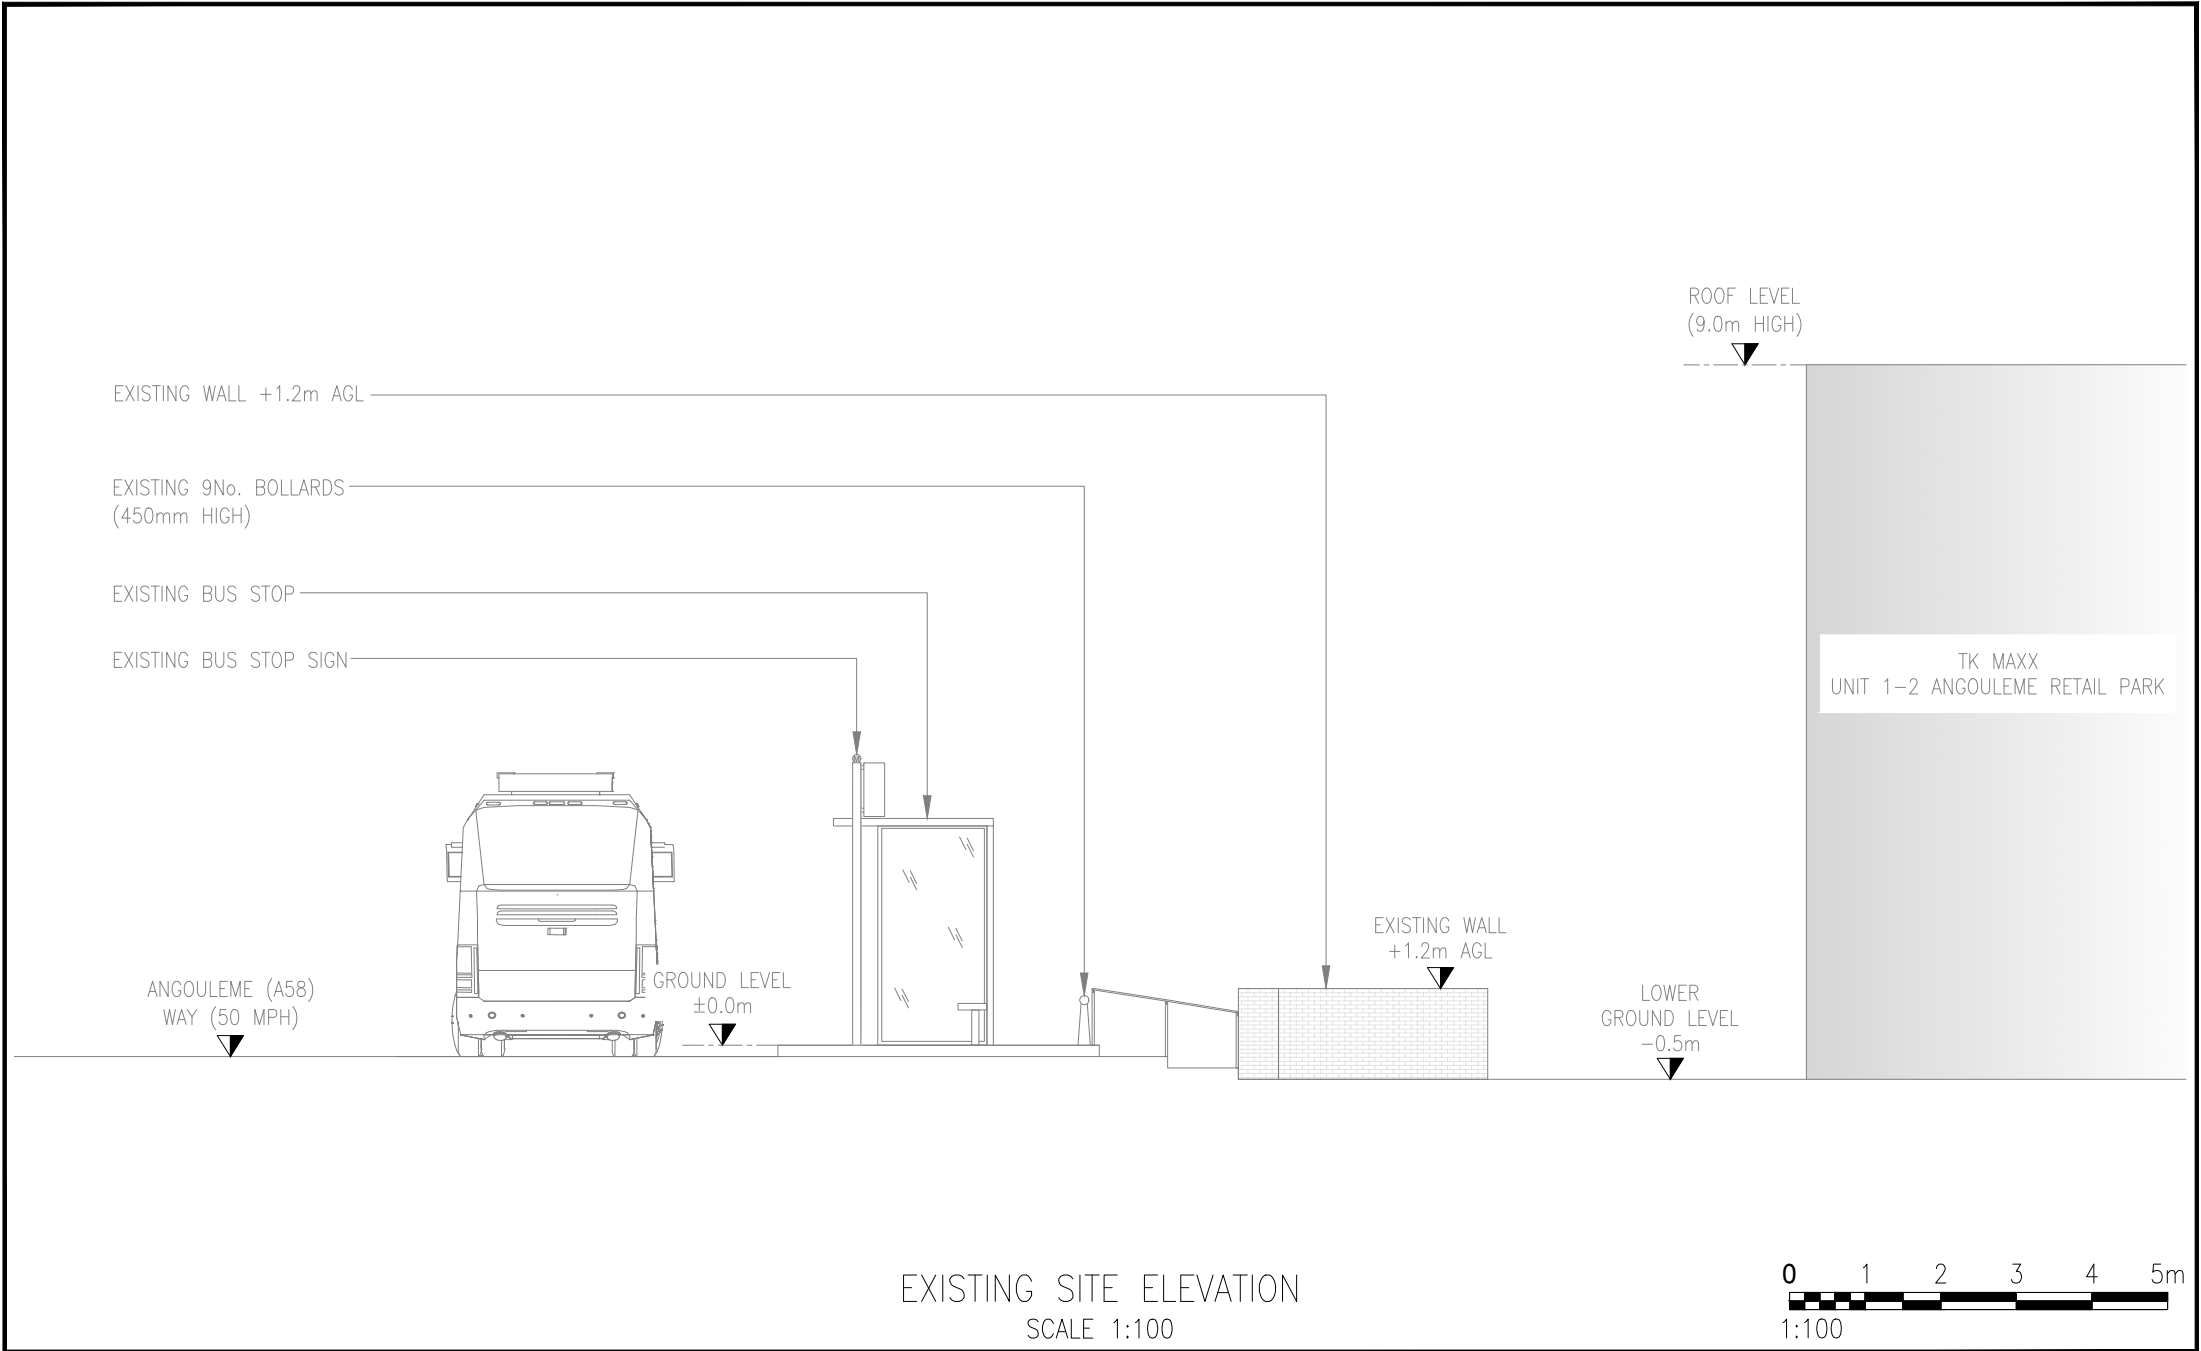

EXISTING SITE ELEVATION
SCALE 1:100




B	RELOCATION OF STREET HUB UNIT				RW	15.05.25
A	ISSUED FOR APPROVAL				CAP	12.11.24
REV	DESCRIPTION				BY	DATE
SCALE AS SHOWN WHEN PRINTED AT A4		DRAWN	CAP	CHECKED	DCC	ALL DIMENSIONS IN METRES U.N.O
		DATE	12.11.24	DATE	12.11.24	
LOCATION PLAN - Digital Mapping Solutions from Dotted Eyes.						
SITE BLOCK PLAN - Digital Mapping Solutions from Promap						

DRAWING TITLE
STREET HUB
BRY-113
EXISTING SITE ELEVATION

SITE ADDRESS
UNIT 1-2 ANGOULEME WAY
ANGOULEME RETAIL PARK
BURY
BL9 0BZ

REV	B
-----	---

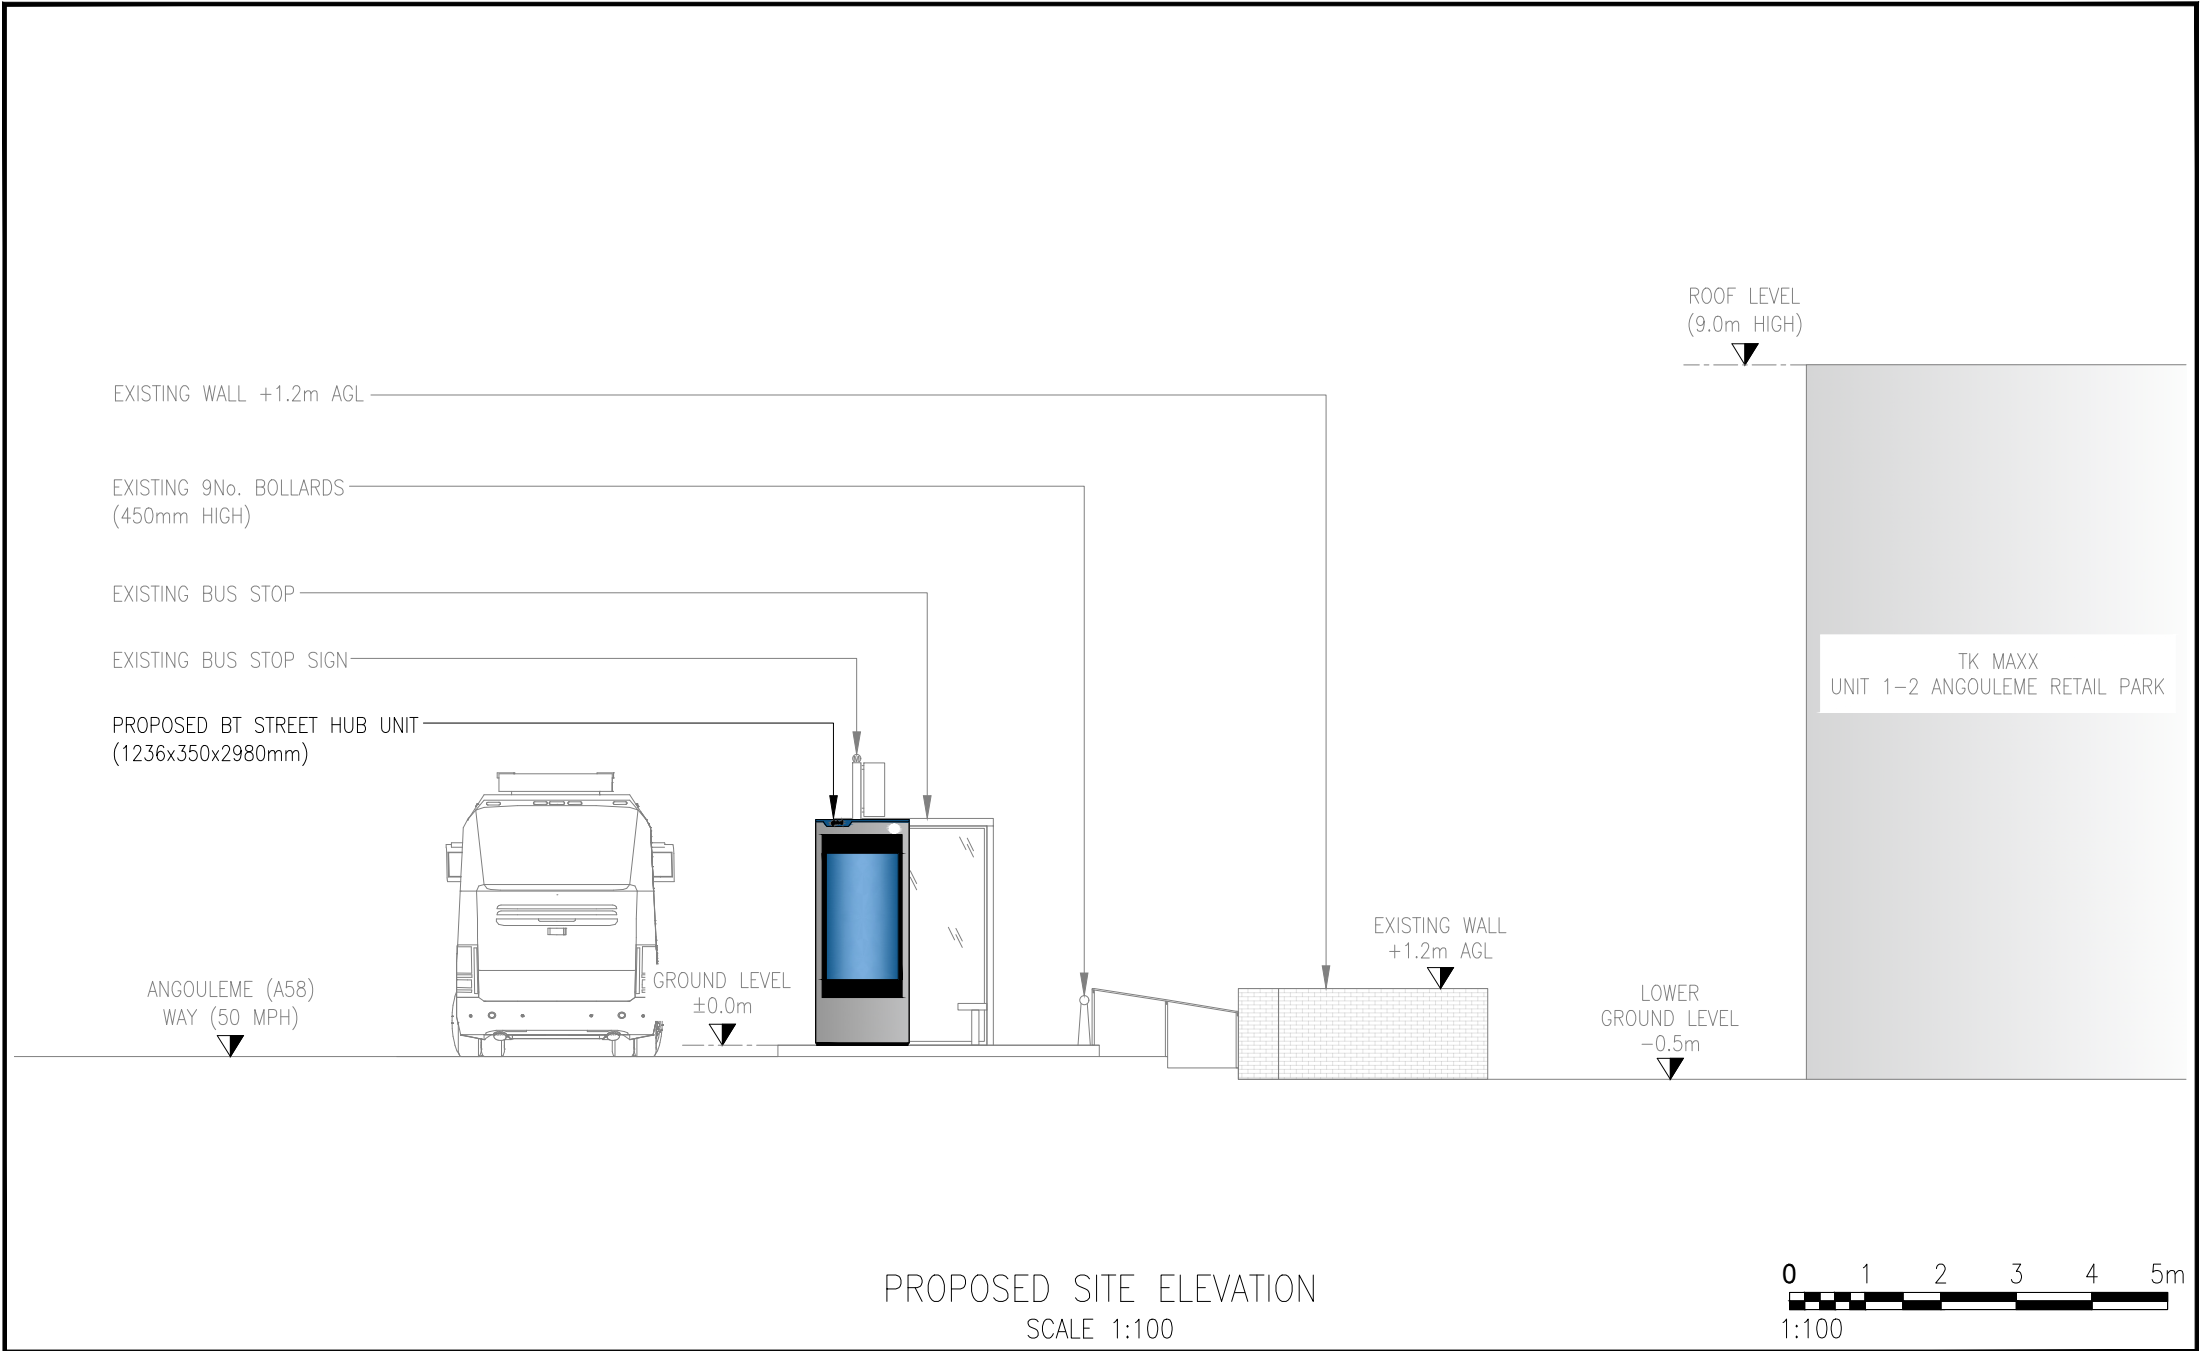

B	RELOCATION OF STREET HUB UNIT				RW	15.05.25
A	ISSUED FOR APPROVAL				CAP	12.11.24
REV	DESCRIPTION				BY	DATE
SCALE AS SHOWN WHEN PRINTED AT A4		DRAWN	CAP	CHECKED	DCC	ALL DIMENSIONS IN METRES U.N.O
		DATE	12.11.24	DATE	12.11.24	
LOCATION PLAN - Digital Mapping Solutions from Dotted Eyes.						
SITE BLOCK PLAN - Digital Mapping Solutions from Promap						

DRAWING TITLE
STREET HUB
BRY-113
PROPOSED SITE ELEVATION

SITE ADDRESS
UNIT 1-2 ANGOULEME WAY
ANGOULEME RETAIL PARK
BURY
BL9 0BZ

REV	B
-----	---