


Site Location Plan

NO DIMENSIONS TO BE SCALED FROM THIS DRAWING

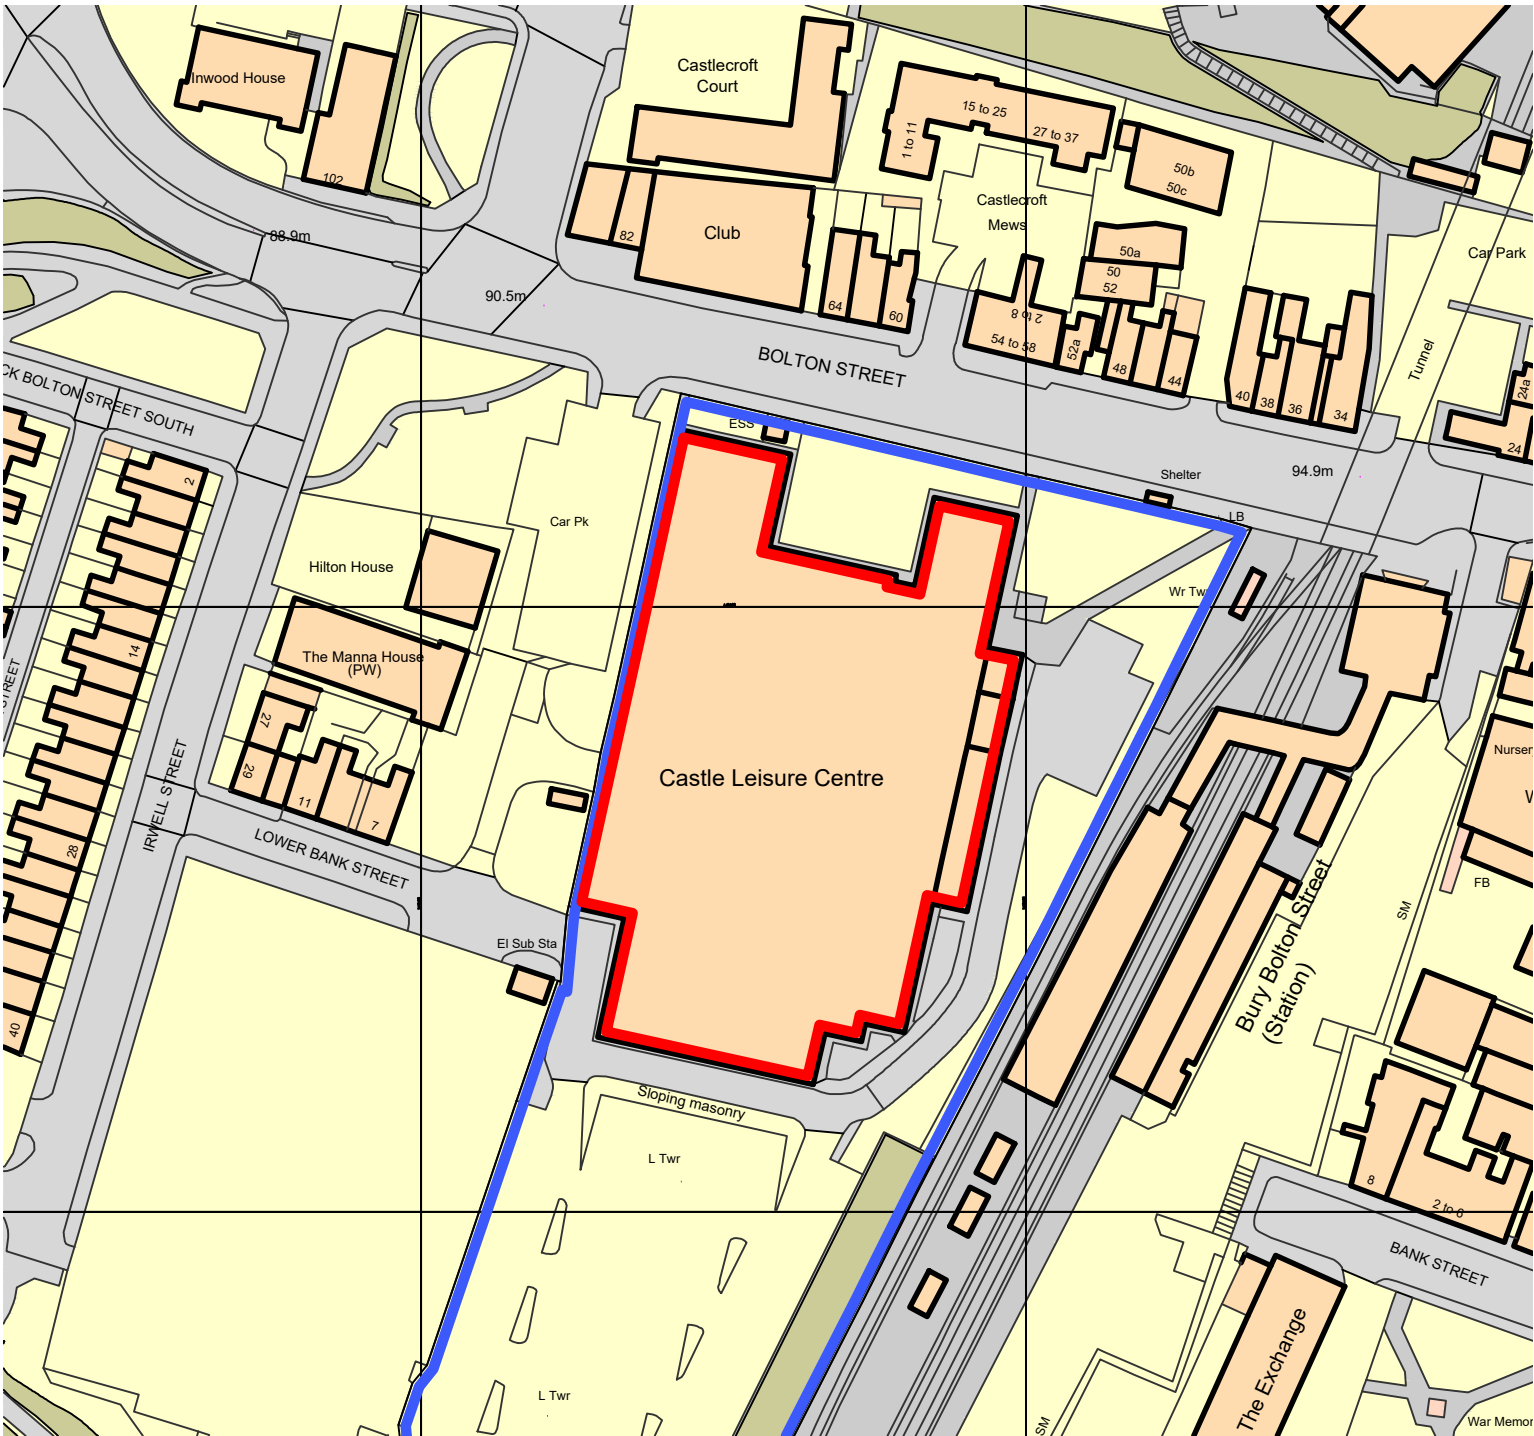

Key

Application site. Content edged red
5,368m² (57,781ft²) or thereabouts.

Content edged blue also within
Client's demise. Approx area 1.67Ha
(4.13 Acres) or thereabouts.

Revision	Date	Dwn	Chk
P01			

BURY MBC

Project
Castle Leisure Centre,
Bolton Street, Bury, BL9 0EZ
Drawing Title
INSTALLATION / REPLACEMENT OF BOILER FLUE

SITE LOCATION PLAN

Suitability Status

S2 - Suitable for Information

Job No.	Scale	Size	Rev
220972	1:1250	A4	

Drawing Number

220972-PEV-XX-XX-DR-B-0001

Project Code - Originator - Zone - Level - Type - Role - Number

PICK
EVERARD