




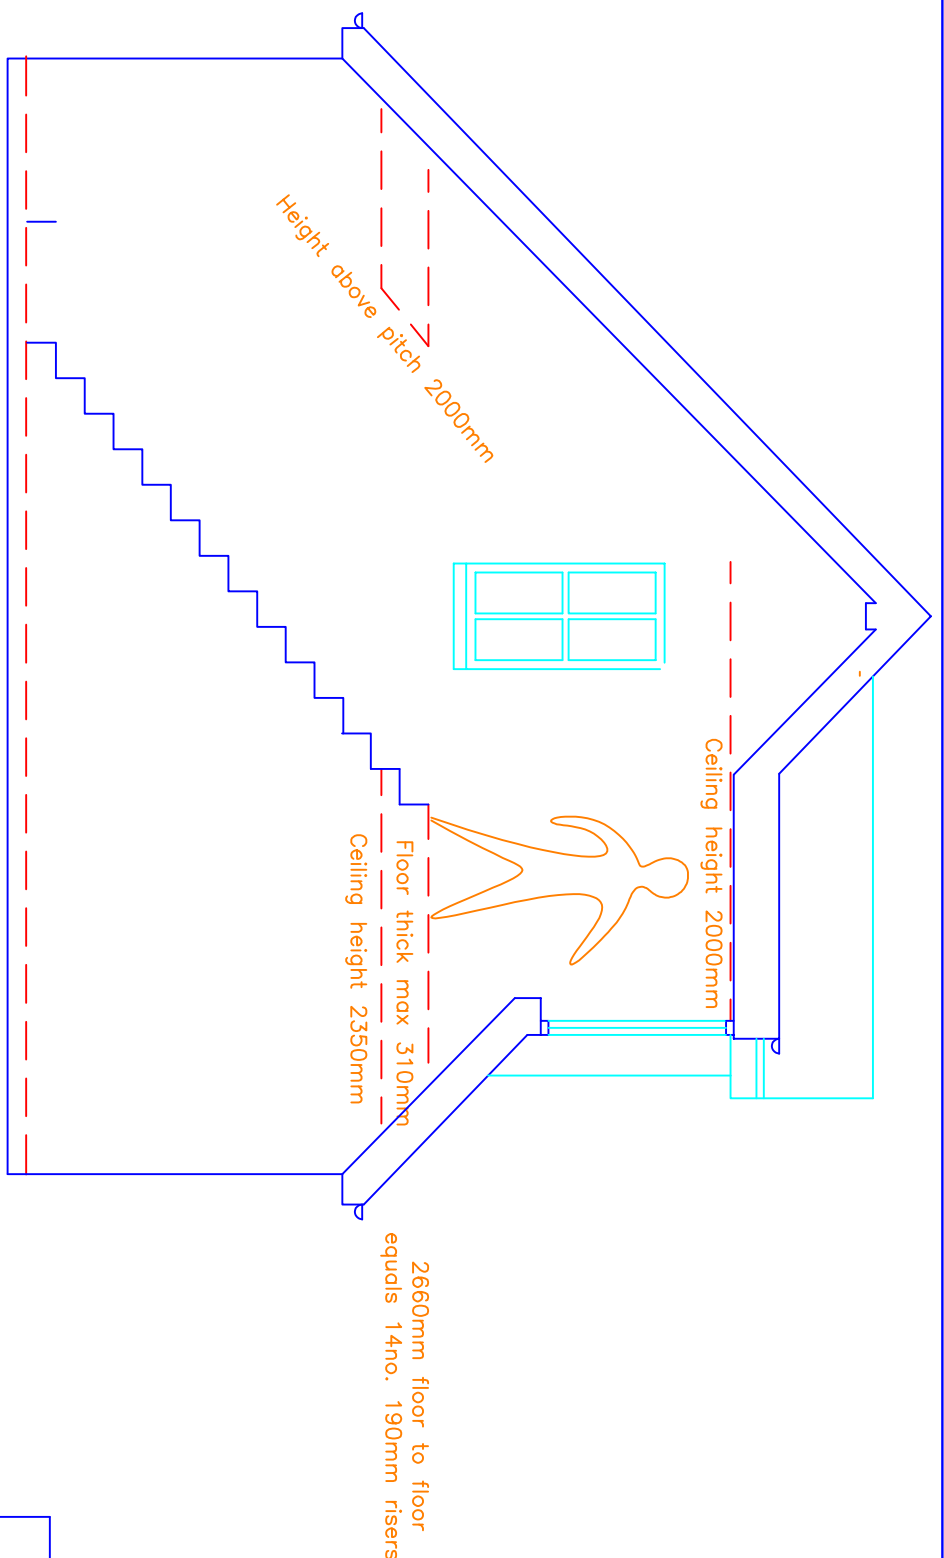


Proposed Section

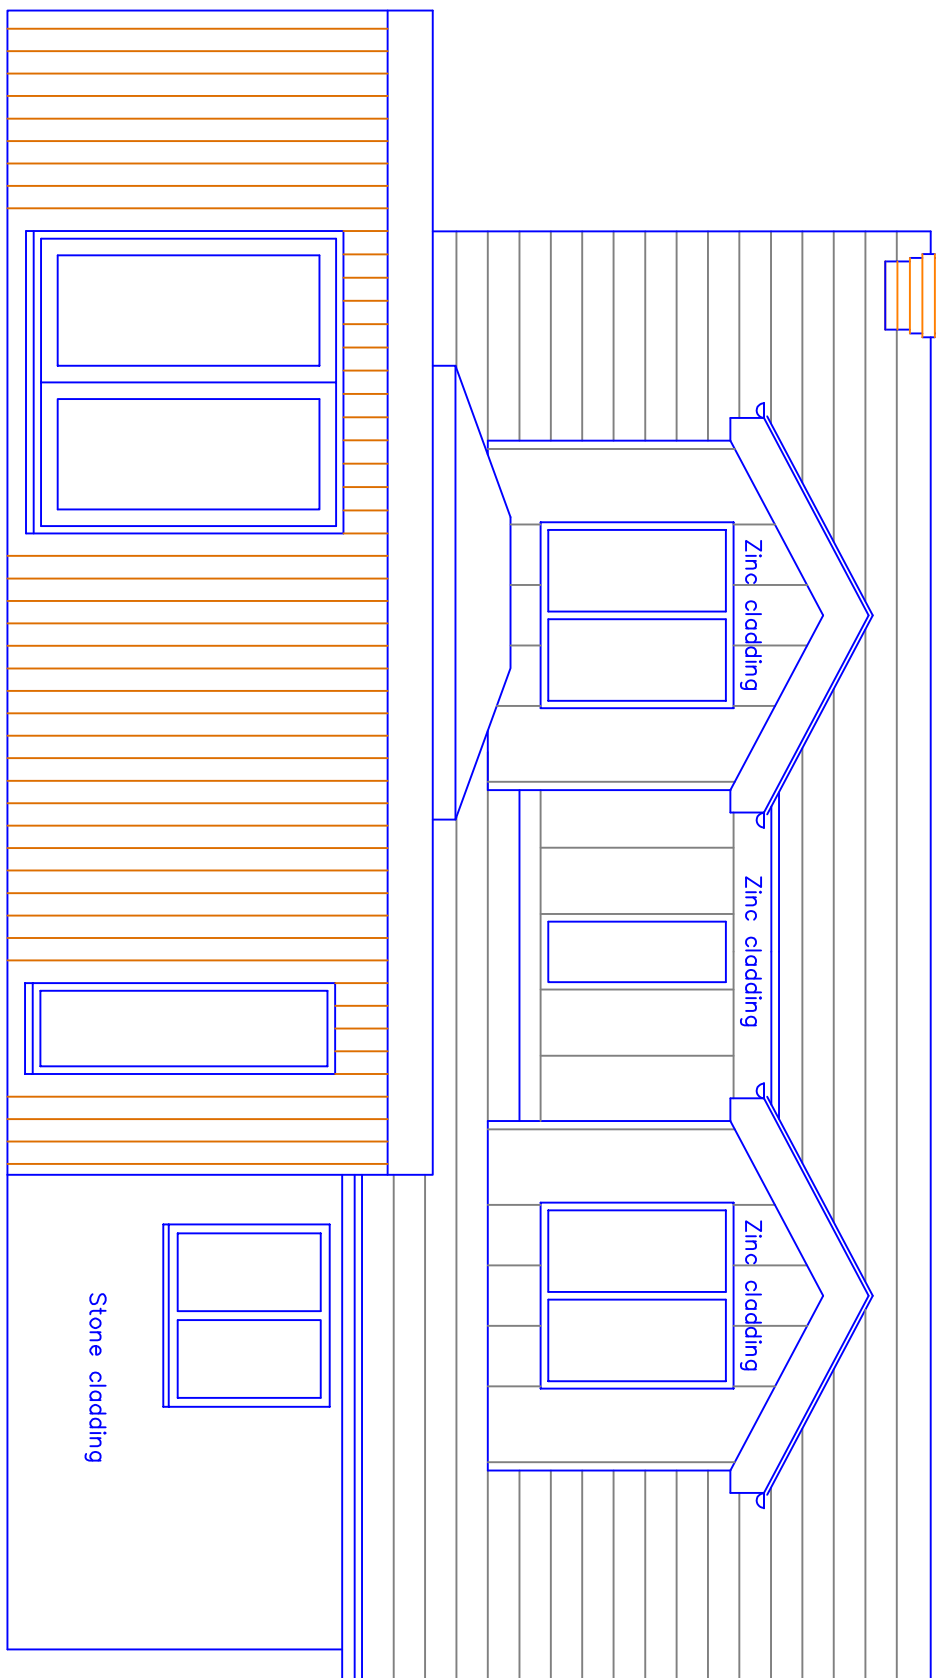


Proposed Rear (north) Elevation

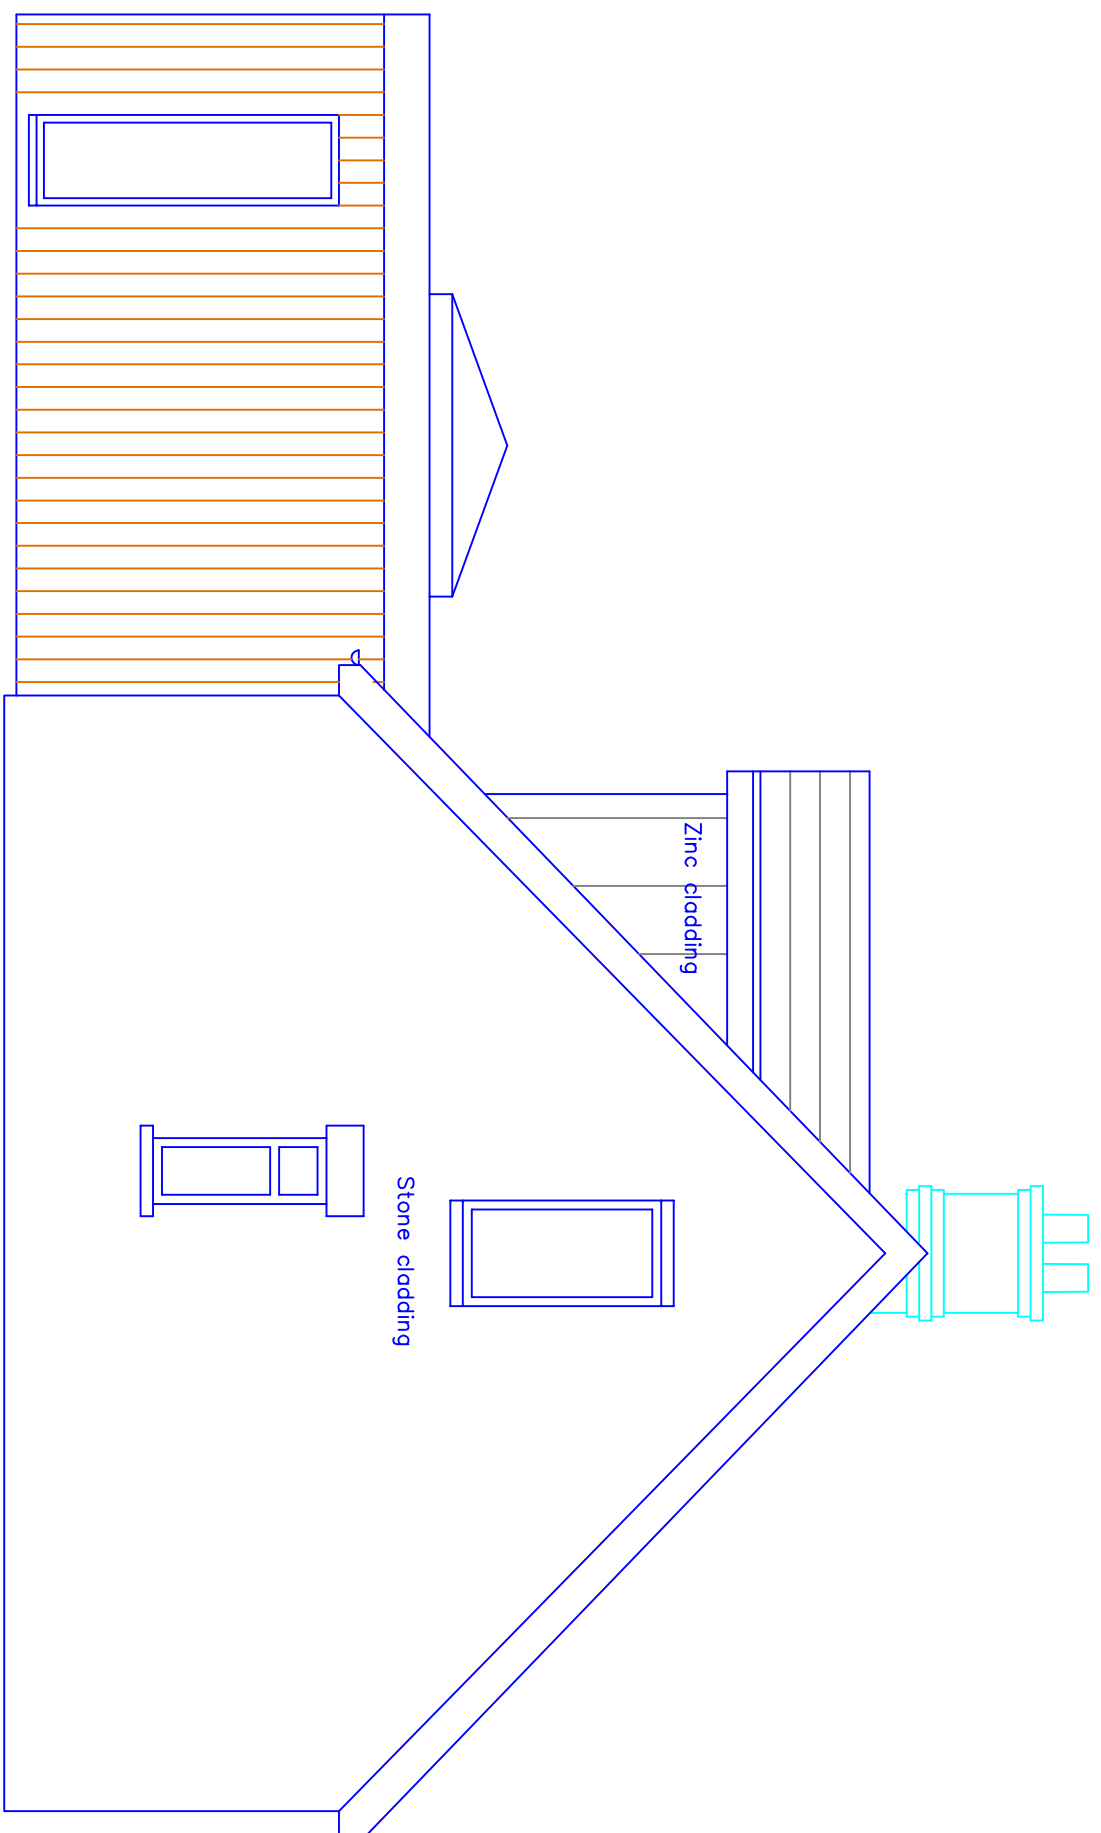


Proposed Side (west) Elevation

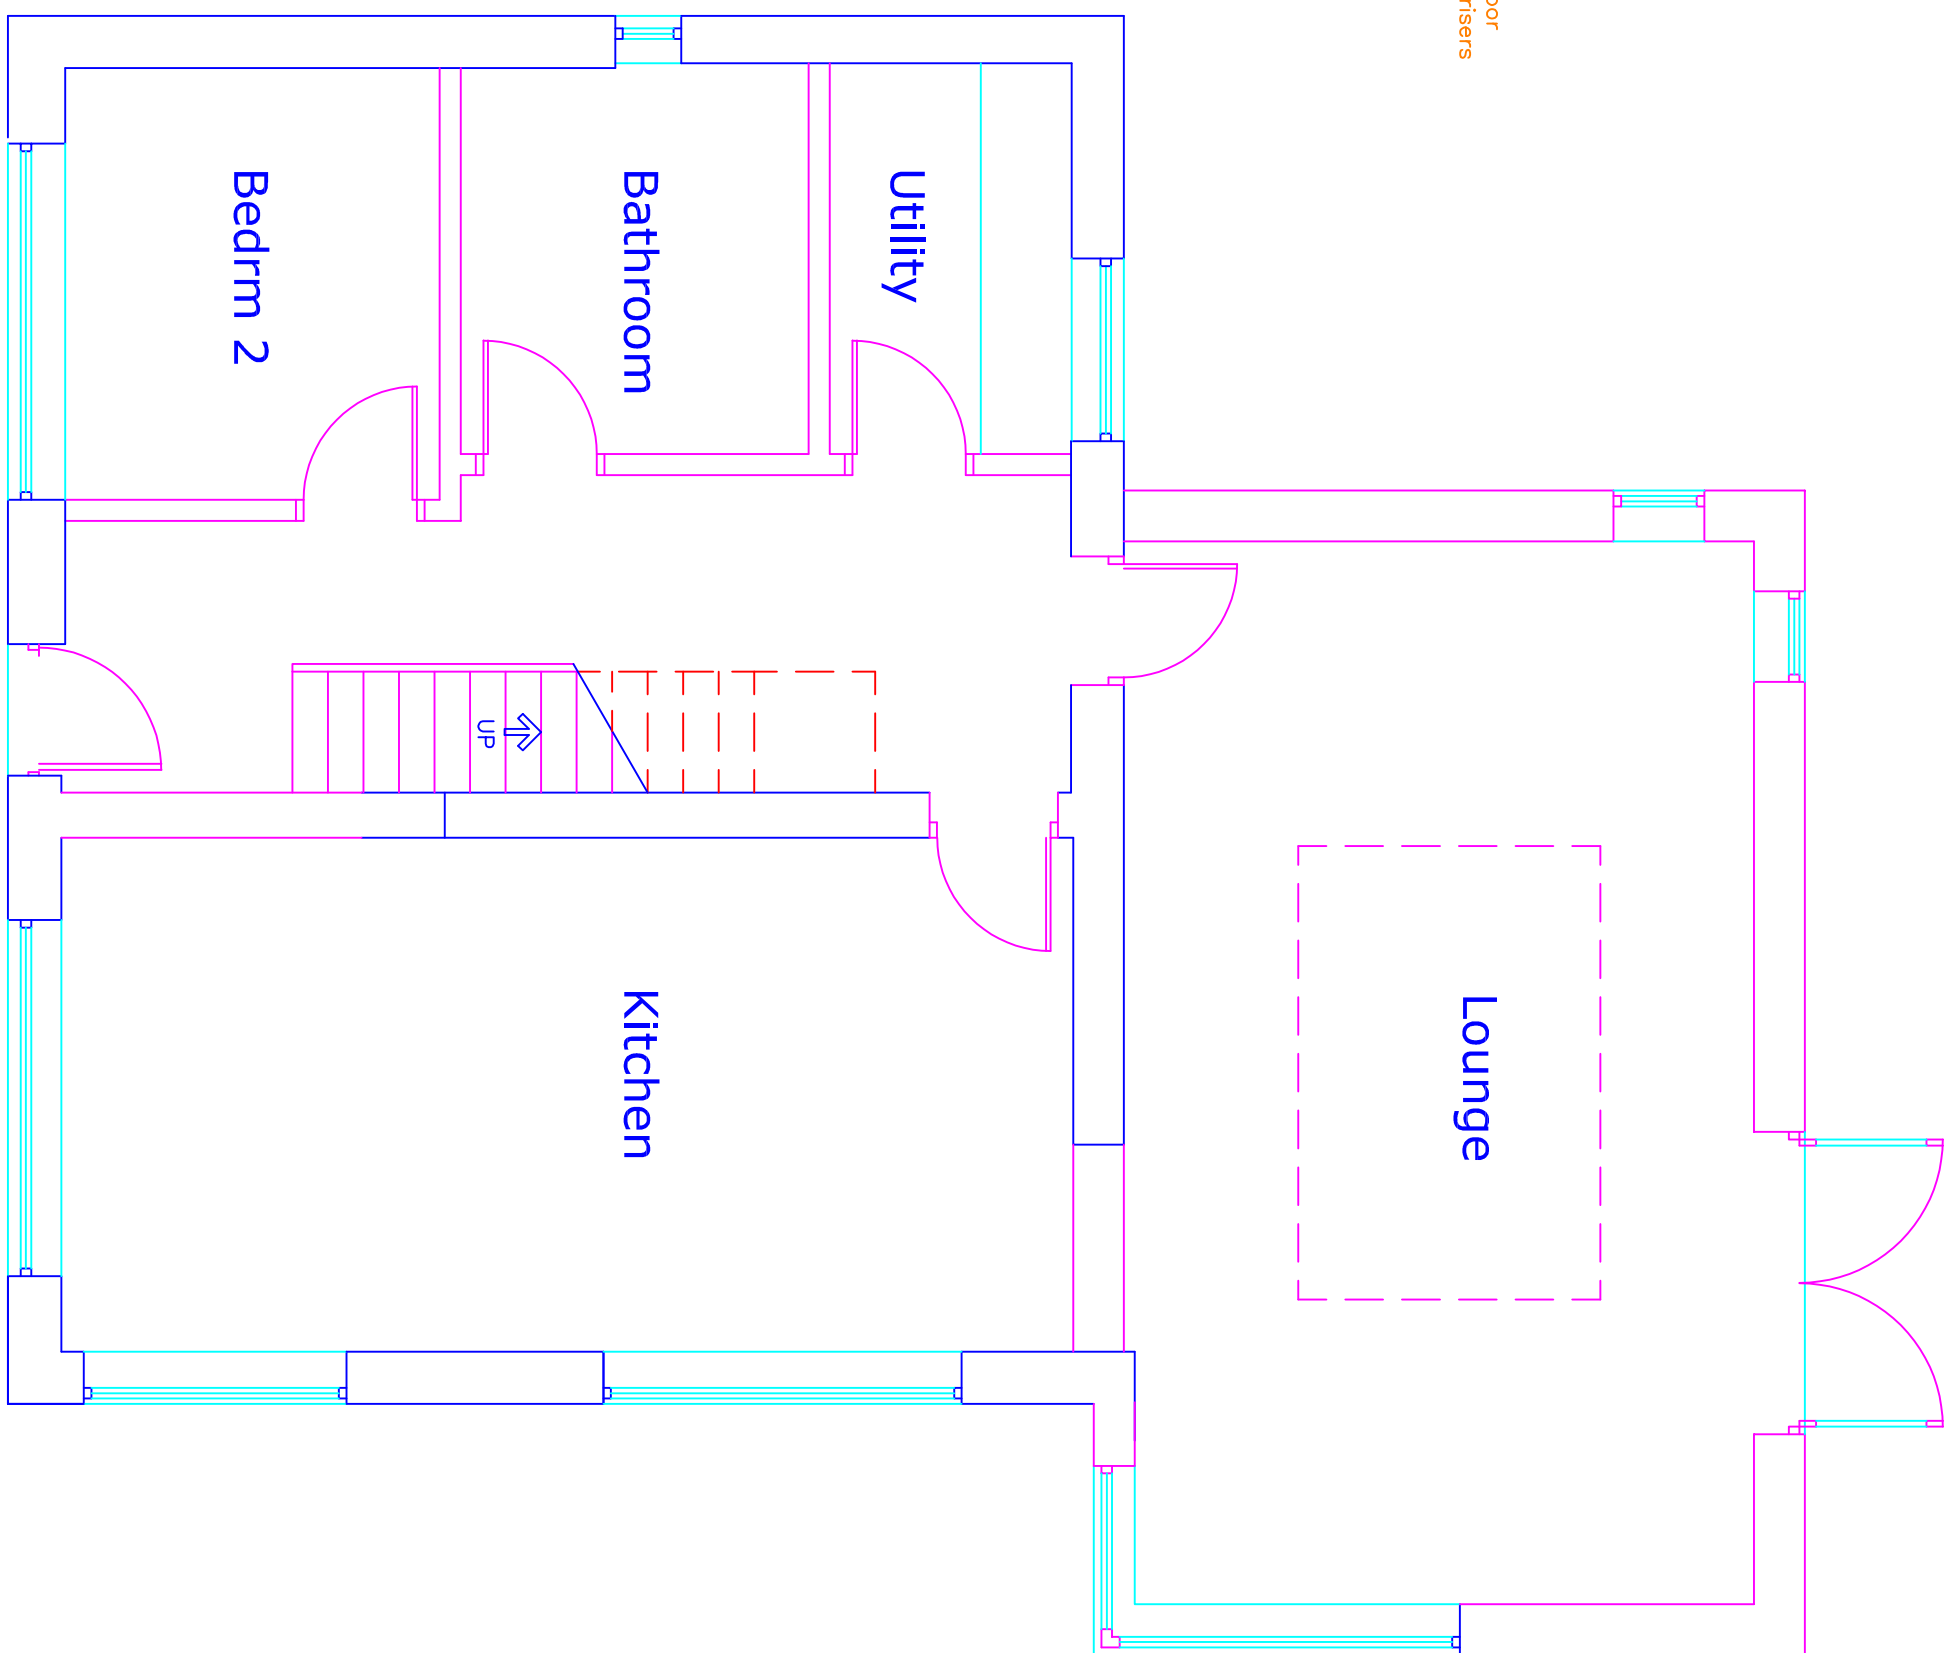


Proposed Plan
Ground Floor

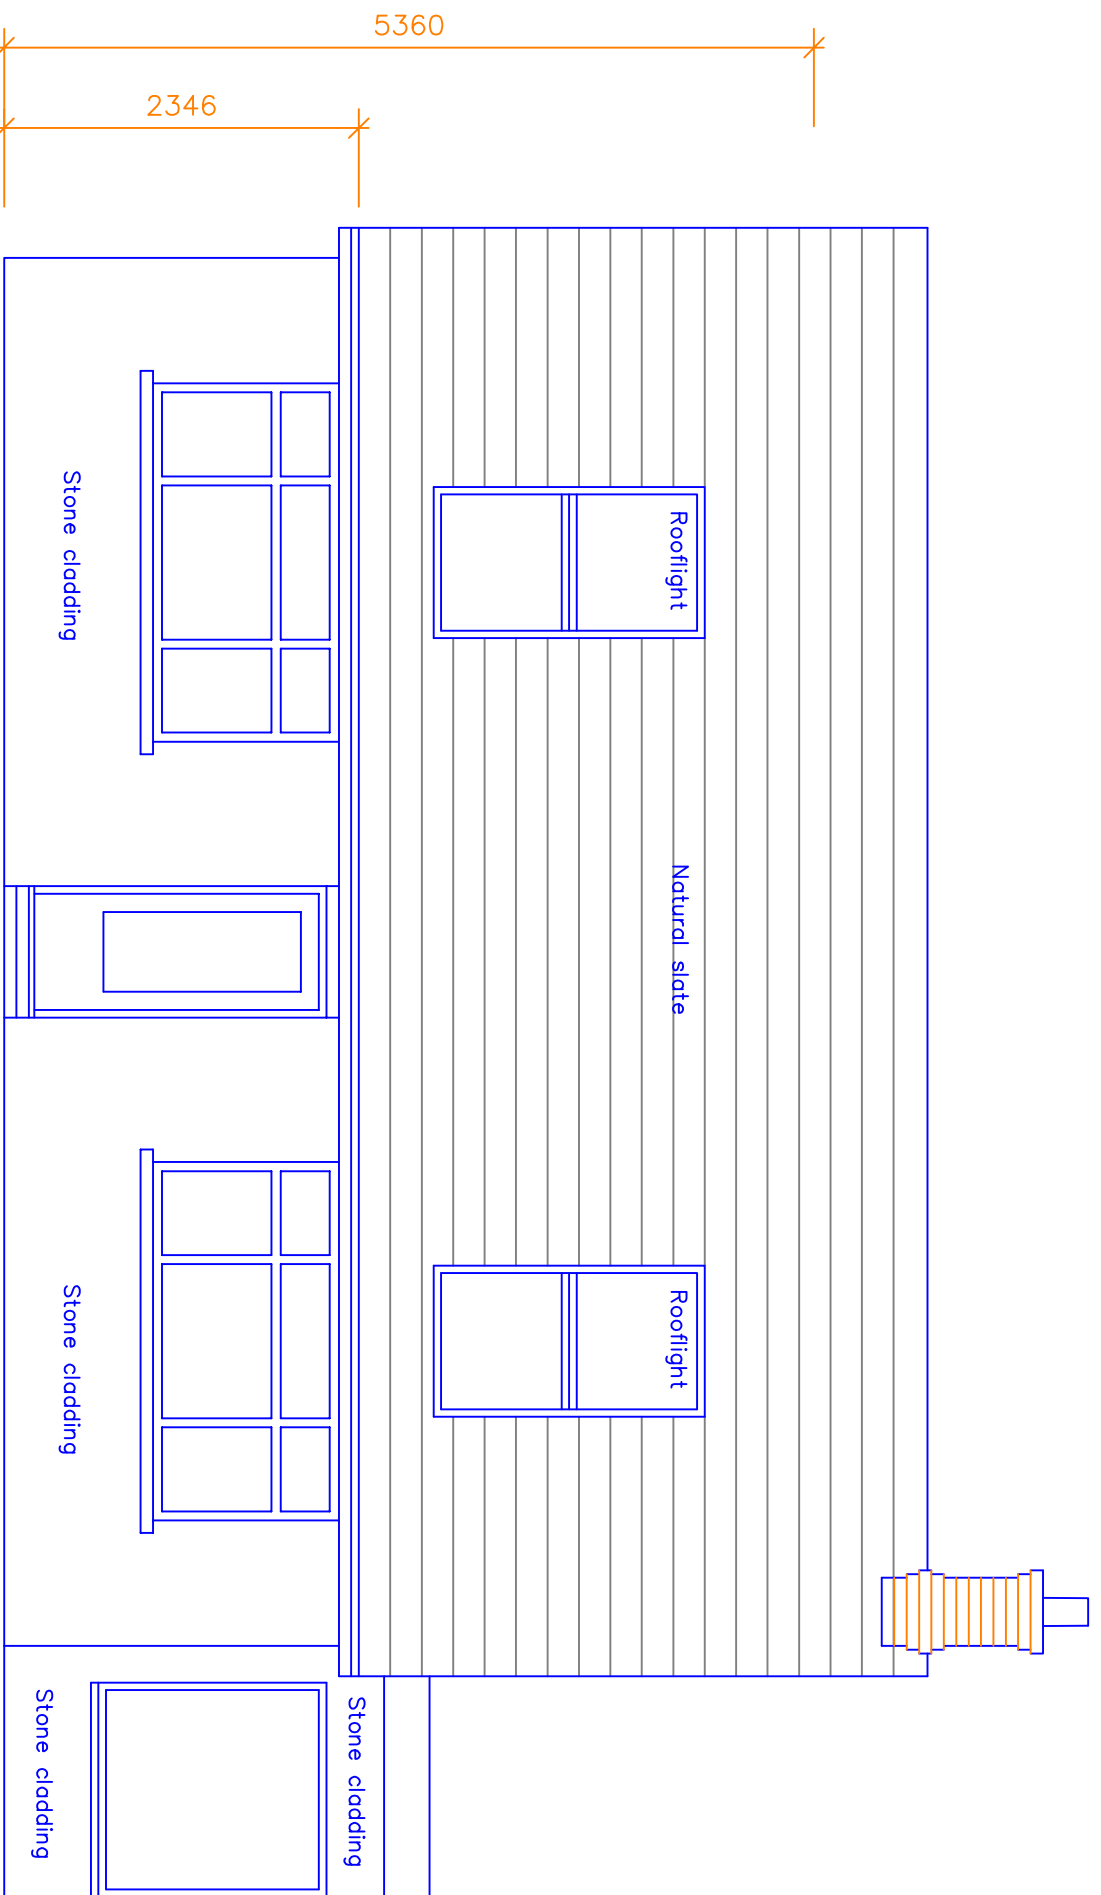

Proposed Front (south) Elevation

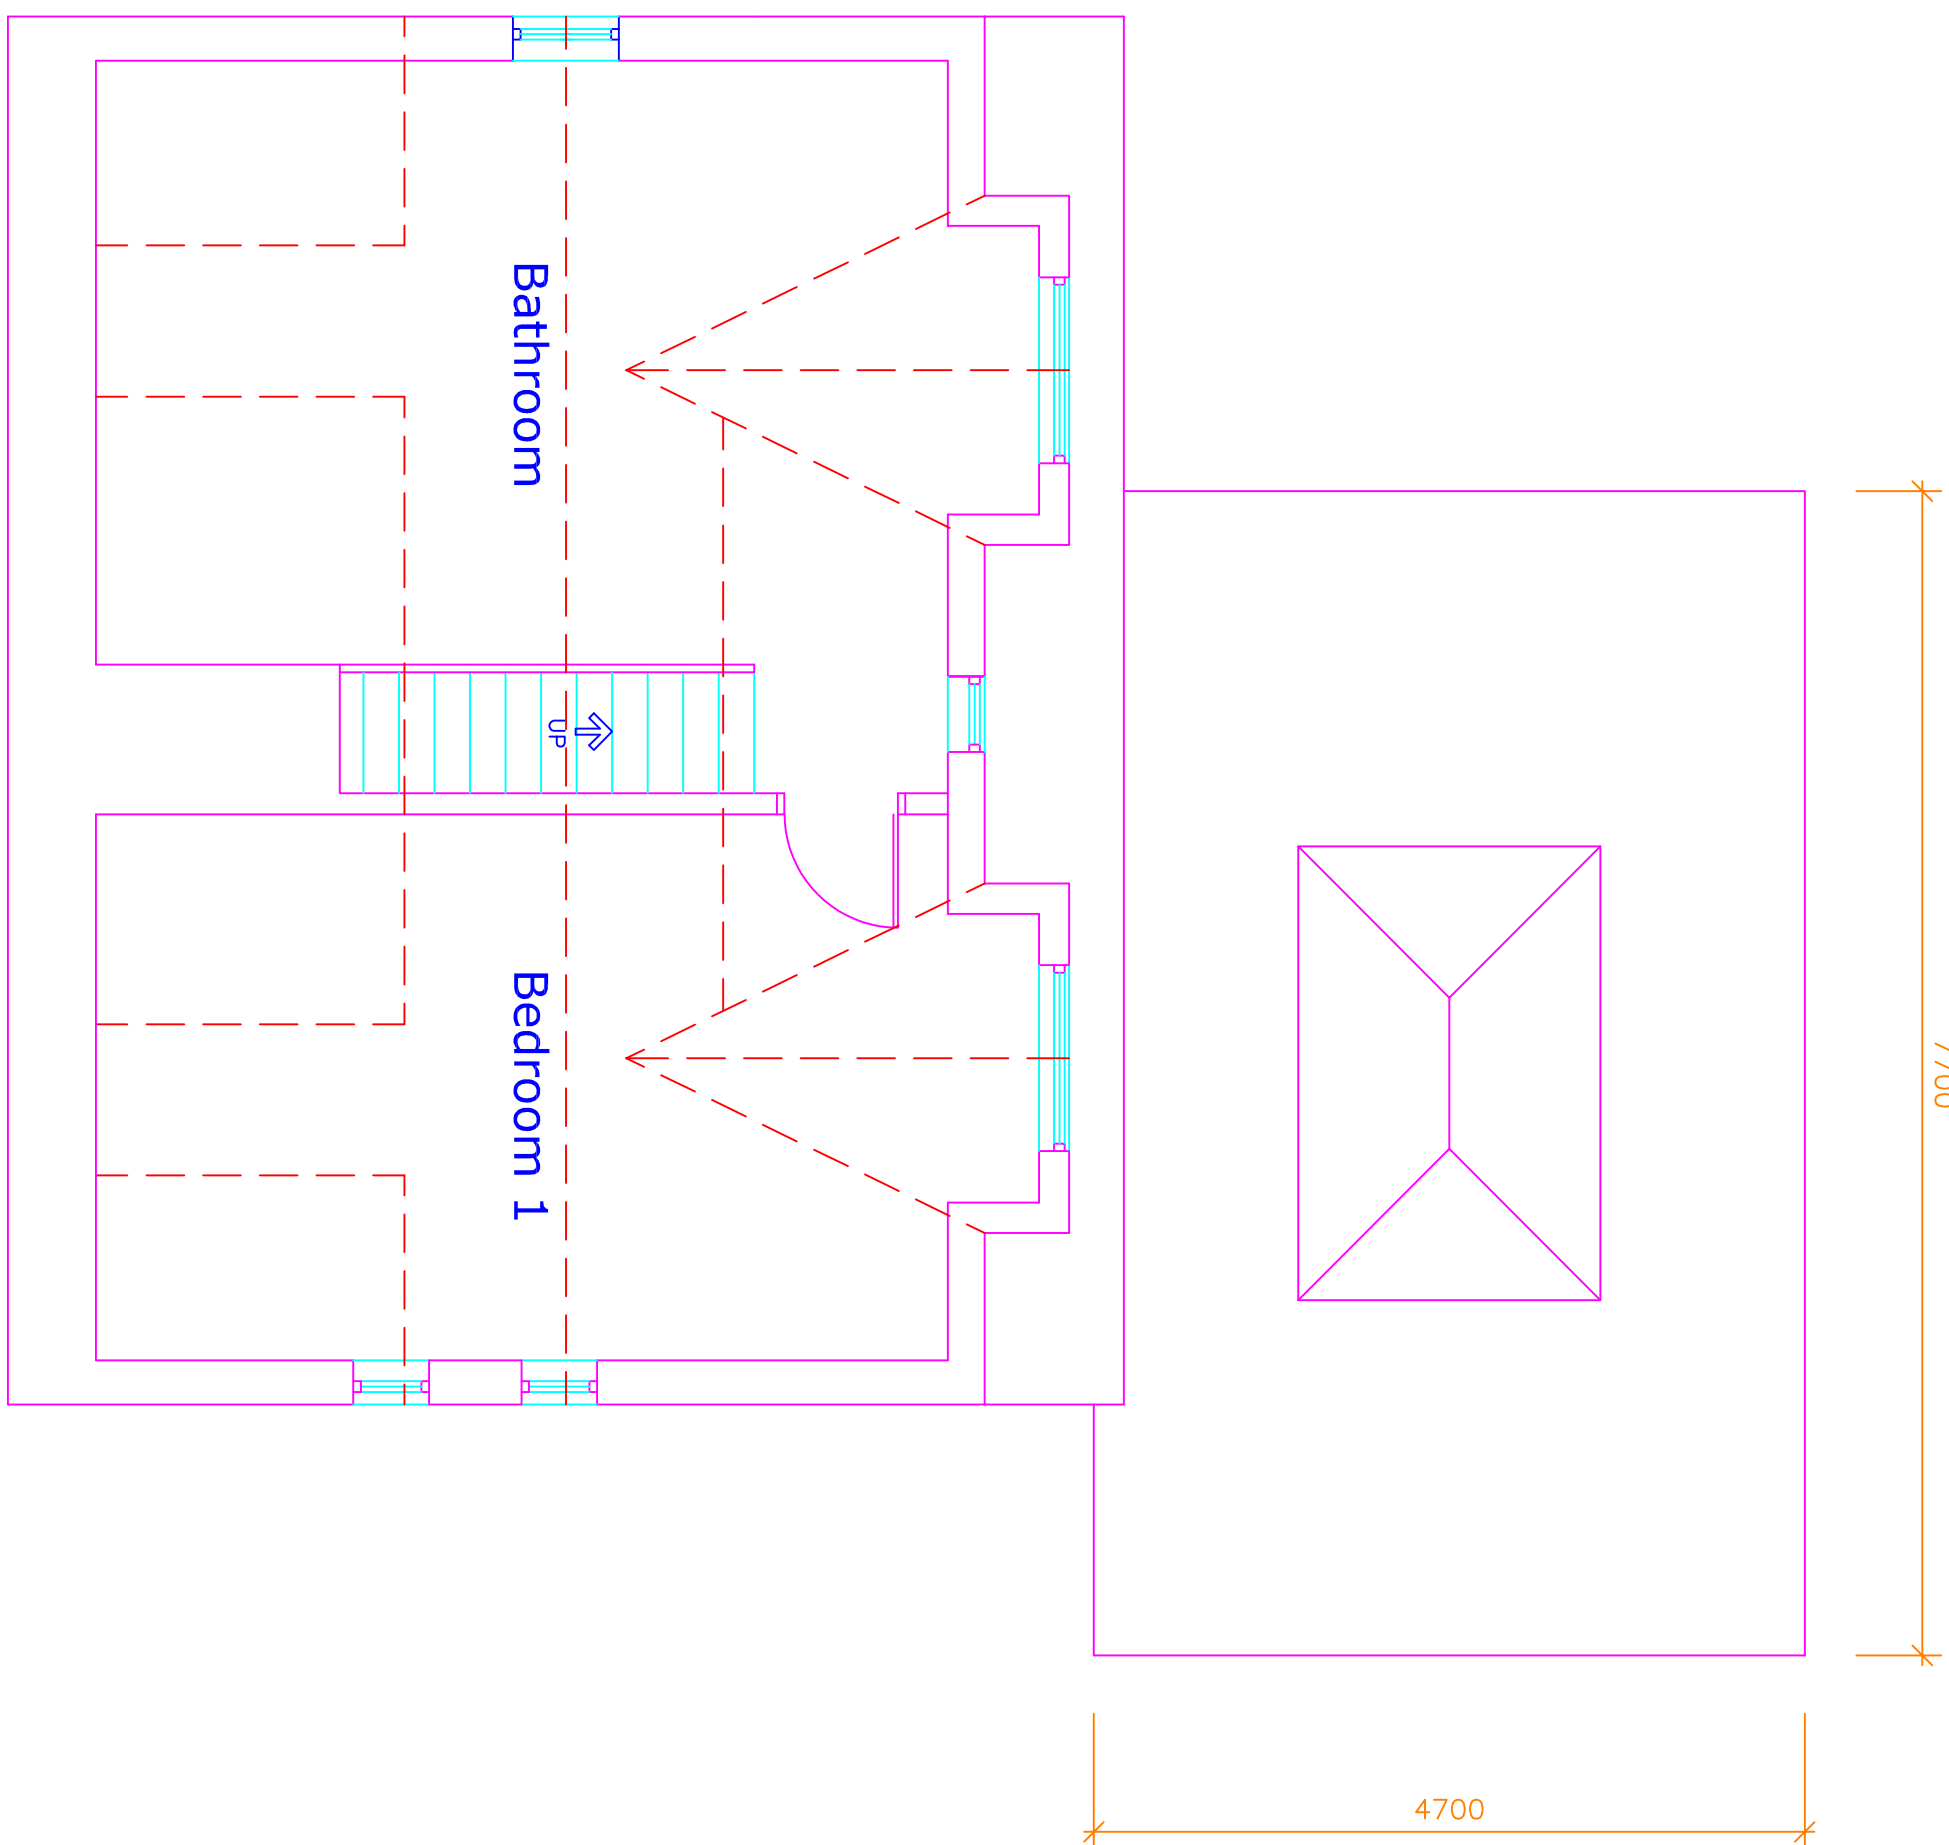

Proposed Plan
First Floor

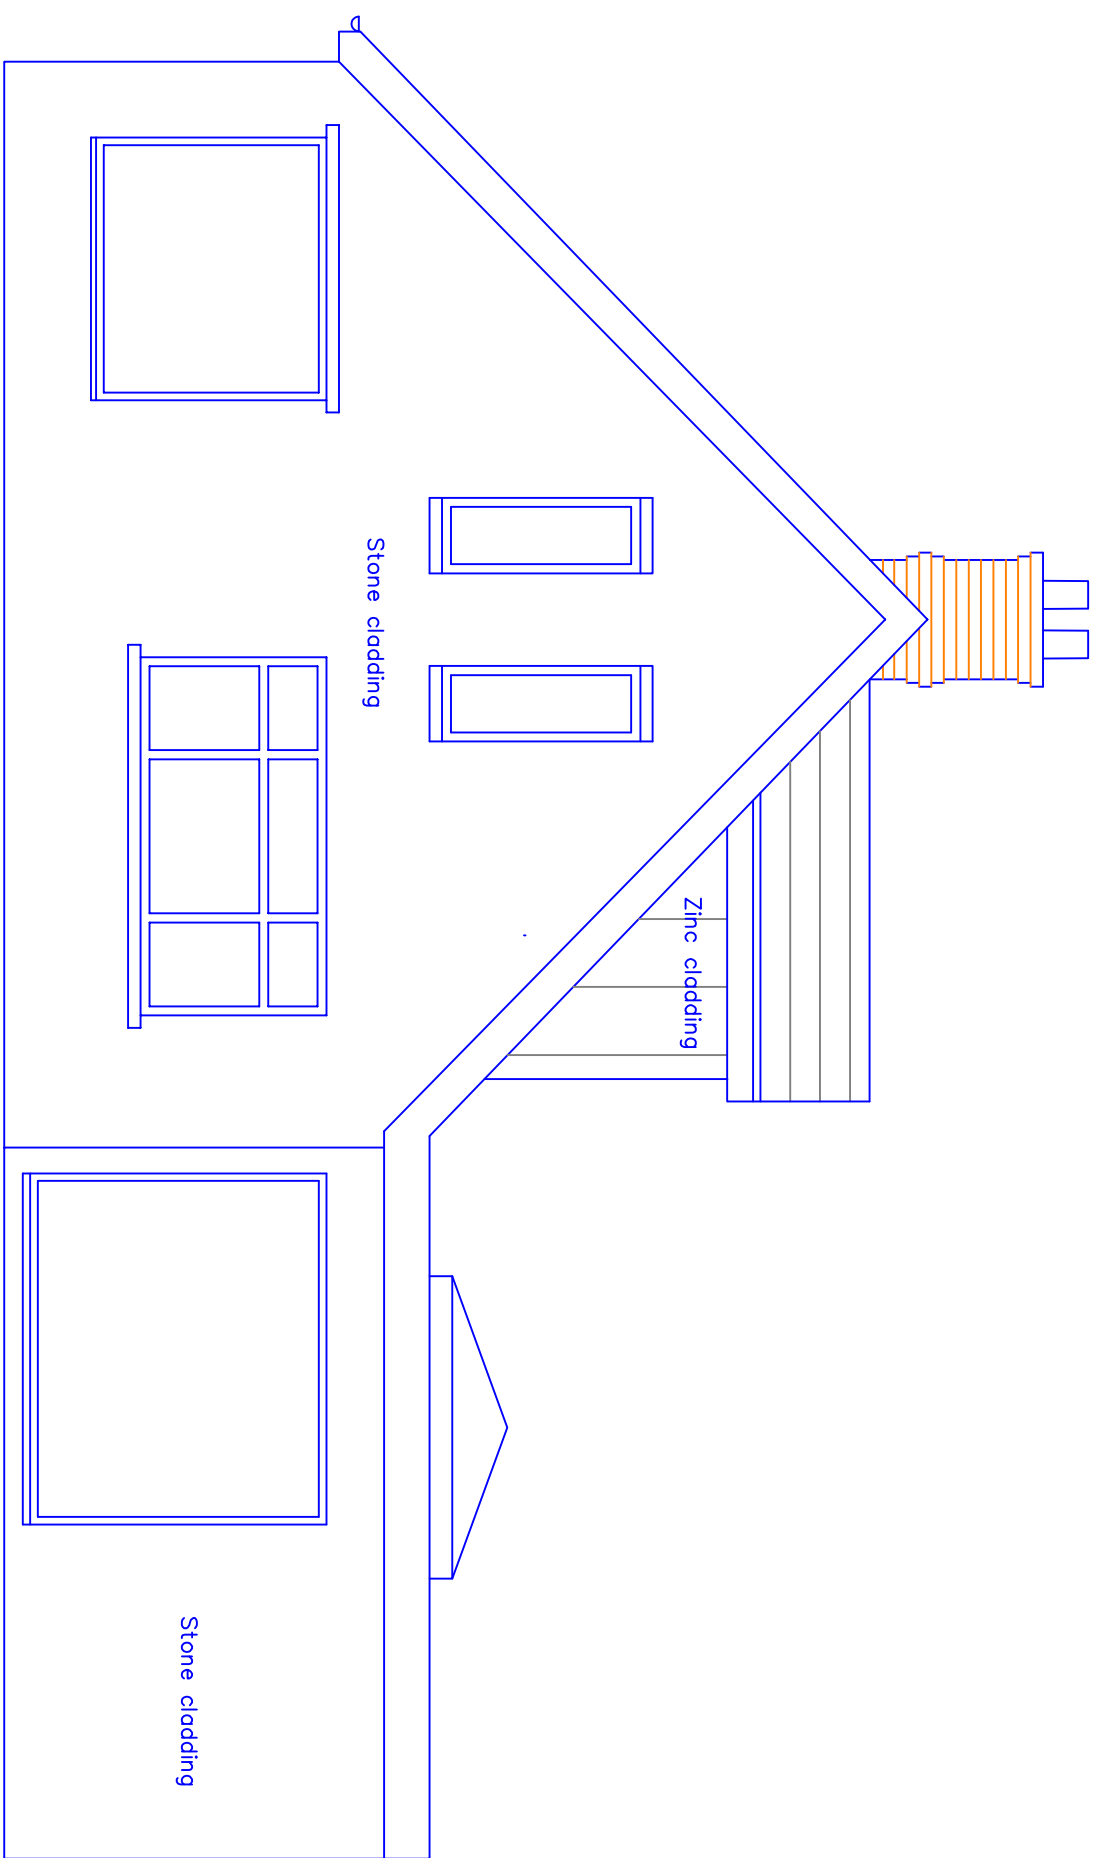

Proposed Side (east) Elevation

This drawing and design concept is the property of PPV design. It should not be reproduced without written permission

2 Helmshore Road, Holcombe Village
Ramsbottom, Lancashire BL8 4PA
Gary Dearden (BA Hons) DipArch RIBA
gdm@ppv-design.co.uk www.ppv-design.co.uk
T. 0706 822751 M. 07712 669482

0 1 2 3 m				
Meadow Heys Moorbottom Road Bury BL8 4NS PK2-02C Proposed Plans and Elevations PPV design Ltd				

29.01.2025
21.01.2025
09.01.2025
Dormers adjusted
Ridge raised 750mm/dormers added
Dormer pitched 3 degrees