




Existing Loft Plan
Scale: 1:50

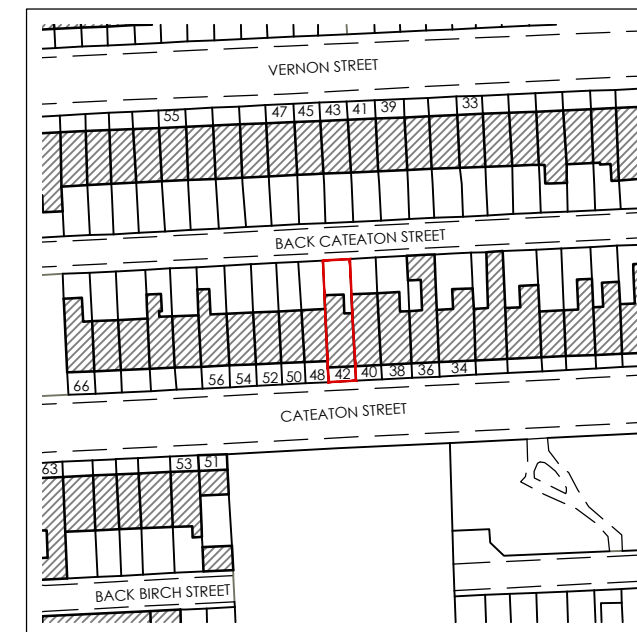

Site Location Plan
Scale: 1:1250



Key

Site Boundary

REV	Notes	Date	By

CRISP architecture Email: studio@crisparchitecture.co.uk Chartered Institute of Architectural Technologists Chartered Practice	
Project: 42 Cateaton Street, Bury Greater Manchester, BL9 5AW	
Drawing Title: Existing Loft Plan	
Project No: 2237	File Identifier: 2237_72_04
Drawing No: 72_04	Revision:
Drawn By: SMH	Checked By: SMH
Scale: 1:50 @ A3	Date: 30/09/2022
Purpose of Issue: FEASIBILITY	
Drawing Status: PLANNING	