

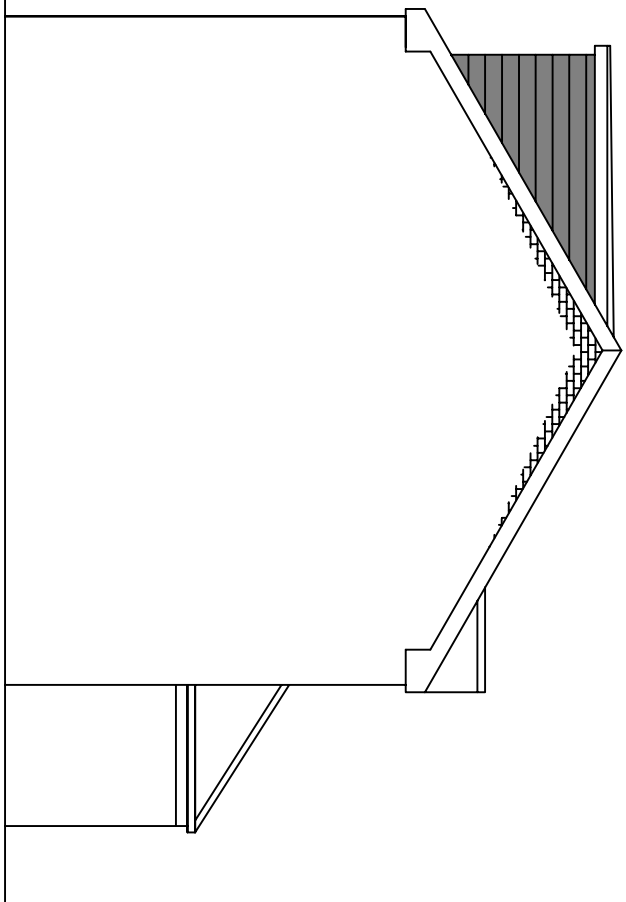
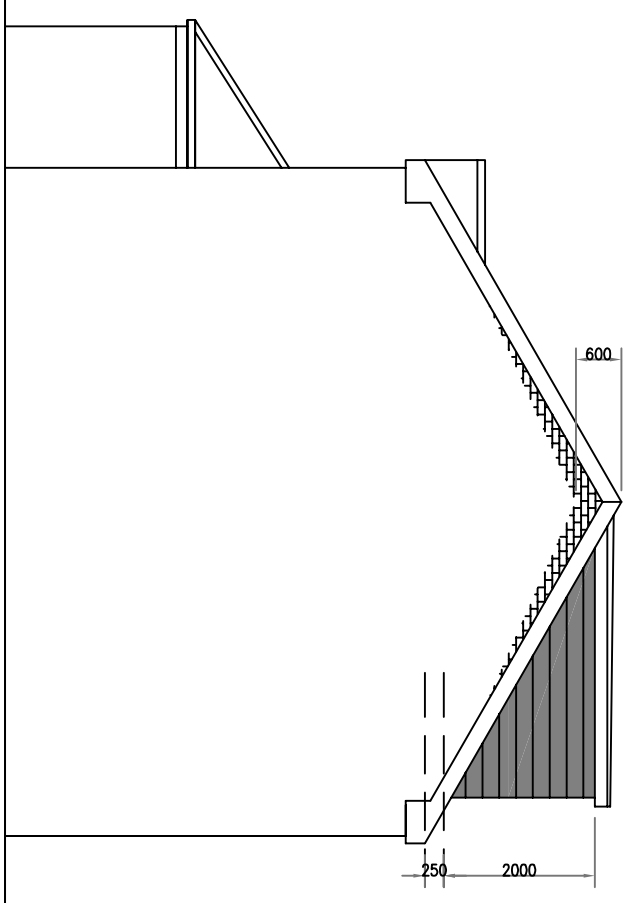
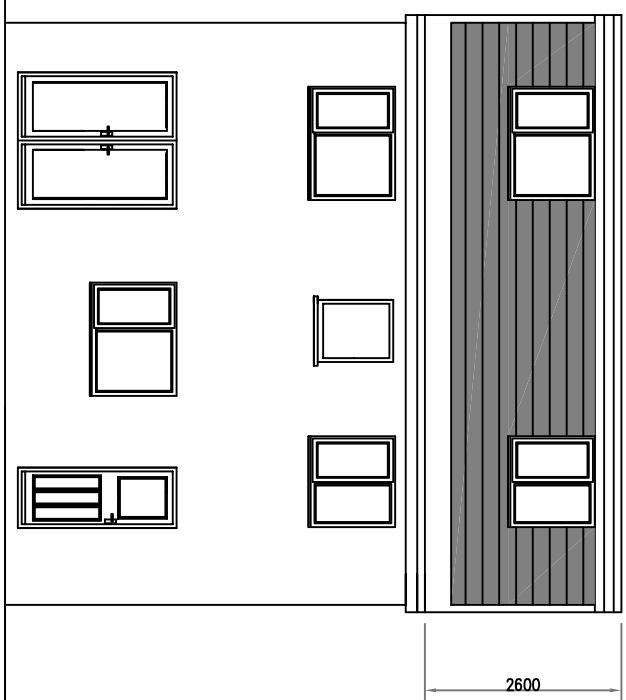
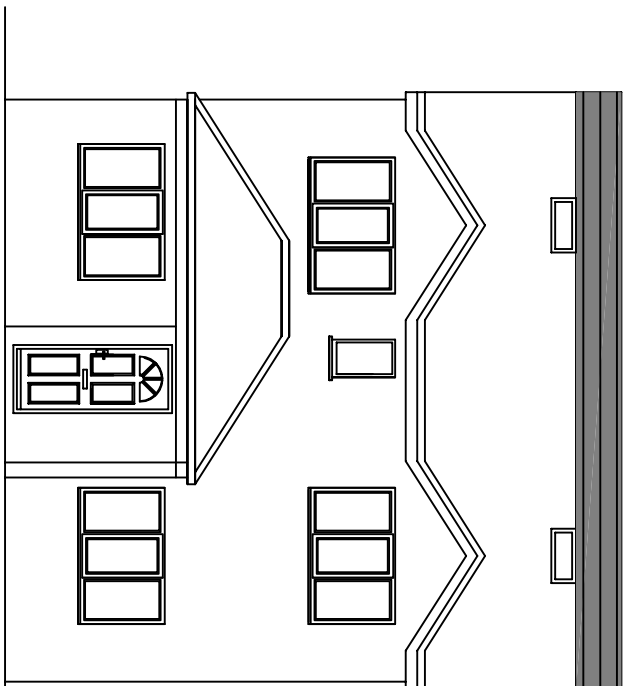
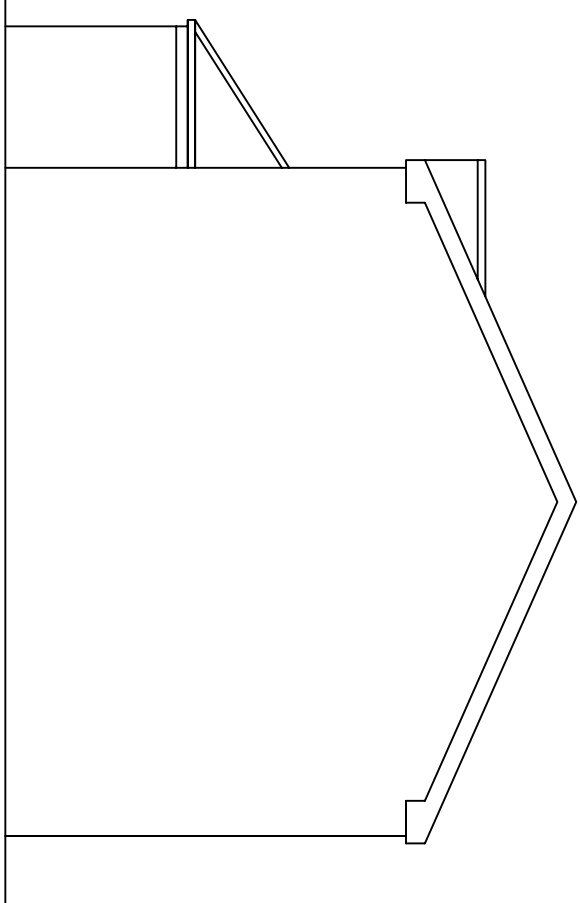
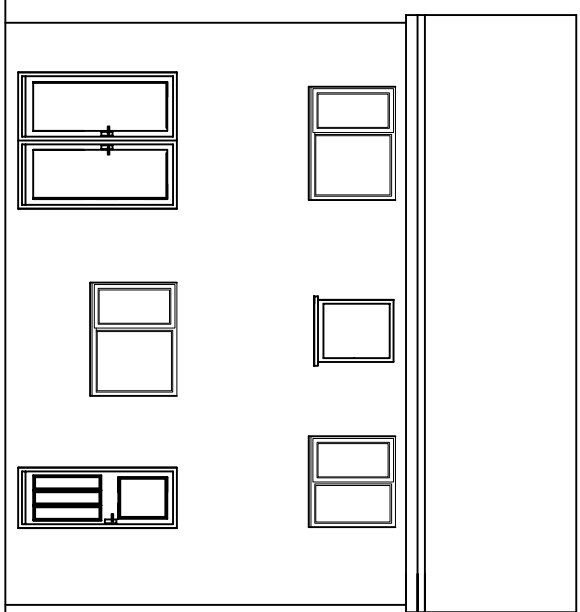
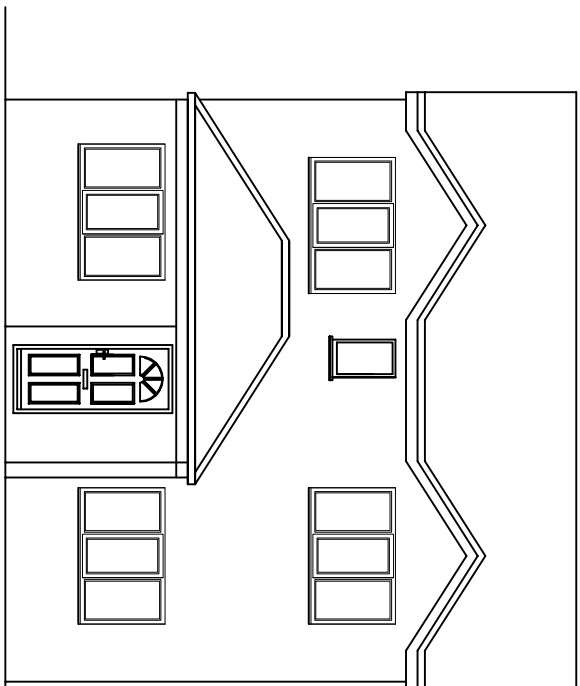
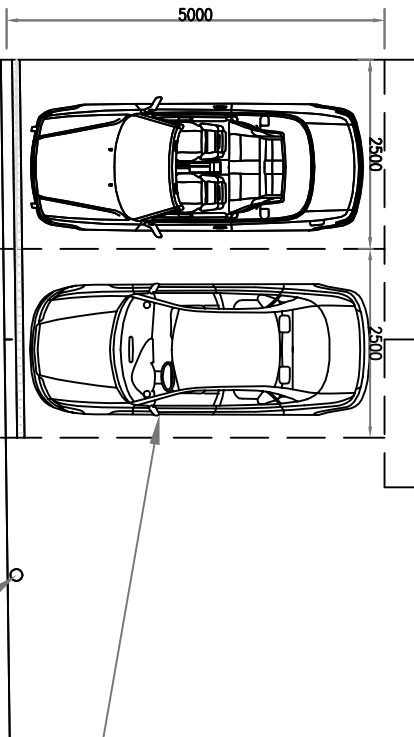
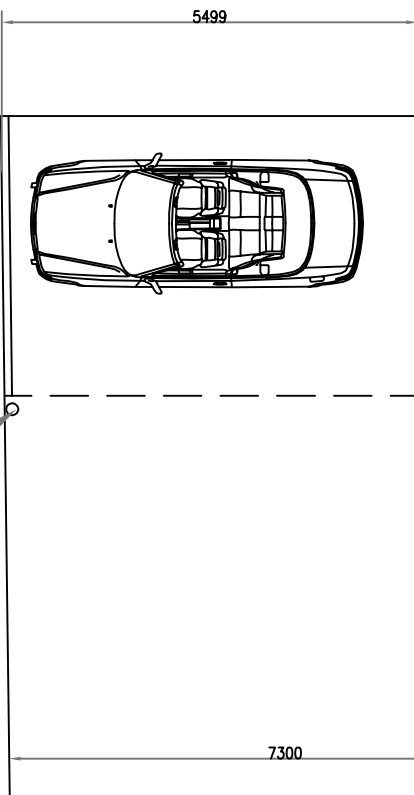
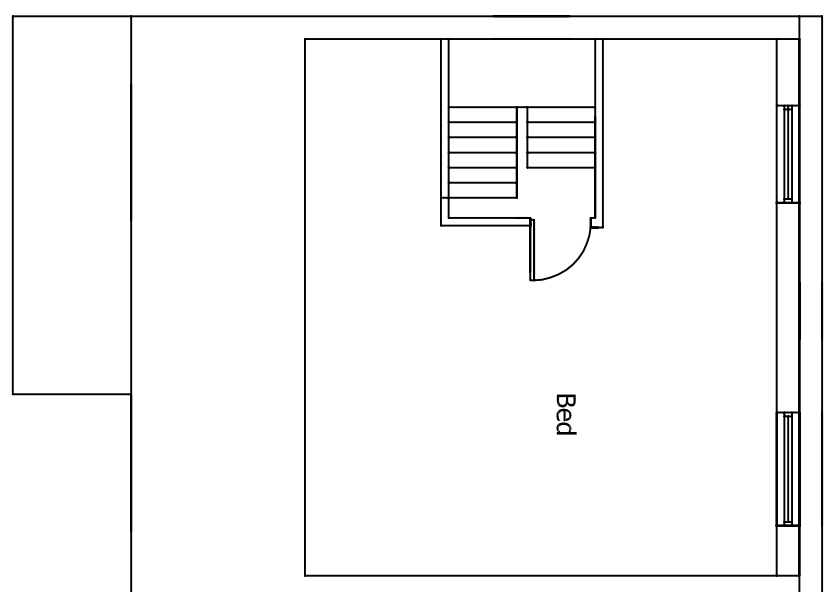
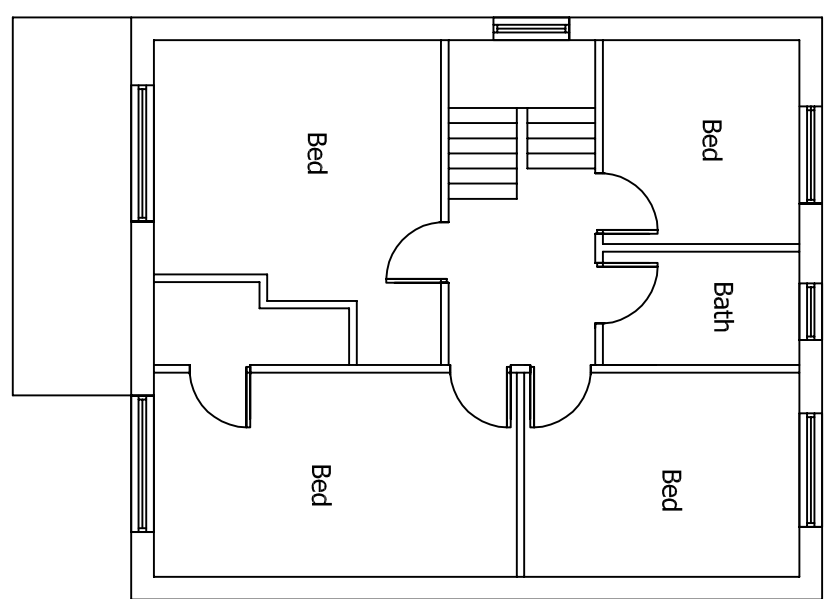
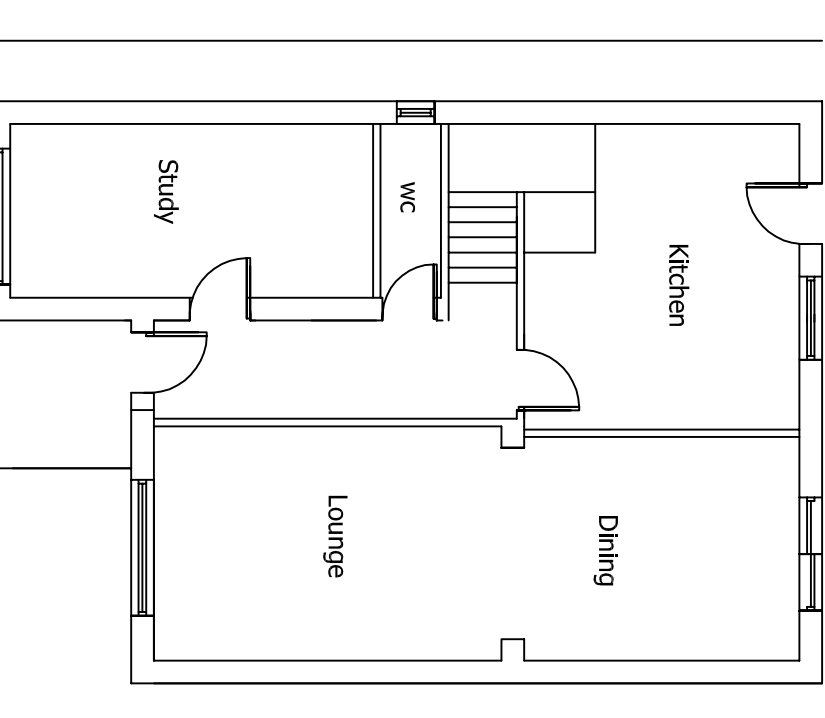


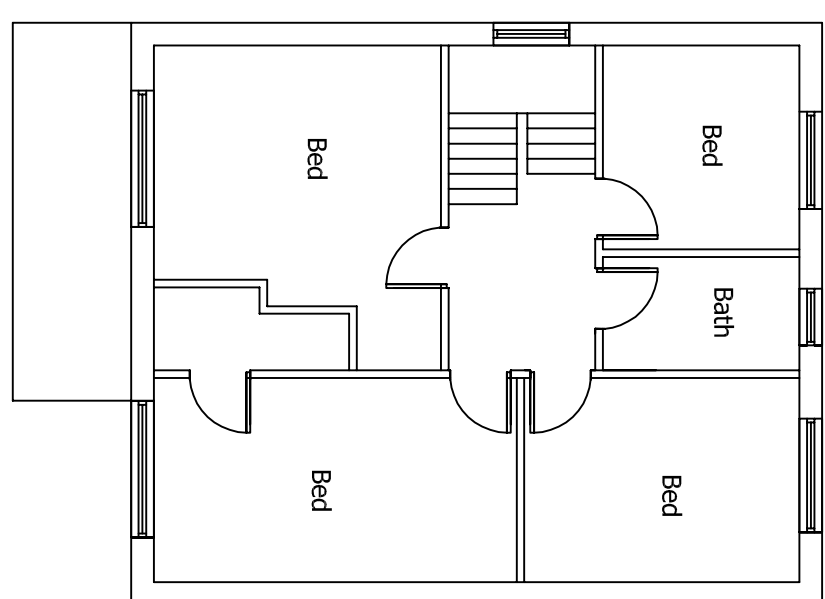


ROOF/DORMER : TILE TO MATCH  
WINDOWS : UPVC  
WALLS : BRICK TO MATCH

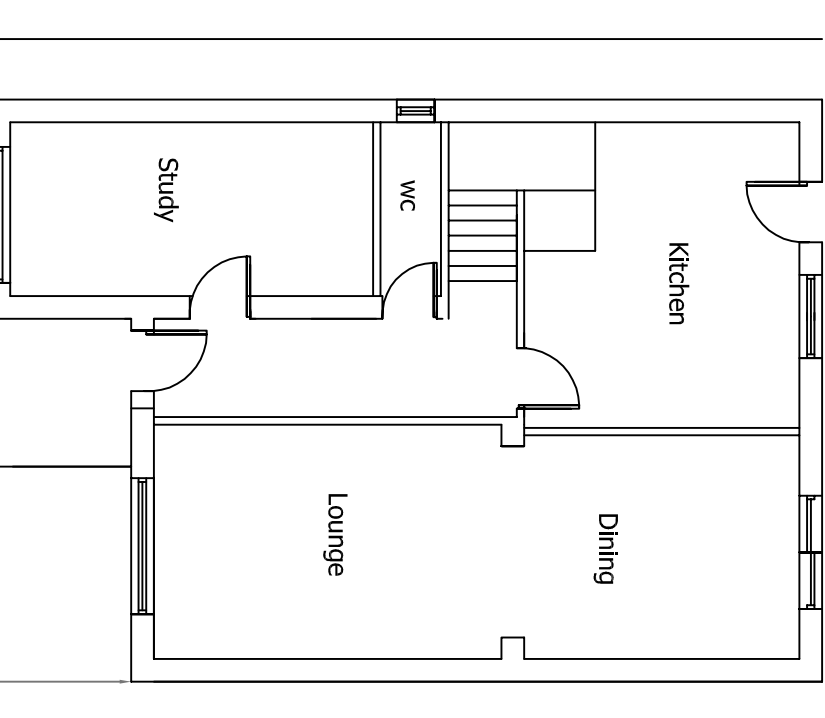

new additional  
hardstanding ;  
materials to be porous  
with aco drain

streetlight to be relocated by Bury MBC streetlighting department

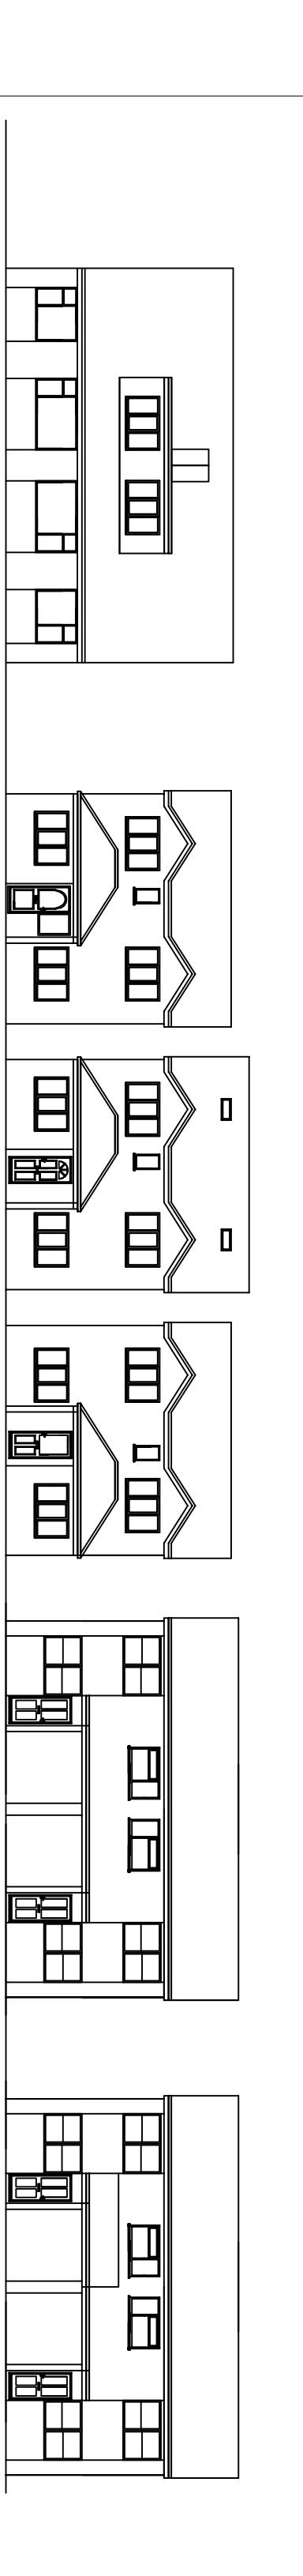

| Date     | Rev. |                       | Initials |
|----------|------|-----------------------|----------|
| 22/1/21  | A.   | Parking added         | RA       |
| 30/12/21 | B.   | Parking details added | RA       |
| 23/9/22  | C.   | Parking amended       | RA       |
|          |      |                       |          |
|          |      |                       |          |
This drawing is subject to copyright and is not to be reproduced in part or whole without approval.


Figured dimensions take precedence over scaled measurements from the drawing. All dimensions and drawings to be checked by Client and Contractor and discrepancies must be reported by the Client prior to commencement of work.

The whole of the works to comply with Planning Approval & conditions and current Building Regulations. No work to commence without Planning & Building Regulations approval.




The client must ensure the project complies with the Construction Design and Management Regulations 2015

The Client should ensure that the project is insured or insured (only) is obtained, as well as compliance with Party Wall Act 1996

## Notes

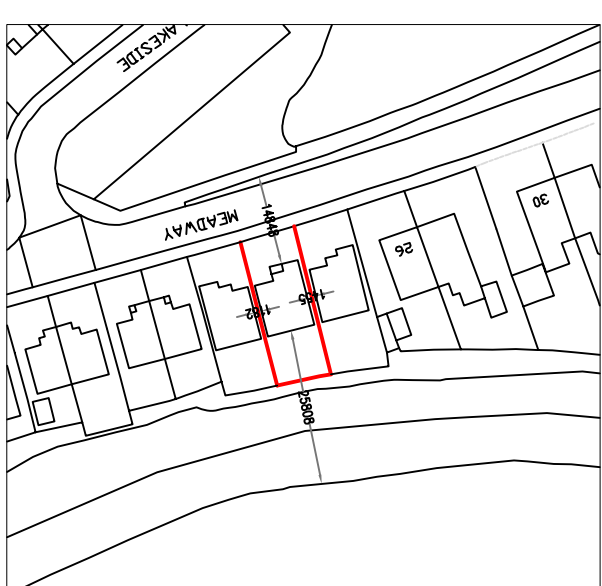

LOCATION PLAN (1:1250)  
© Crown copyright and database rights 2021  
Ordnance Survey 0100031673

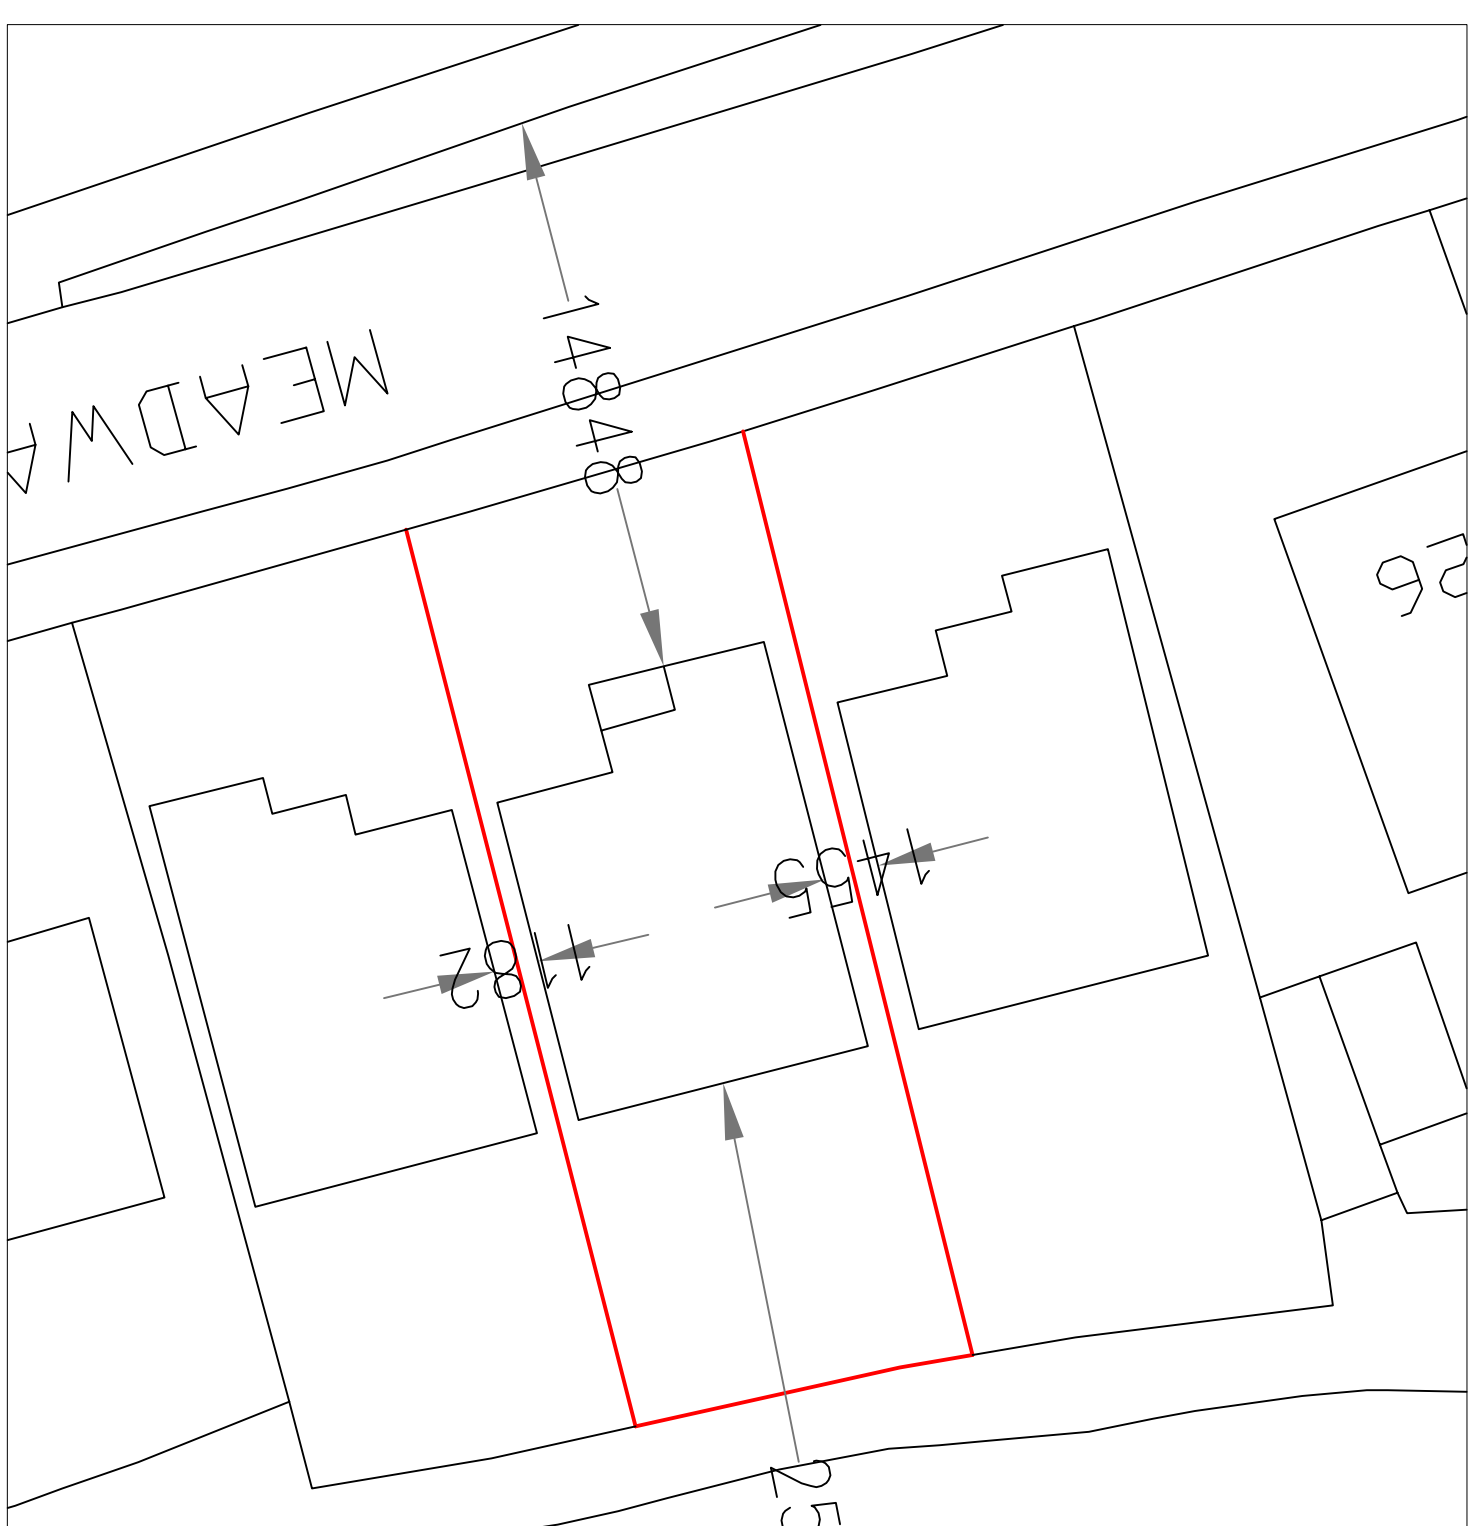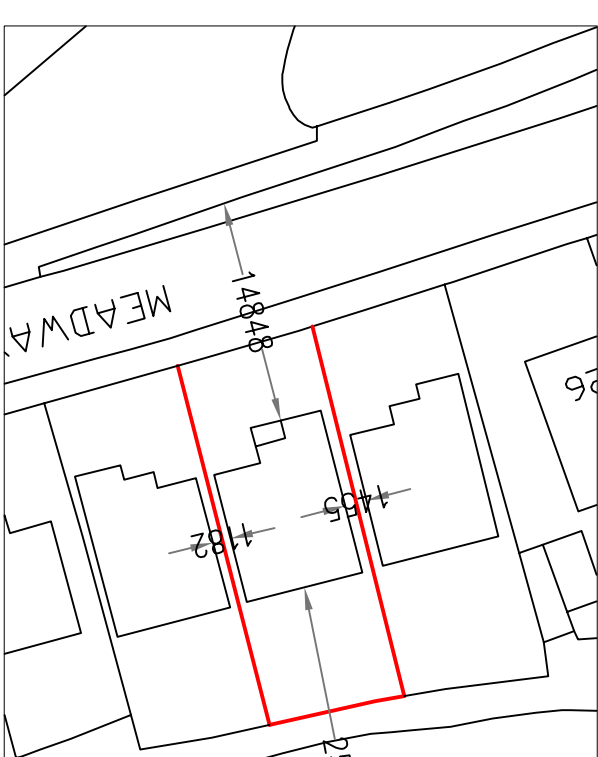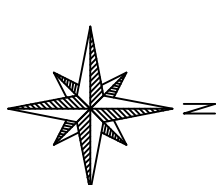

|                                |                                     |
|--------------------------------|-------------------------------------|
| Project                        | Client                              |
| 24B MEADWAY<br>BURY<br>BL9 9TY | Down<br>RA                          |
|                                | Date<br>NOVEMBER 2021               |
| Title                          | Scale<br>1:100 @ A1 1:200 @ A3      |
| EXISTING & PROPOSED PLANS      | Drawing Number<br>RA0/2468/212/RevC |