



DENOTES EXTENT OF
ADOPTED HIGHWAY

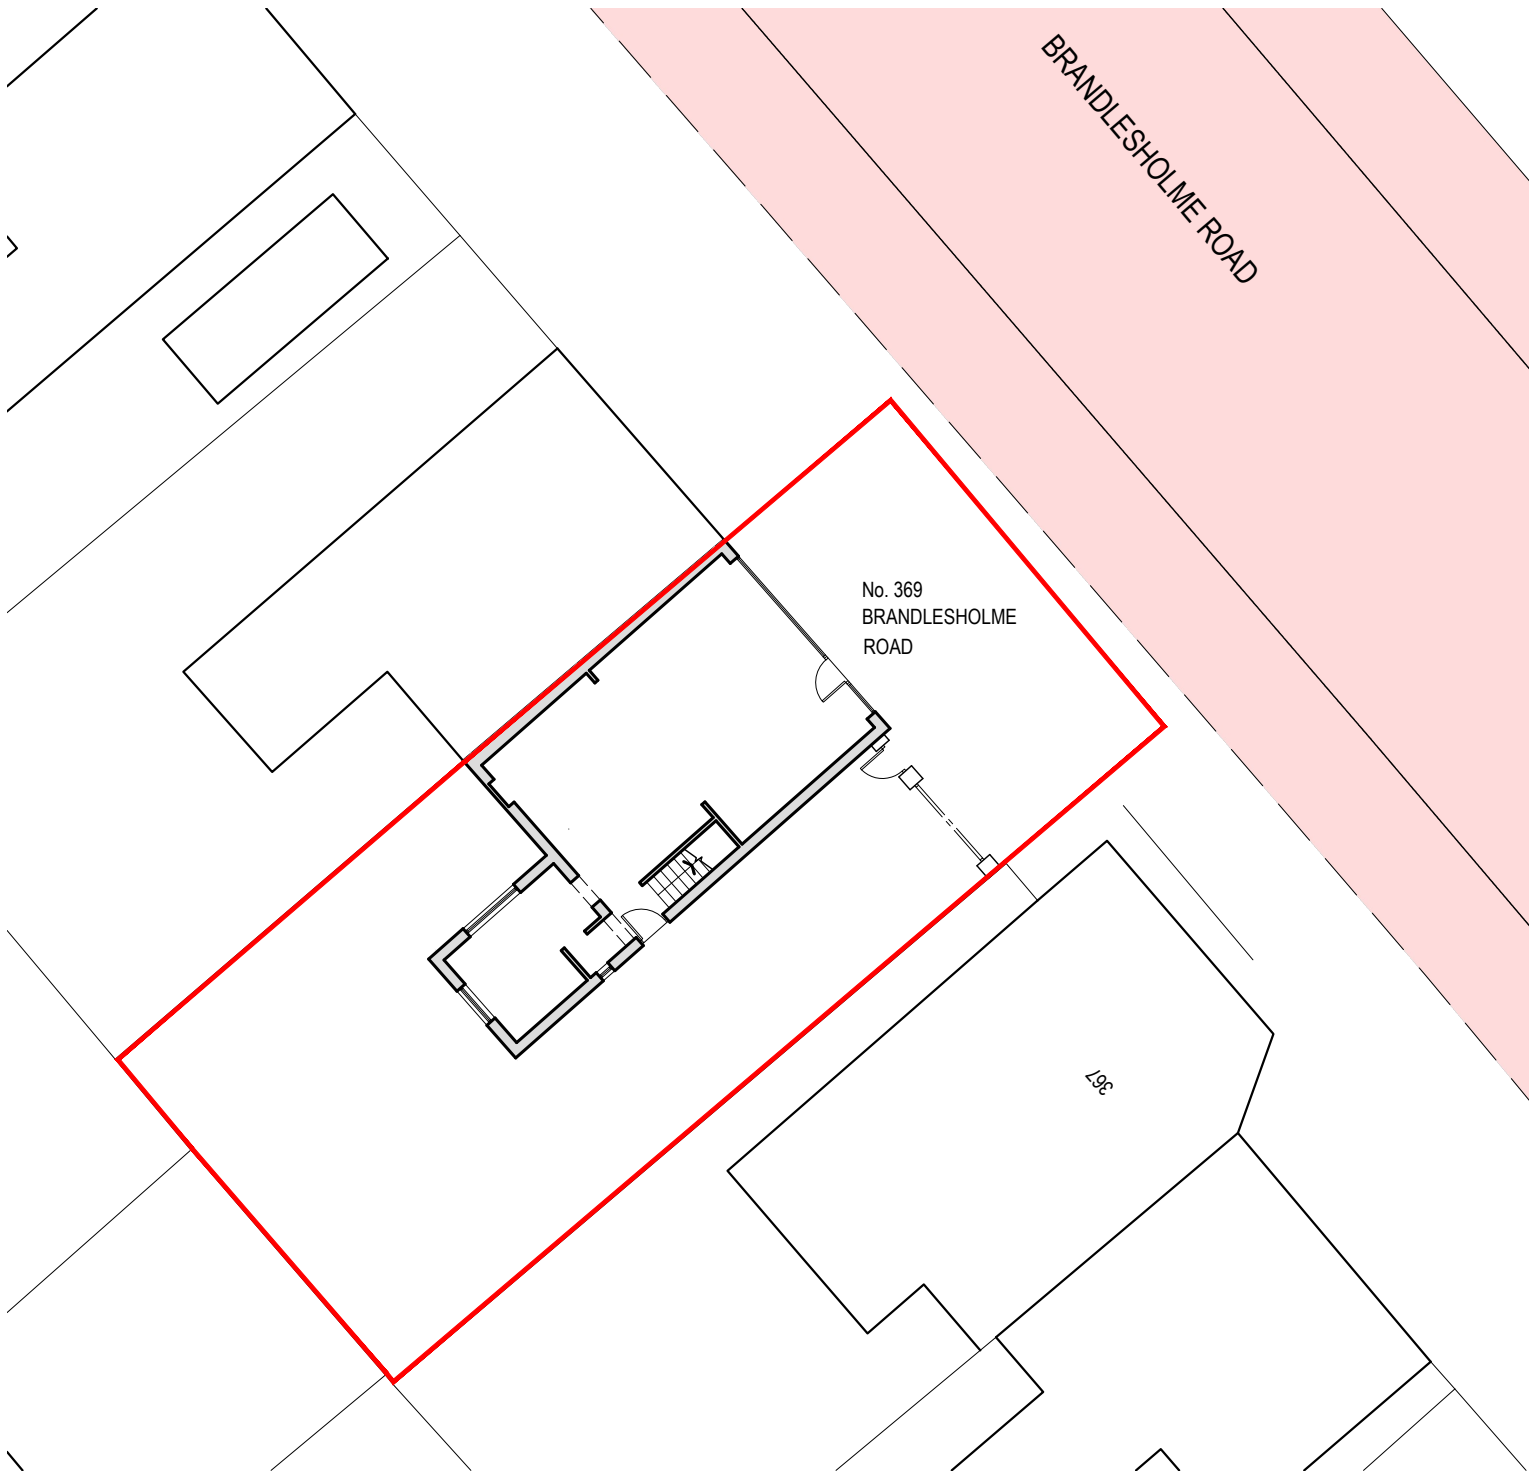

EXISTING SITE BLOCK PLAN
1:200@A3

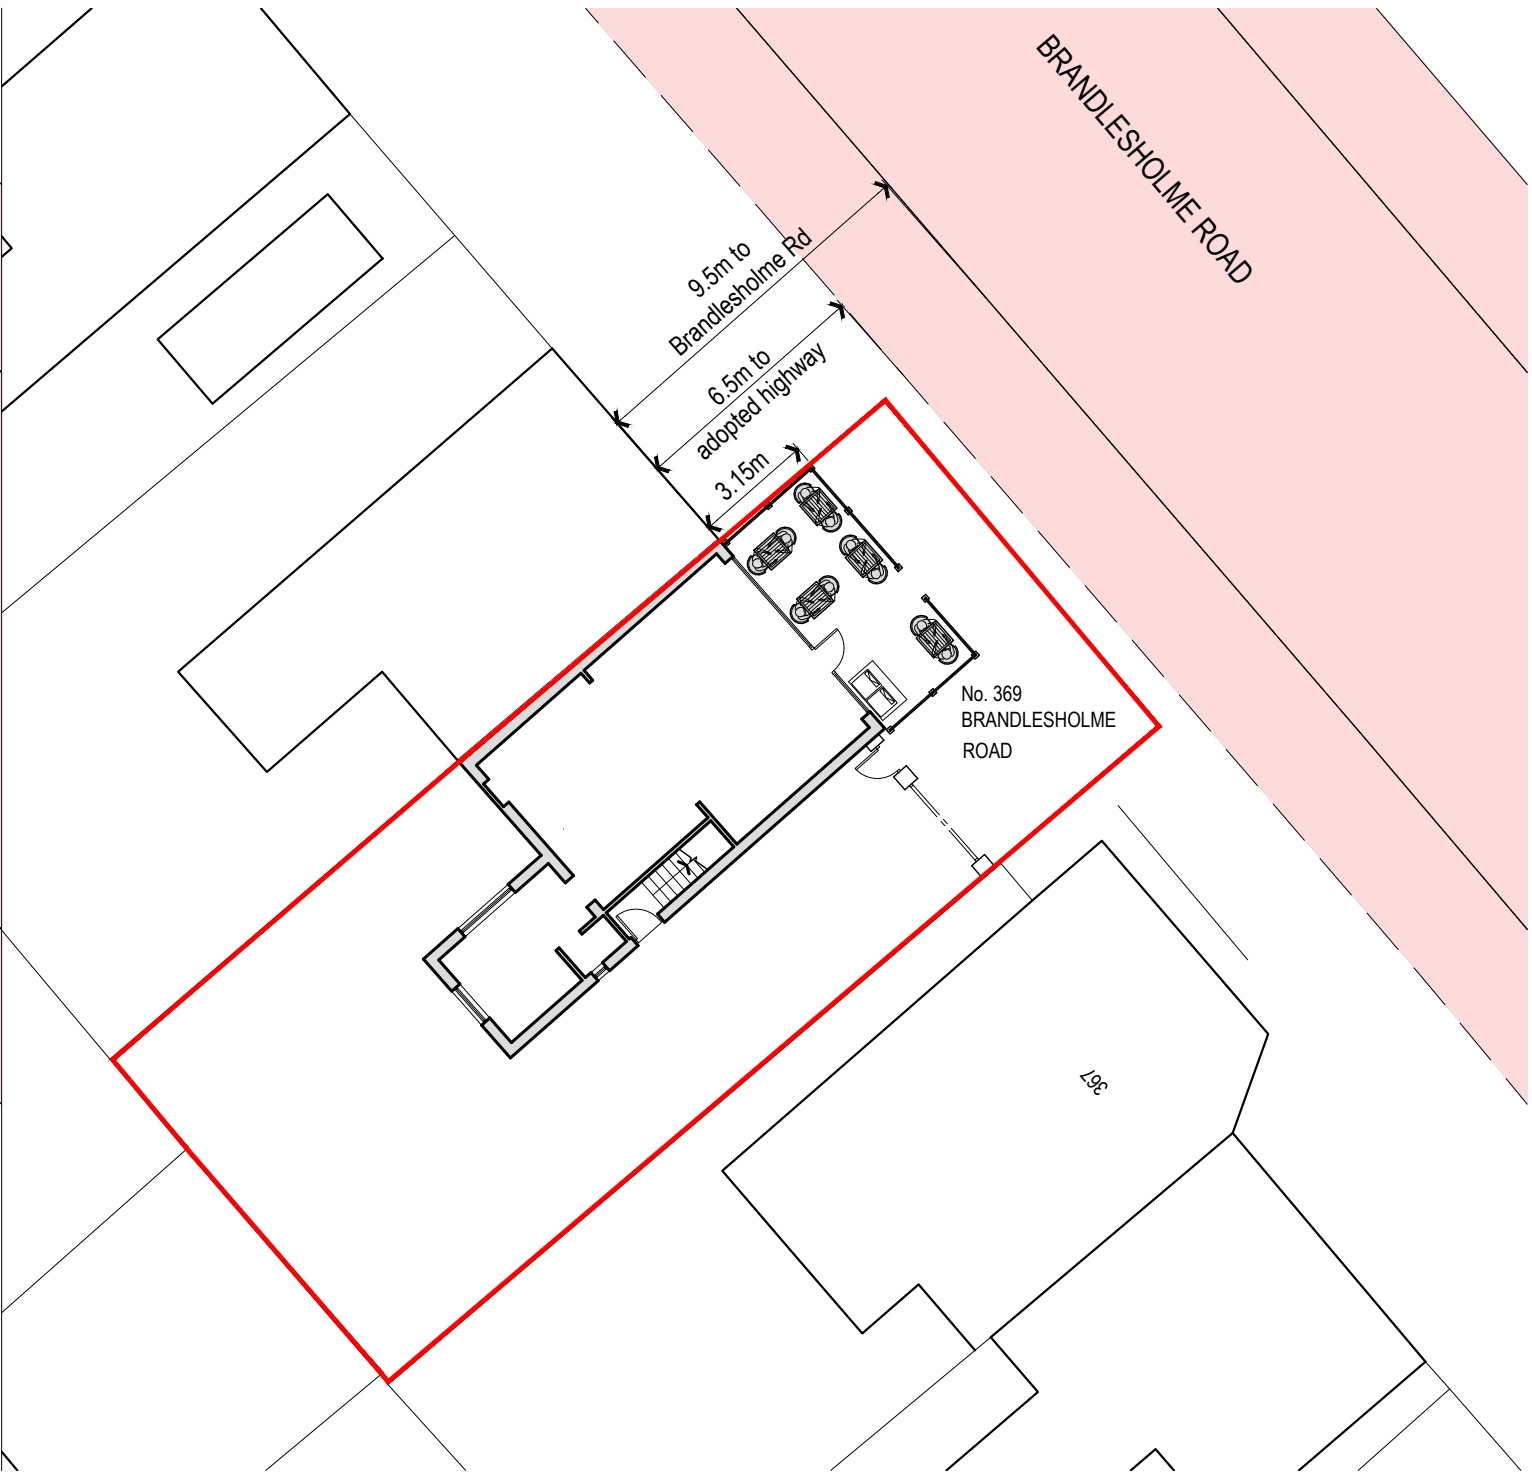

PROPOSED SITE BLOCK PLAN
1:200@A3

A	Dimensions and adopted highway indicated	19.03.26	DMR
Rev	Description	Date	By

Client:
MR P SHARPE

Contract:
369 BRANDLESHOLME ROAD
BURY
BL8 1HS

Drawing:
EXISTING AND PROPOSED BLOCK PLANS

Status: PLANNING

Drawing No:
AS906-02
Drawn:
DMR

Revision:
Checked:

Scales:
1:200
Date:
DEC '25

CUBE
architecture and design
www.cubearchitecture.net

commercial house
clarence avenue
trafford park
m17 1qs
tel: 0161 848 5893

DO NOT scale from this drawing.