



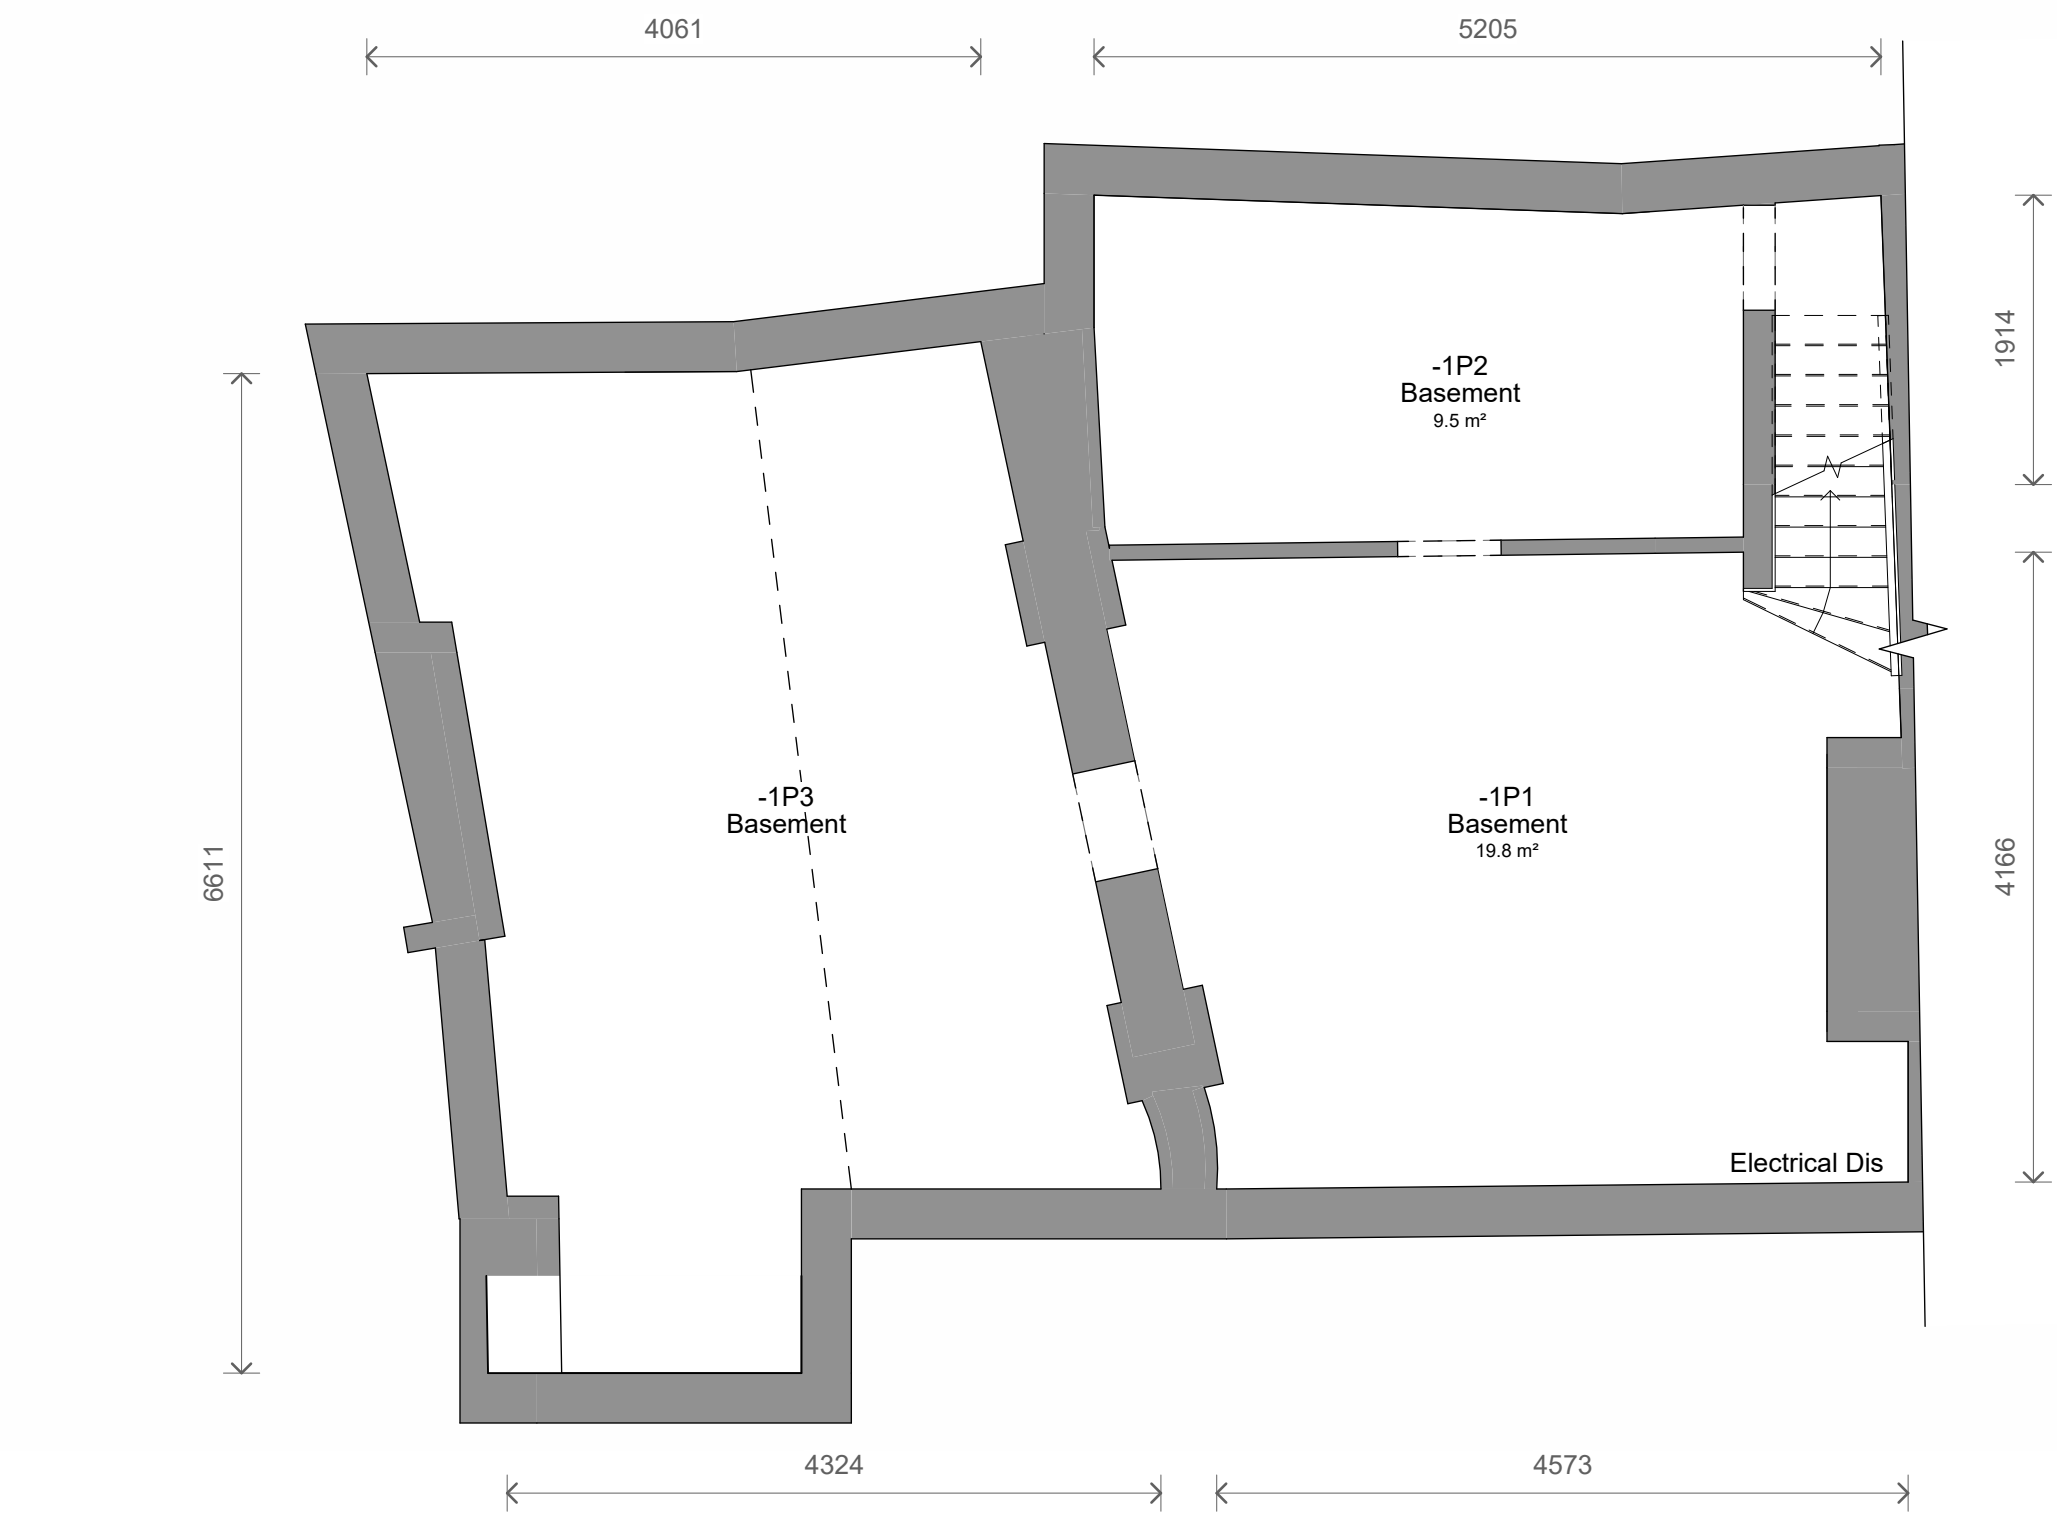

1 Level B1 - Proposed
1 : 50

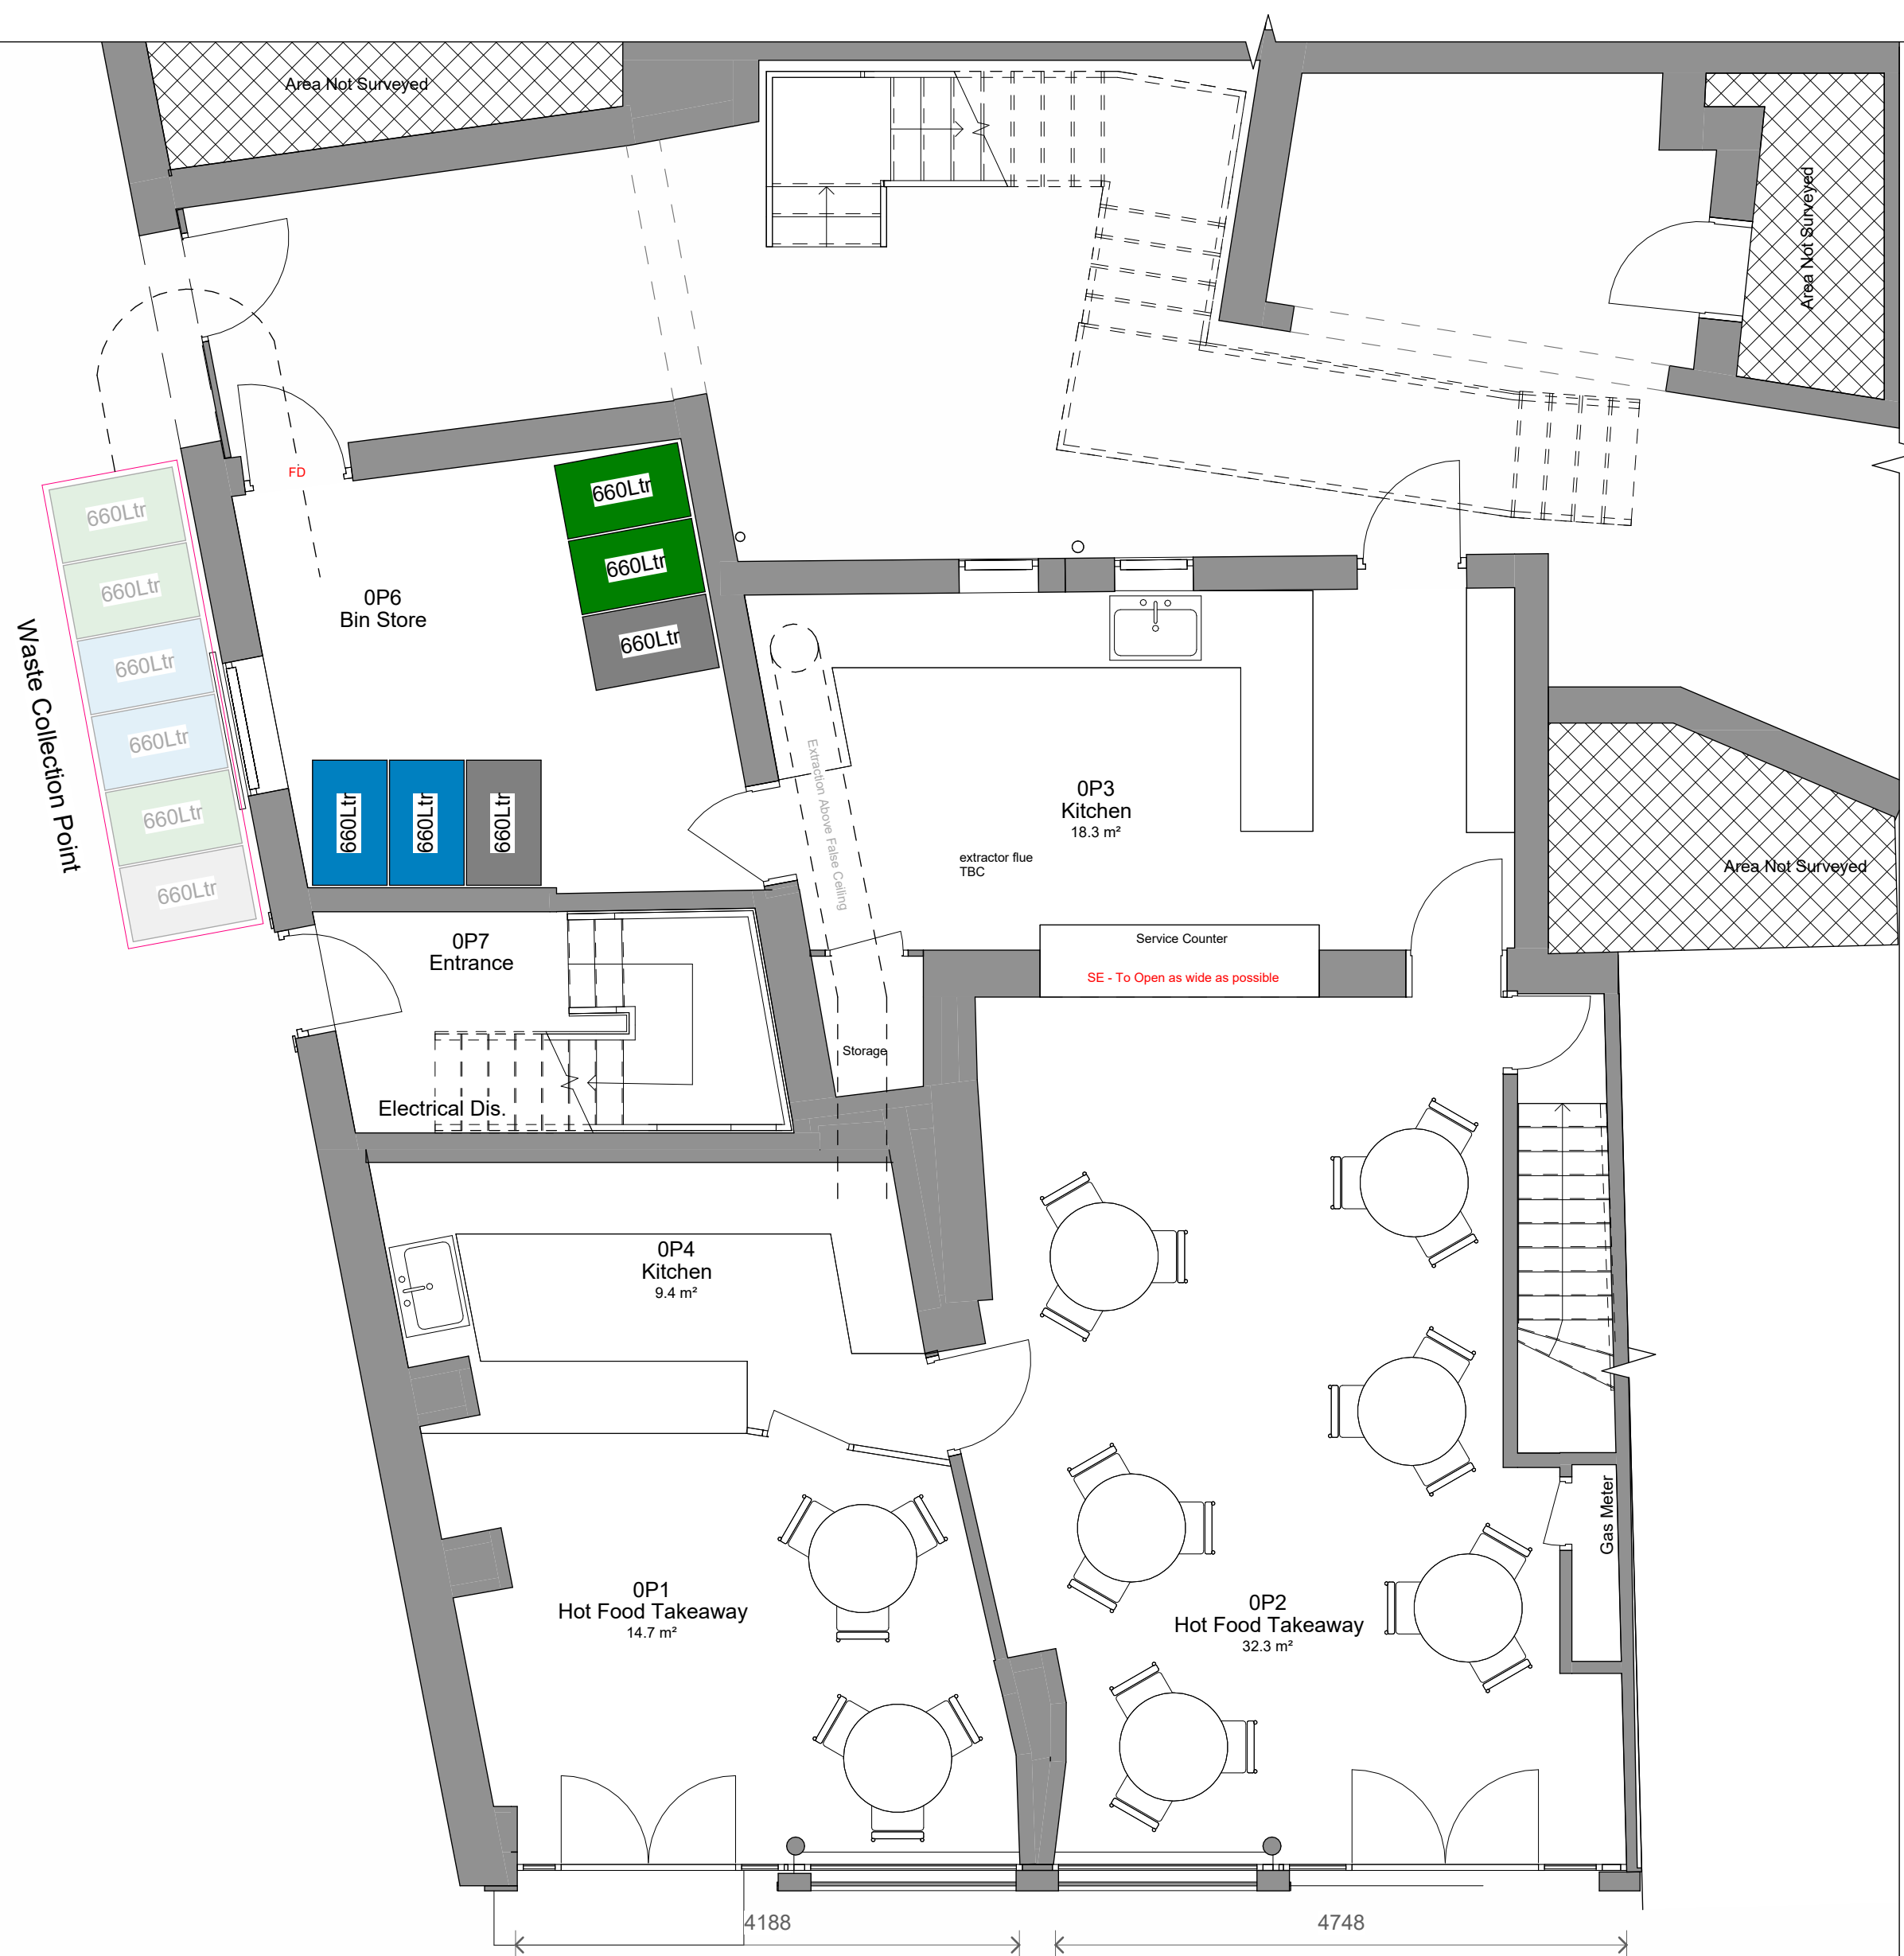

2 Level 0 - Proposed
cottage pizza and kababs




3 Front - Proposed
1 : 100




6 Rear - Proposed
1 : 100



5 Left Side - Proposed
1 : 100

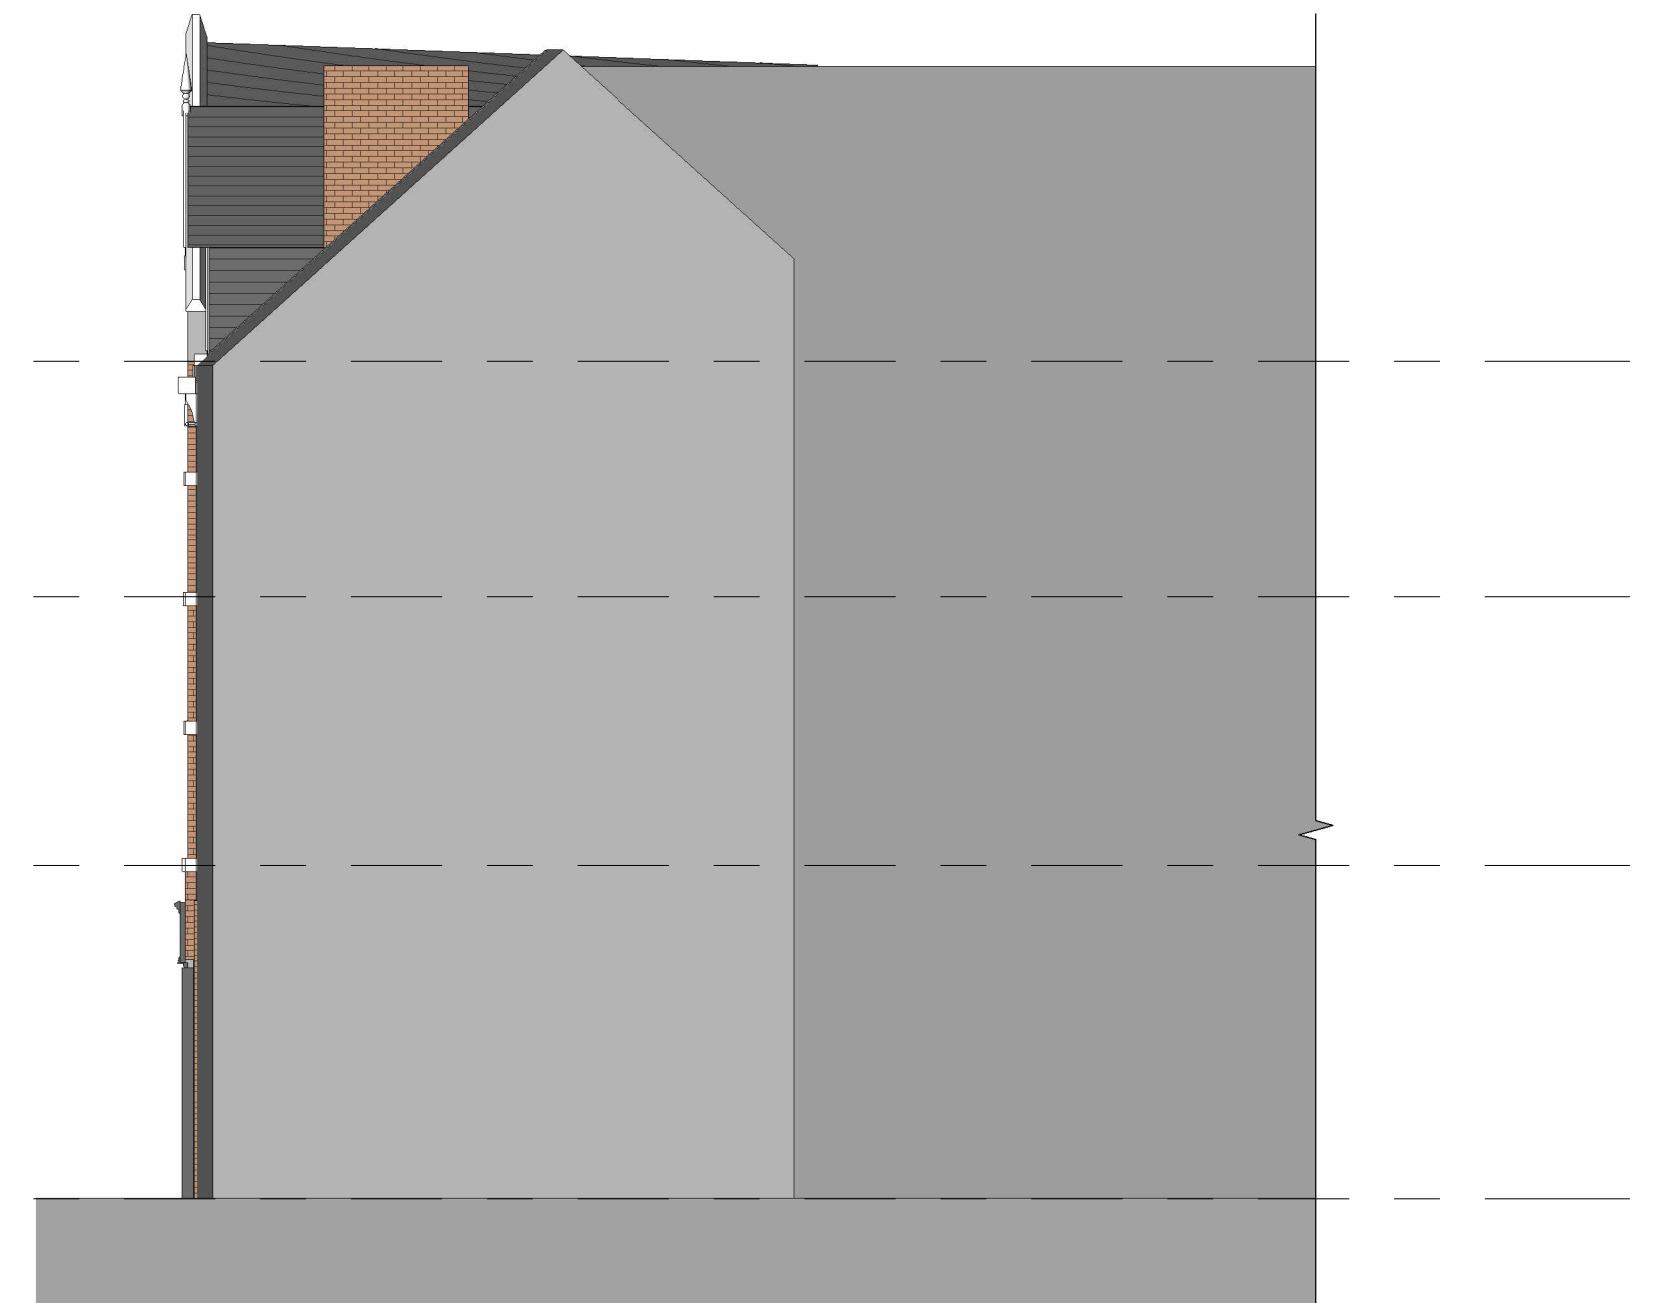

4 Right Side - Proposed
1 : 100

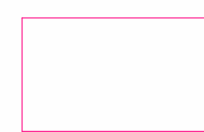

Waste Collection Point

The commercial waste will be collected privately by Biffa. They will have access to the rear of the site and will move the bins out for collection on the scheduled day, returning them immediately afterwards.

3	Planning - Revised	19/01/2026	JB
2	Revised	04/12/2025	JB
1	Revised Design	24/11/2025	CB
No.	Description	Date	Initial

PROJECT		
4-6 Silver Street, Bury		
TITLE		
Proposed Plans and Elevations		
STATUS		
DESIGN		
DRAWN BY	DATE	SCALE (@ A1)
CB	07/11/2025	As indicated
PROJECT NUMBER	DRAWING NUMBER	REV
GSS25178	004	3
GOLD SKETCH		
www.goldsketch.co.uk info@goldsketch.co.uk 0161 792 9595		
NOTES		
©COPYRIGHT - ALL RIGHTS RESERVED. THIS DRAWING MUST NOT BE REPRODUCED WITHOUT PRIOR WRITTEN CONSENT. DRAWING TO BE USED FOR THE STATUS INDICATED ONLY. ALL DIMENSIONS AND SETTING OUT SHALL BE CHECKED AND CONFIRMED ON SITE. ANY DISCREPANCIES TO BE REPORTED TO THE DESIGNER PRIOR TO THE COMMENCEMENT OF ANY WORK. ALL WORK AND MATERIALS TO BE IN ACCORDANCE WITH CURRENT BUILDING LEGISLATION, RELEVANT CODES OF PRACTICE AND BRITISH STANDARDS. ALL DIMENSIONS ON THIS DRAWING ARE IN MILLIMETRES UNLESS OTHERWISE STATED.		

