




Street Scene B - As Proposed

				 HOWARD & SEDDON A.R.I.B.A. CHARTERED ARCHITECTS 64 WASHWAY ROAD SALE, CHESHIRE, M33 7RE TEL NO. 0161 - 973 8296 FAX NO. 0161 - 962 3485 E-MAIL : ADMIN@HOWARDANDEDON.CO.UK	Project PROPOSED RESIDENTIAL DEVELOPMENT LAND TO REAR OF EARL STREET PRESTWICH M25 1GQ	Title Street Scene B - As Proposed	Drawn EGJ/II	DRG no. 14,347 10	
B	FIRST ISSUE	EJG/II	16/06/21		Date 16/06/21				
A	FIRST ISSUE	VK	25/05/21		Client Mr. MEDHDI YAZDANPANA		Scale 1:240(A3)	Amendment B	
Rev	DESCRIPTION	By	Date						




Street Scene C - As Proposed

				 HOWARD & SEDDON A.R.I.B.A. CHARTERED ARCHITECTS 64 WASHWAY ROAD SALE, CHESHIRE, M33 7RE TEL NO. 0161 - 973 8296 FAX NO. 0161 - 962 3485 E-MAIL : ADMIN@HOWARDANDEDDON.CO.UK	Project PROPOSED RESIDENTIAL DEVELOPMENT LAND TO REAR OF EARL STREET PRESTWICH M25 1GQ	Title Street Scene C - As Proposed	Drawn EGJ/II	DRG no. 14,347
B	FIRST ISSUE	EJG/II	16/06/21		Date 16/06/21		11	
A	FIRST ISSUE	VK	25/05/21					
Rev	DESCRIPTION	By	Date		Client Mr. MEDHDI YAZDANPANA		Amendment B	

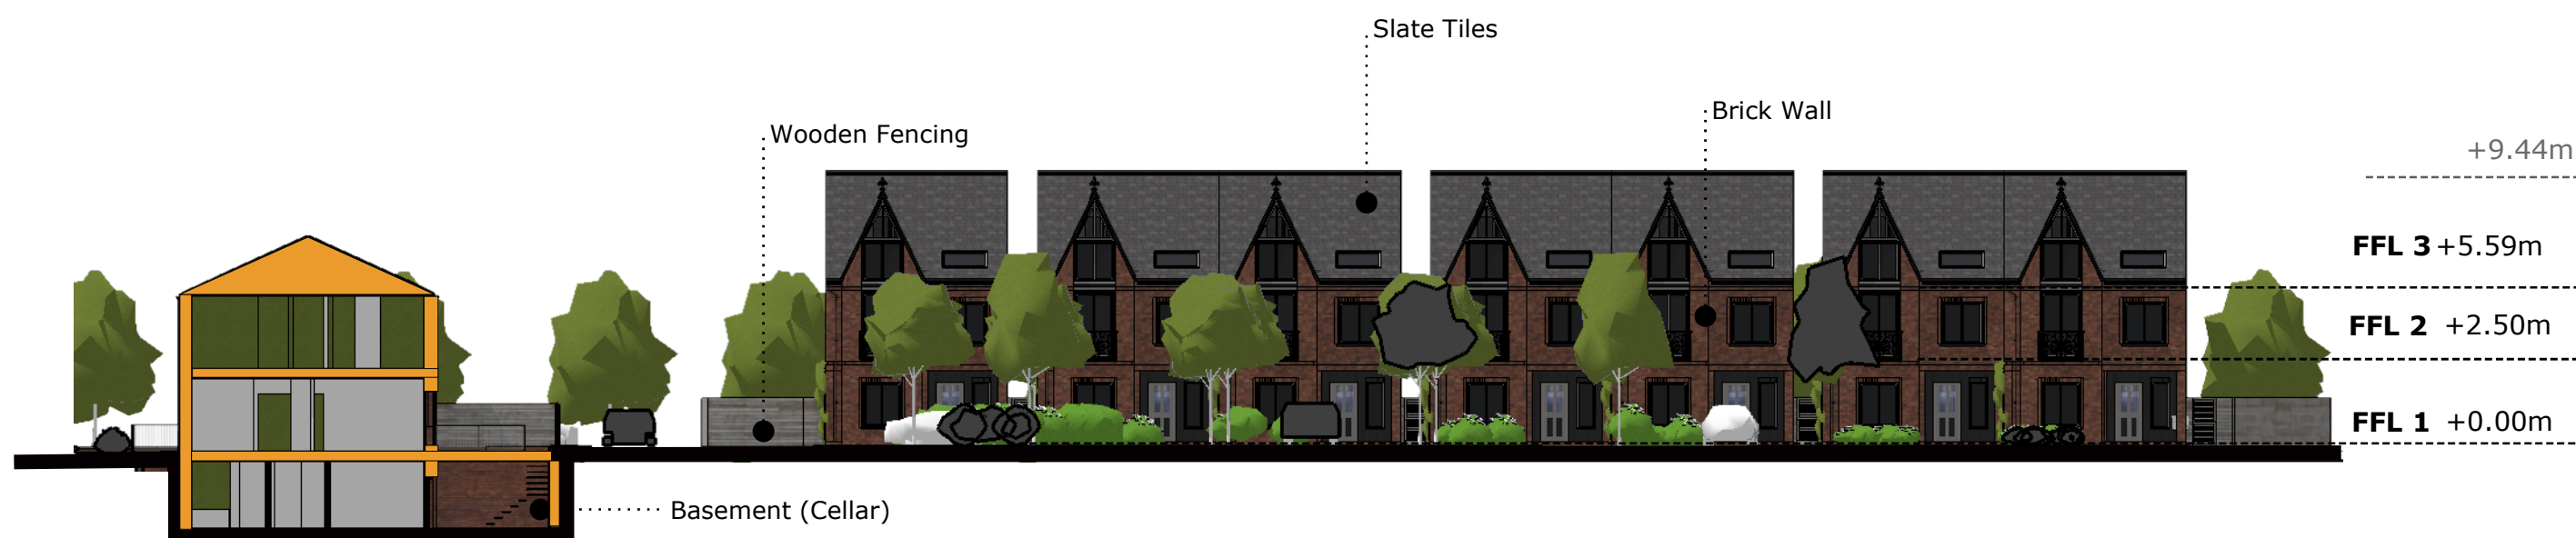

Street Scene D - As Proposed

				 HOWARD & SEDDON A.R.I.B.A. CHARTERED ARCHITECTS 64 WASHWAY ROAD SALE, CHESHIRE, M33 7RE TEL NO. 0161 - 973 8296 FAX NO. 0161 - 962 3485 E-MAIL : ADMIN@HOWARDANDEDSON.CO.UK	Project PROPOSED RESIDENTIAL DEVELOPMENT LAND TO REAR OF EARL STREET PRESTWICH M25 1GQ	Title Street Scene D - As Proposed	Drawn EGJ/II	DRG no. 14,347
					Date 16/06/21		12	
B	FIRST ISSUE	EJG/II	16/06/21		Client Mr. MEDHDI YAZDANPANA		Scale 1:240(A3)	Amendment B
A	FIRST ISSUE	VK	25/05/21					
Rev	DESCRIPTION	By	Date					

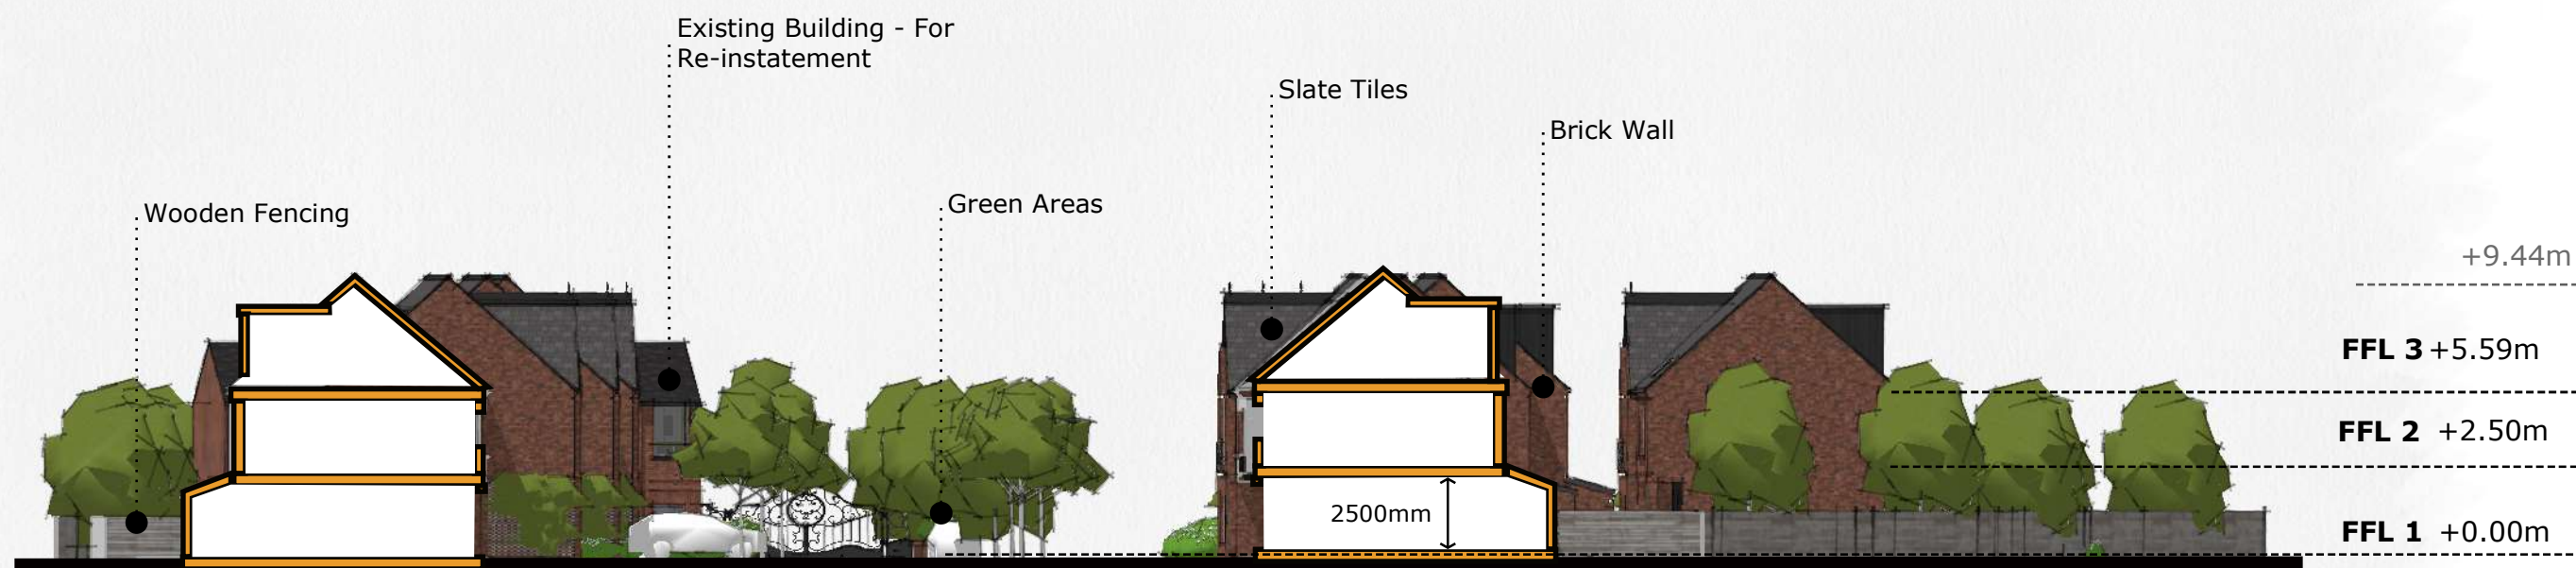

Street Scene E - As Proposed

				 HOWARD & SEDDON A.R.I.B.A. CHARTERED ARCHITECTS 64 WASHWAY ROAD SALE, CHESHIRE, M33 7RE TEL No. 0161 - 973 8296 FAX No. 0161 - 962 3485 E-MAIL : ADMIN@HOWARDANDEDDON.CO.UK	Project PROPOSED RESIDENTIAL DEVELOPMENT LAND TO REAR OF EARL STREET PRESTWICH M25 1GQ	Title Street Scene E - As Proposed	Drawn EJG/II	DRG no. 14,347
					Date 16/06/21		13	
B	FIRST ISSUE	EJG/II	16/06/21					
A	FIRST ISSUE	VK	25/05/21					
Rev	DESCRIPTION	By	Date		Client Mr. MEDHDI YAZDANPANA		Scale 1:240(A3)	Amendment B



Street Scene A - As Proposed

				 HOWARD & SEDDON A.R.I.B.A. CHARTERED ARCHITECTS 64 WASHWAY ROAD SALE, CHESHIRE, M33 7RE TEL NO. 0161 - 973 8296 FAX NO. 0161 - 962 3485 E-MAIL : ADMIN@HOWARDANDEDSON.CO.UK	Project PROPOSED RESIDENTIAL DEVELOPMENT LAND TO REAR OF EARL STREET PRESTWICH M25 1GQ	Title Street Scene A - As Proposed	Drawn EGJ/II	DRG no. 14,347
C	THIRD ISSUE	EJG/II	21/06/21		Date 21/06/21		09	
B	FIRST ISSUE	EJG/II	16/06/21					
A	FIRST ISSUE	VK	25/05/21					
Rev	DESCRIPTION	By	Date		Client Mr. MEDHDI YAZDANPANA		Amendment C	