
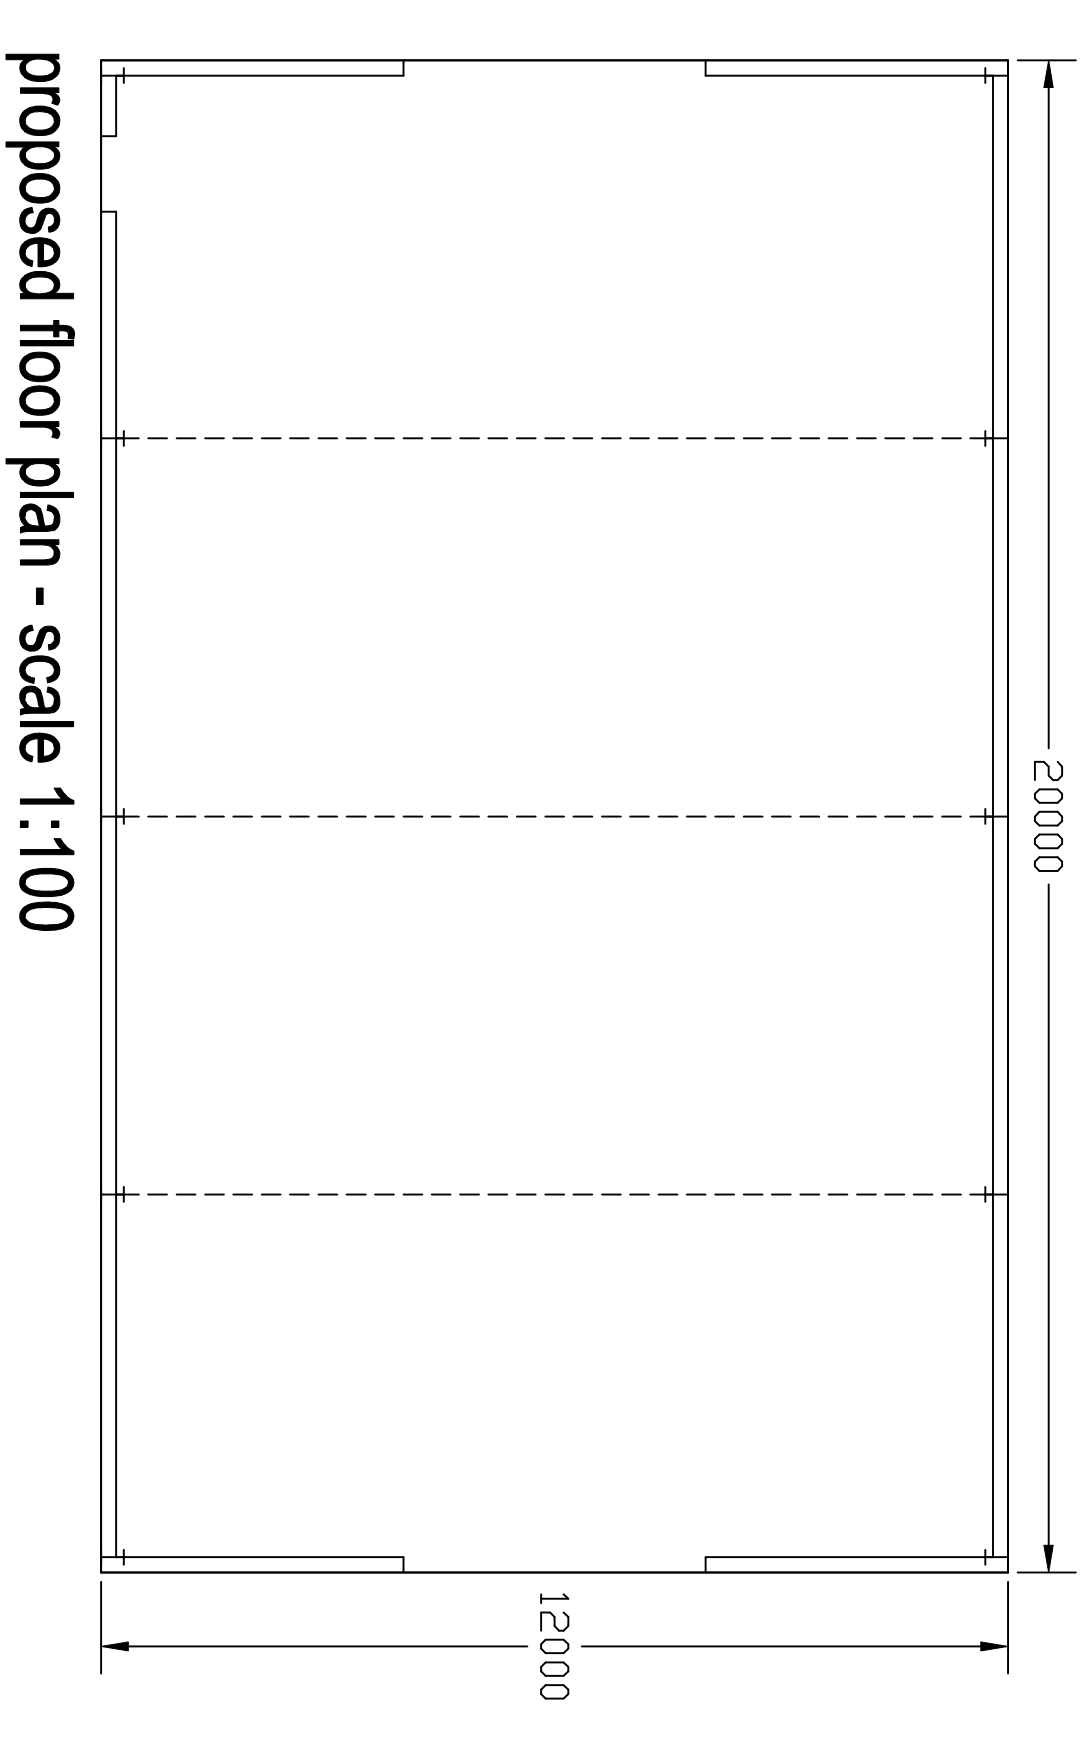
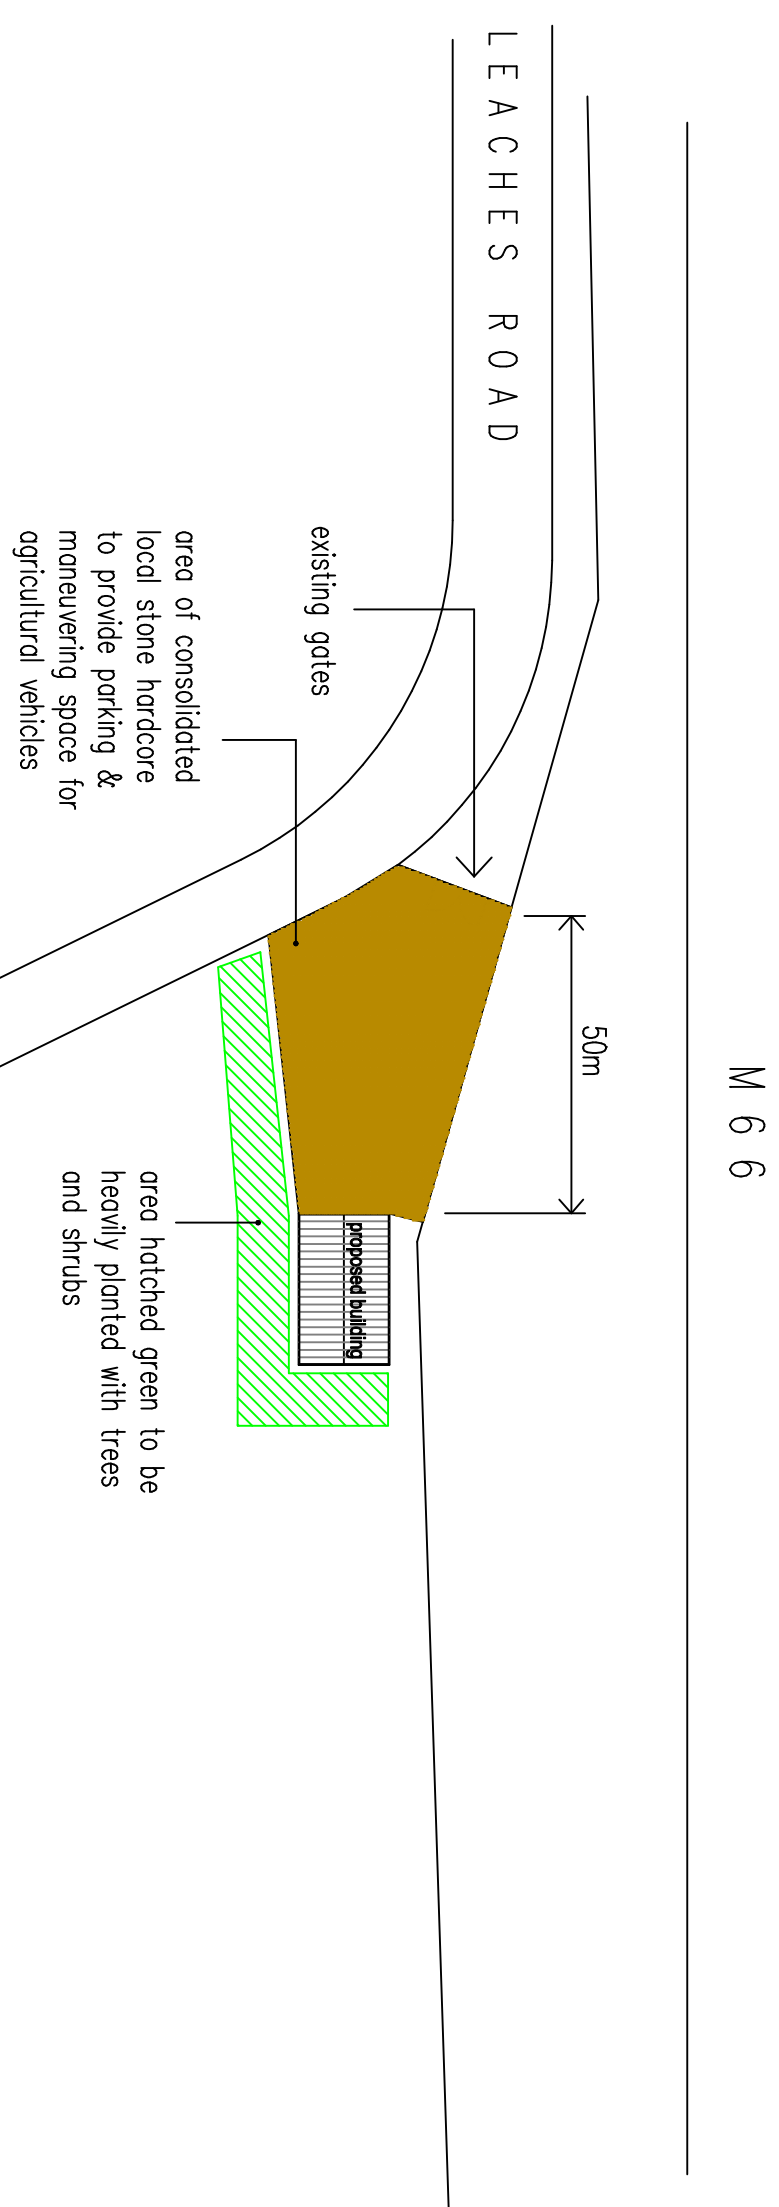
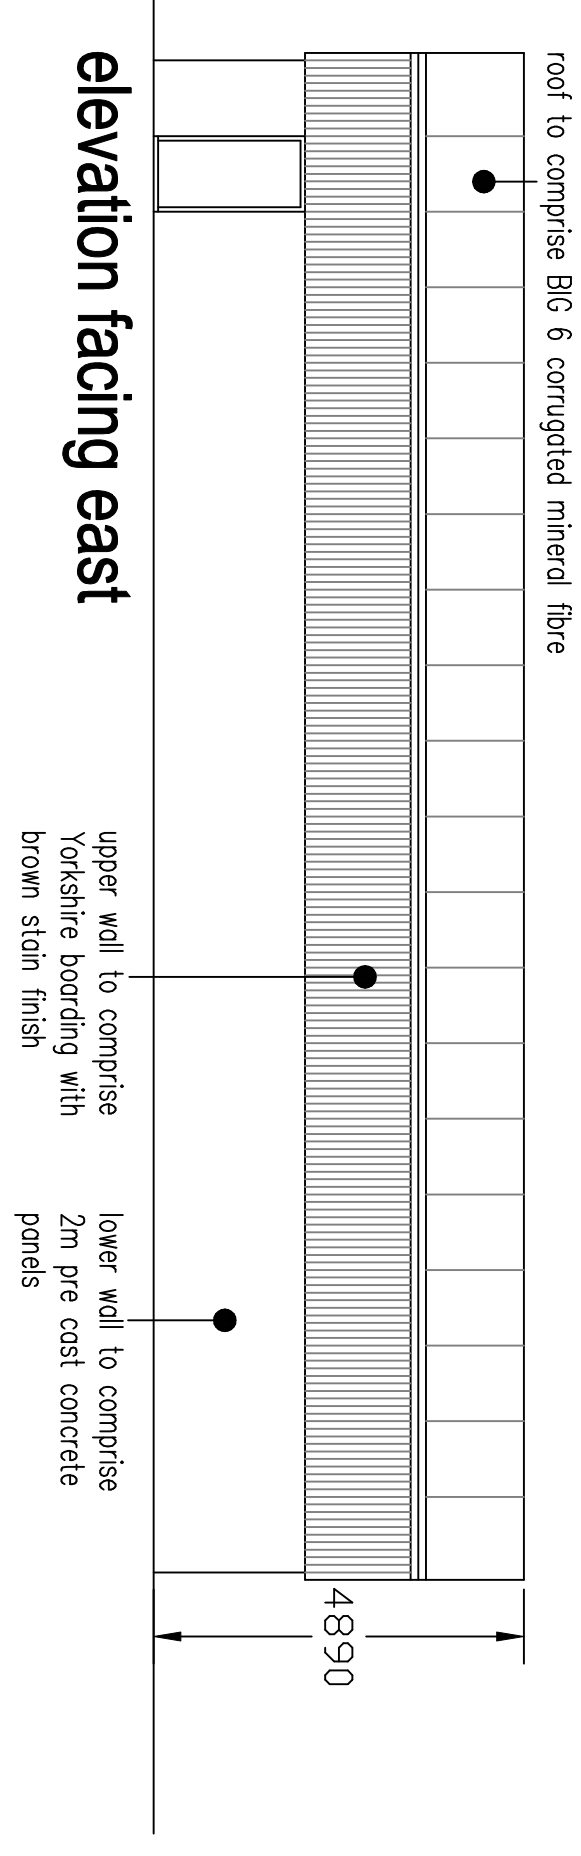
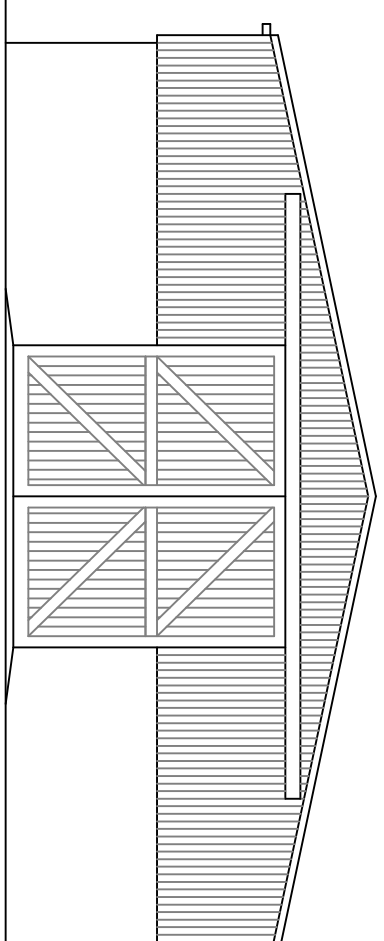
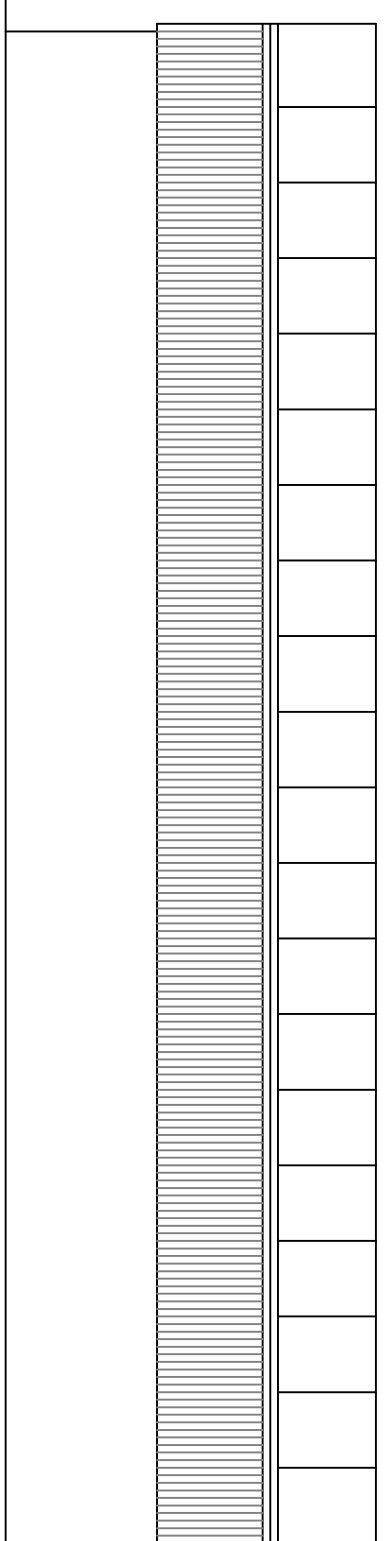


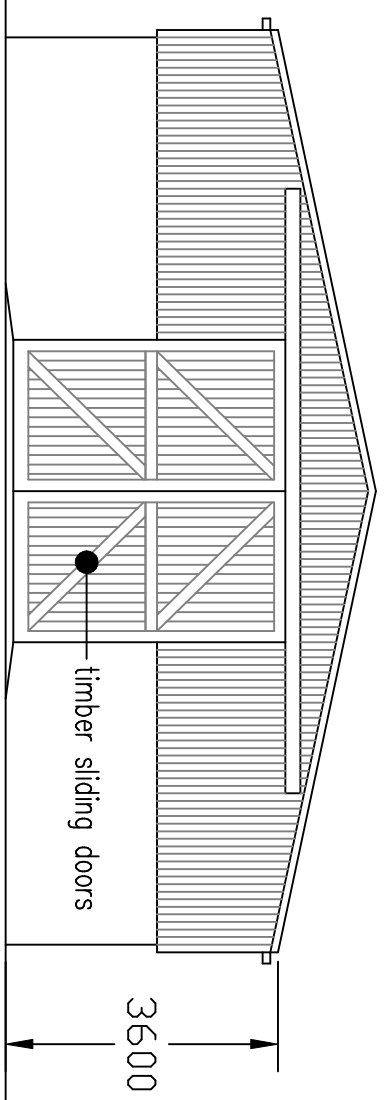

proposed agricultural storage unit
on agricultural land at
Whalley Road
Shuttleworth

scale 1:100 @ A1

0m
10m
linear scale 1:100 @ A1

drawing number JB-31-05-23-A