



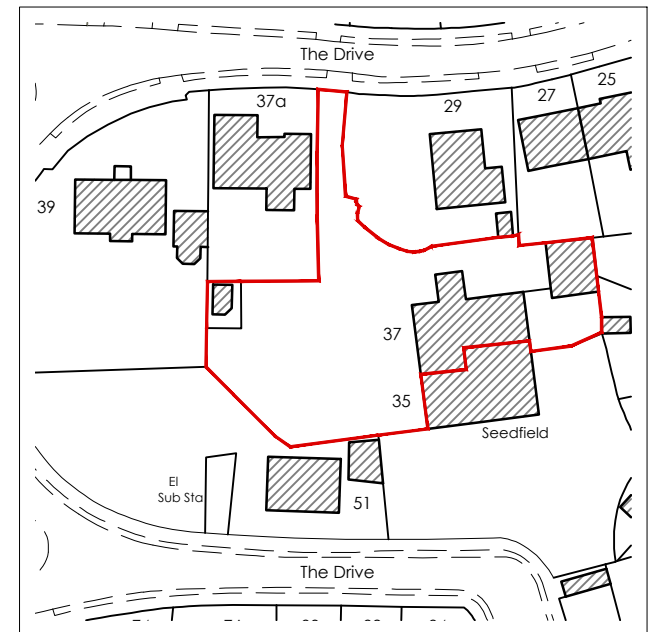

Site Location Plan

Scale: 1:1250

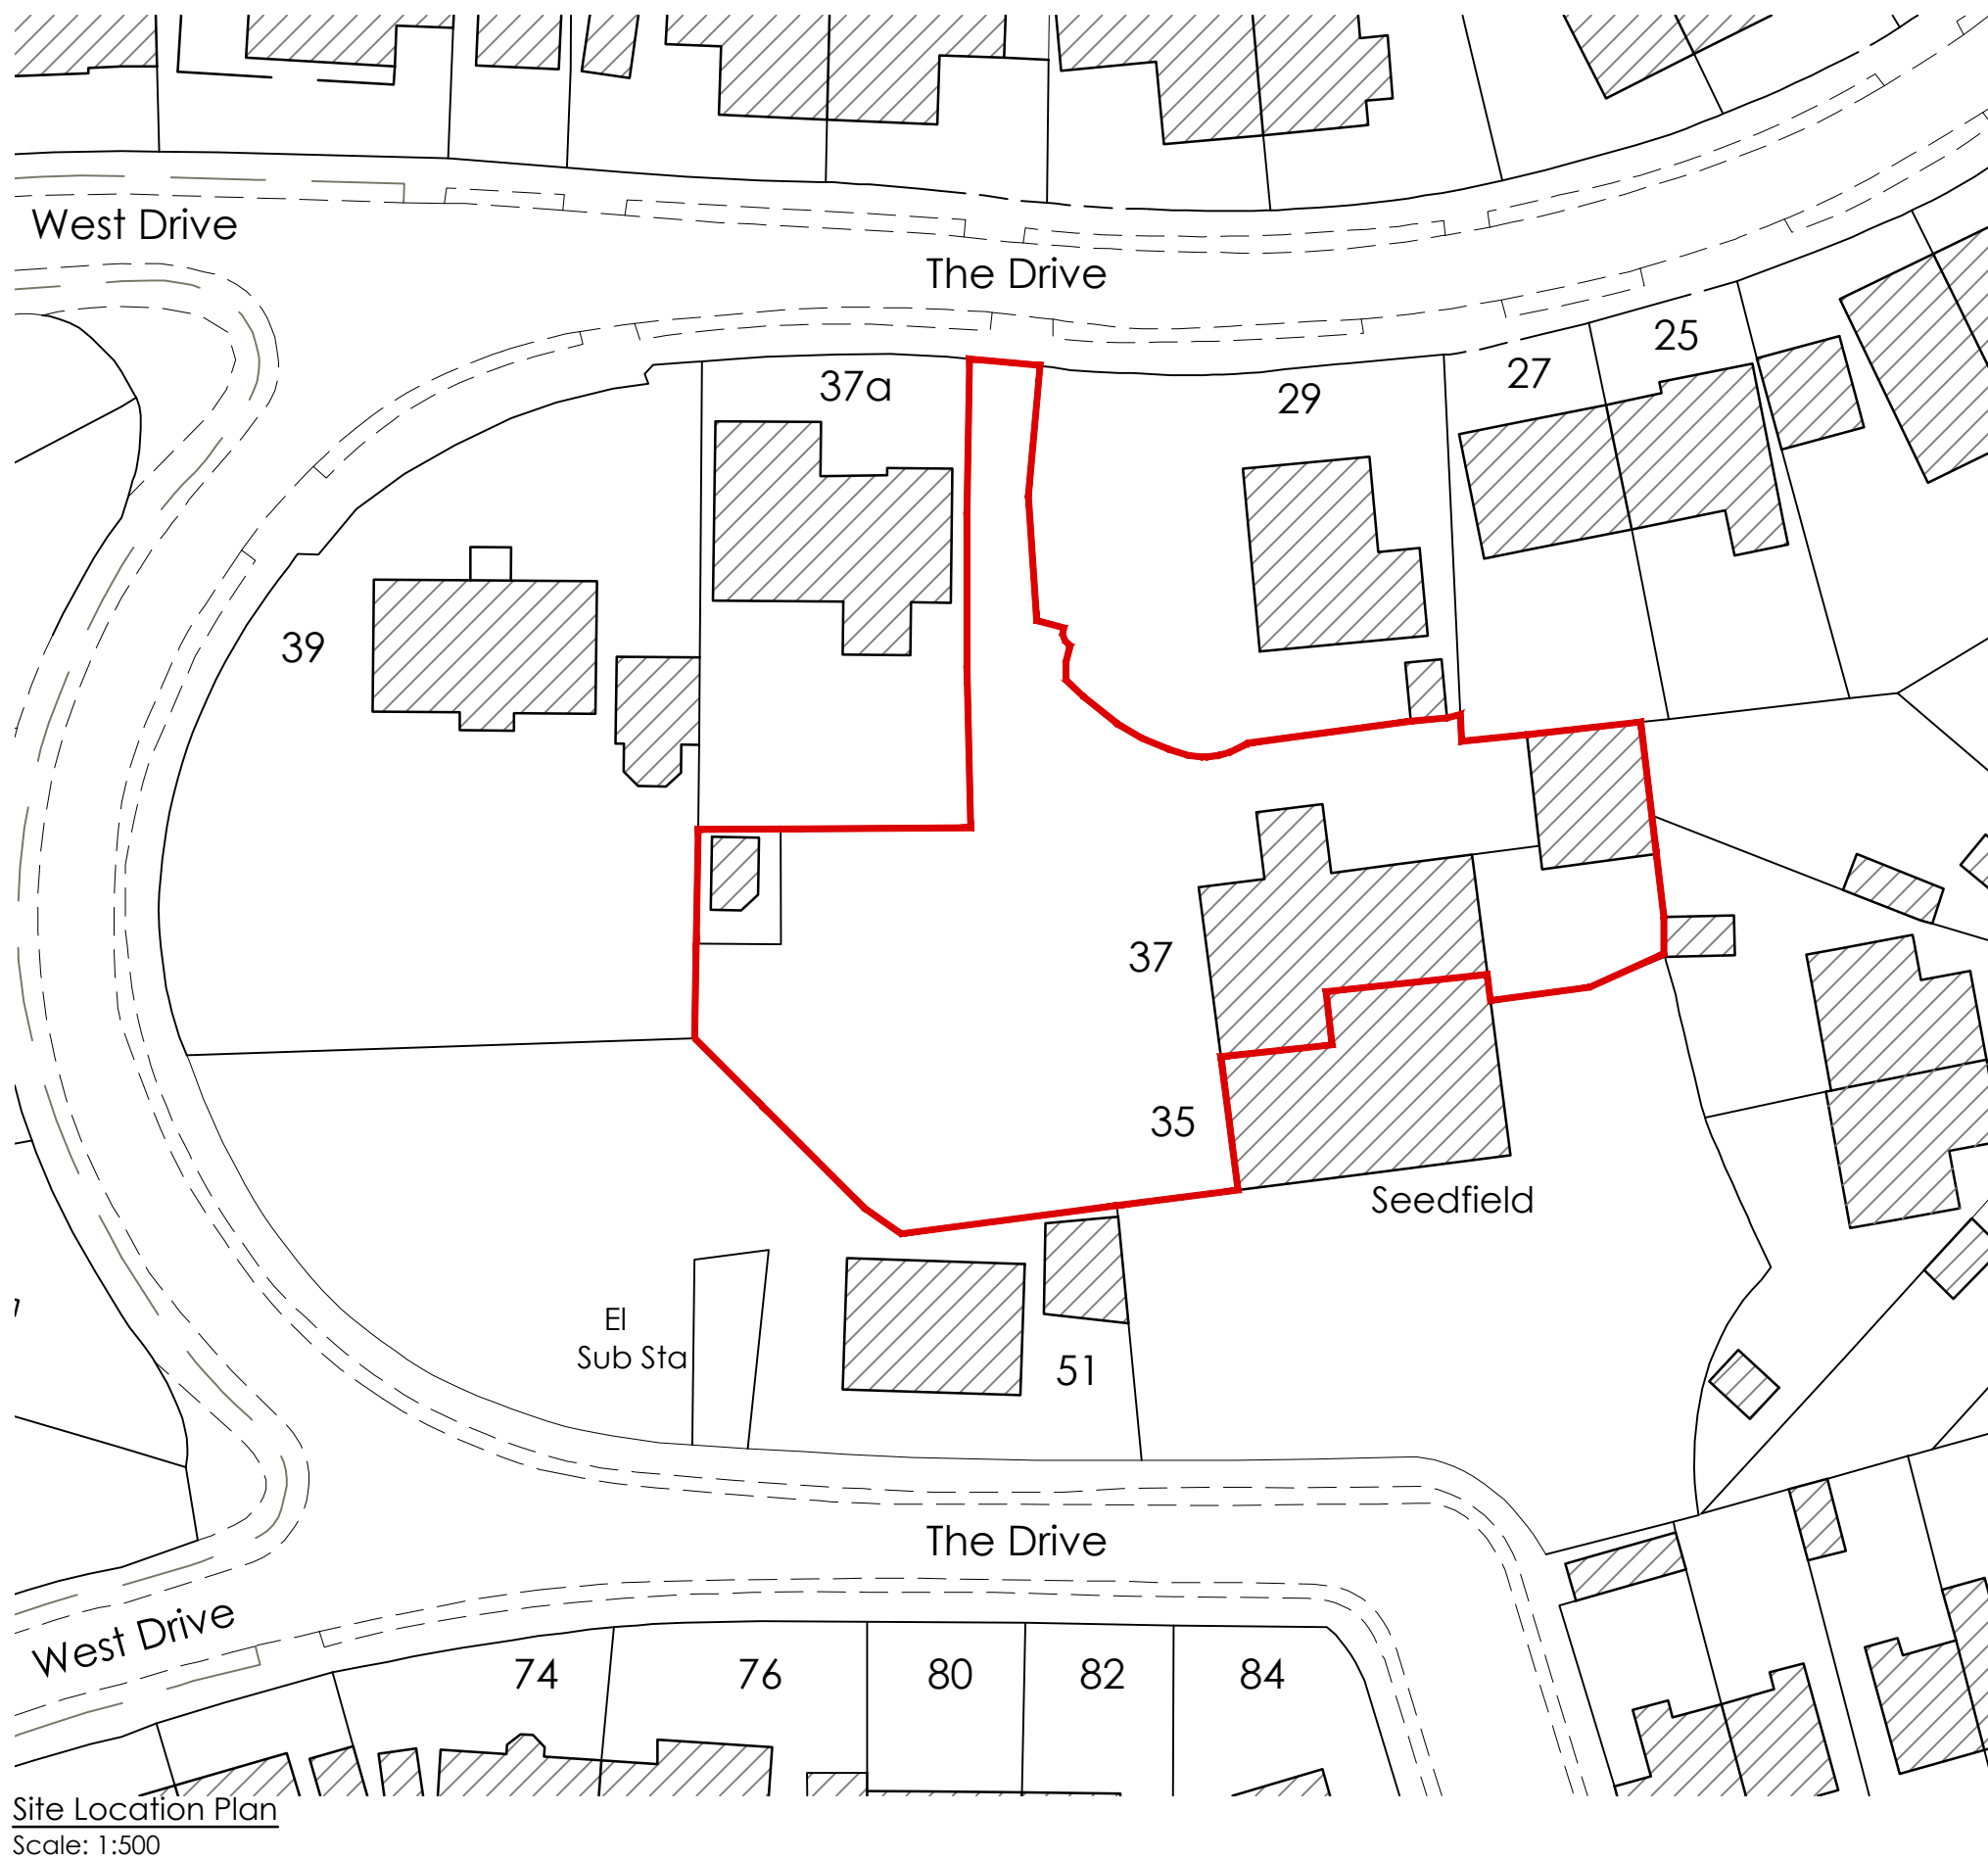

Key

■ Site Boundary

REV	Notes	Date	By

CRISP

architecture

Email: studio@crisparchitecture.co.uk

Chartered Institute of
Architectural Technologists
Chartered Practice

Project:		37 The Drive, Moorside Birtle, Bury, BL9 5DG	
----------	--	---	--

Drawing Title: Site Location Plan			
-----------------------------------	--	--	--

Project No: 2104		File Identifier:2104_72_01	
Drawing No: 72_01		Revision:	
Drawn By: SMH		Checked By:SMH	
Scale:1:500 / 1:1250 @ A3		Date: 26/09/2022	
Purpose of Issue: F E A S I B I L I T Y			
Drawing Status: P L A N N I N G			