




Front Elevation



Proposed Rear Elevation

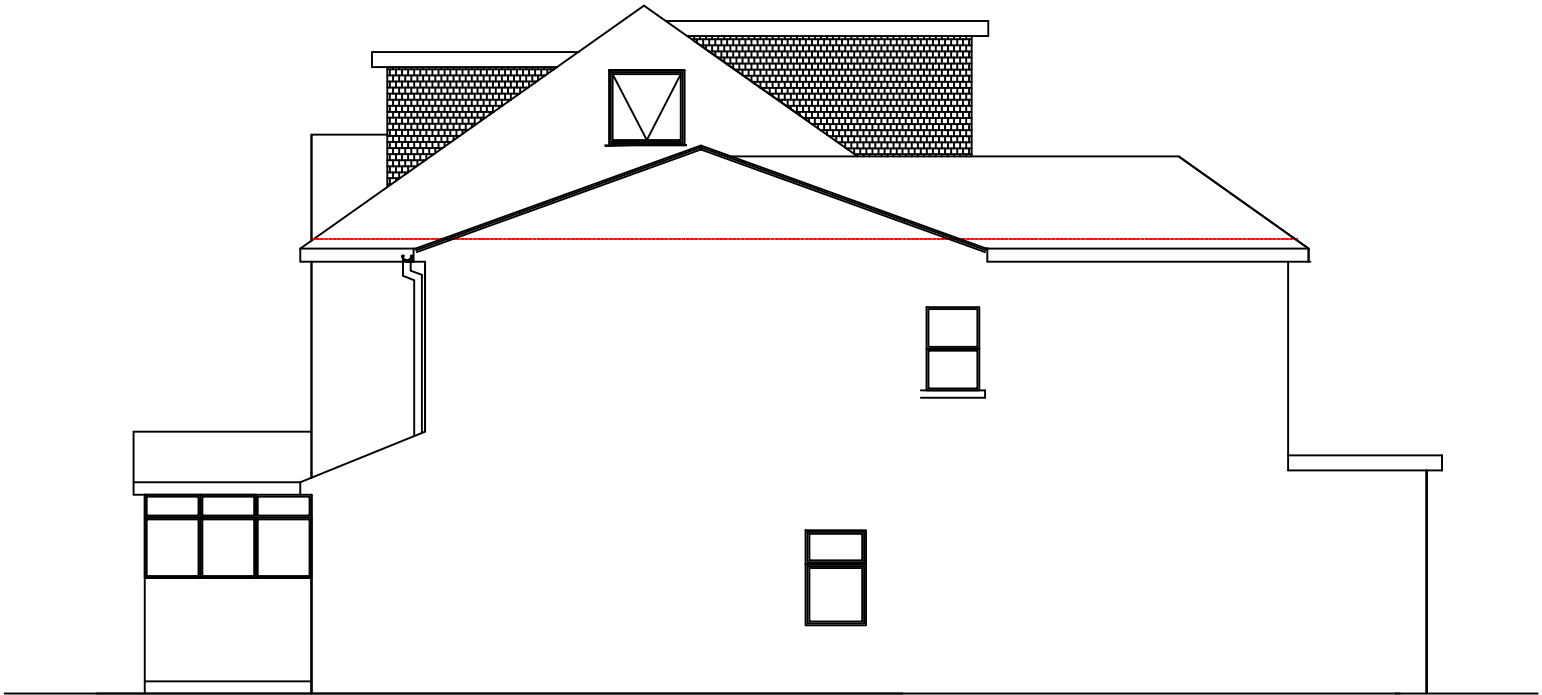

Proposed Side Elevation From No 6

The builder must check the site and the approved drawings before commencing the works and must take any working measurements as necessary. Any discrepancy in the drawing must be reported to the client .

		REVISION		initial	
no.	date	description			
A	21.06.23	Planning			