

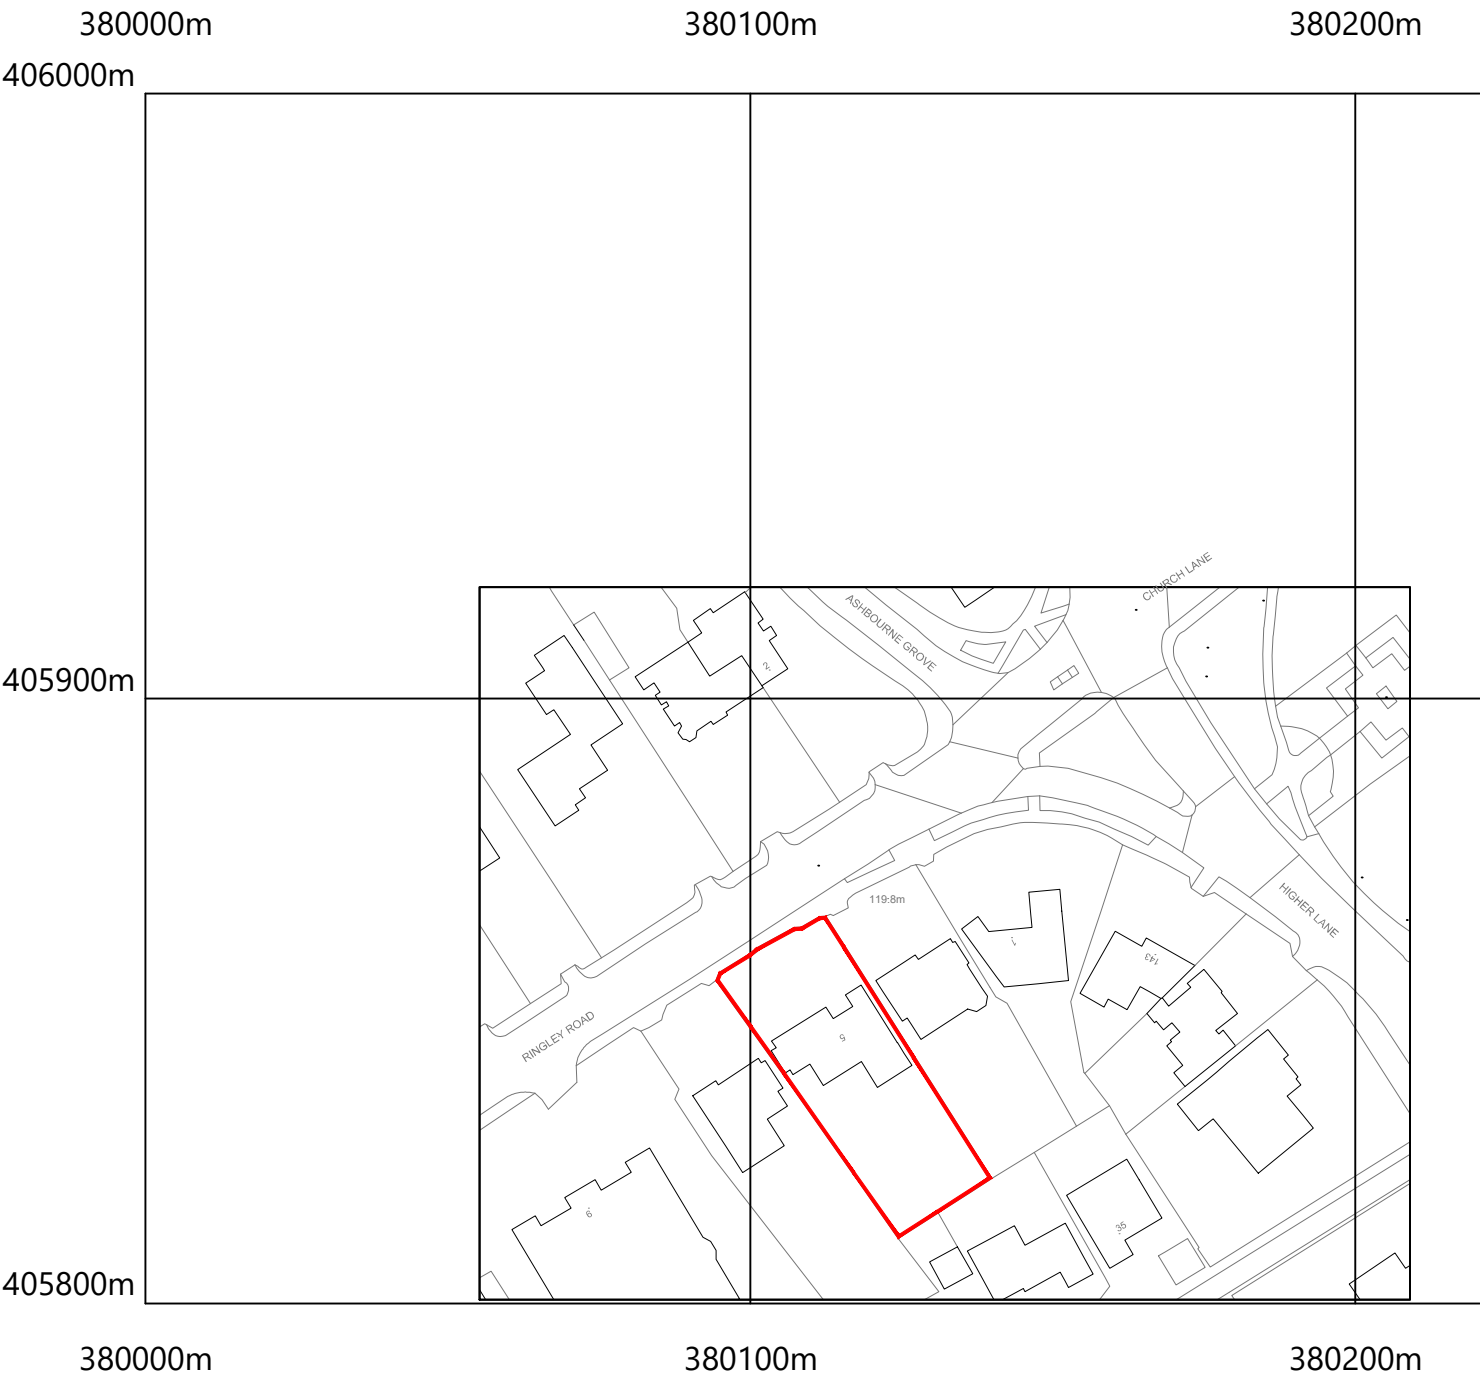


SITE LOCATION PLAN 1-1250

5 Ringley Road, Whitefield, Manchester, M45 7LD

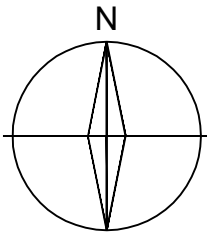

©Crown Copyright and database rights 2021 OS Licence no. 100019980

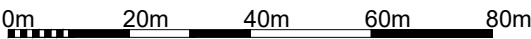

CLIENT Marc Borson		TITLE Site Location Plan				435-437 WALMERSLEY ROAD BURY LANCASHIRE BL9 5EU T : 0161 797 2077 F : 0161 797 2088 E : info@equilibriumarchitects.co.uk 
PROJECT 5 Ringley Road, Whitefield, Manchester, M45 7LD Proposed New Vehicular Access		SCALE 1:1250	DATE 06.2021	DRAWN PB	CHECKED	
		DRAWING NO. R-0657-SLP	CAD REFERENCE NO.		REVISION	