




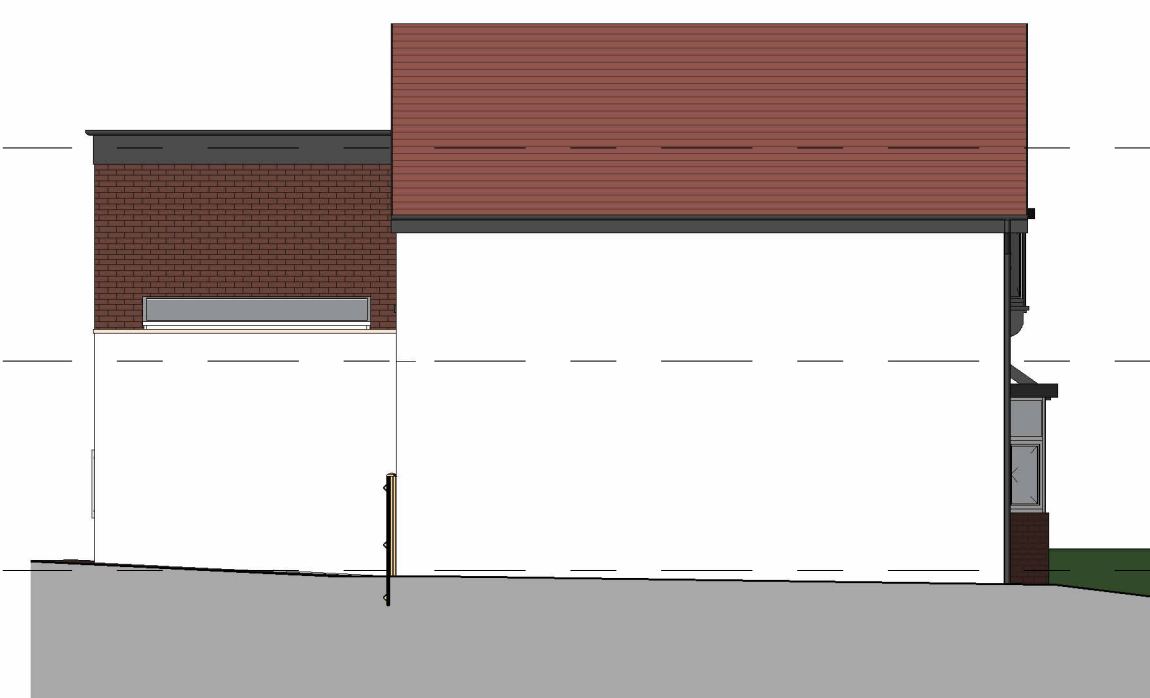


4 Left Side - Proposed
1 : 100

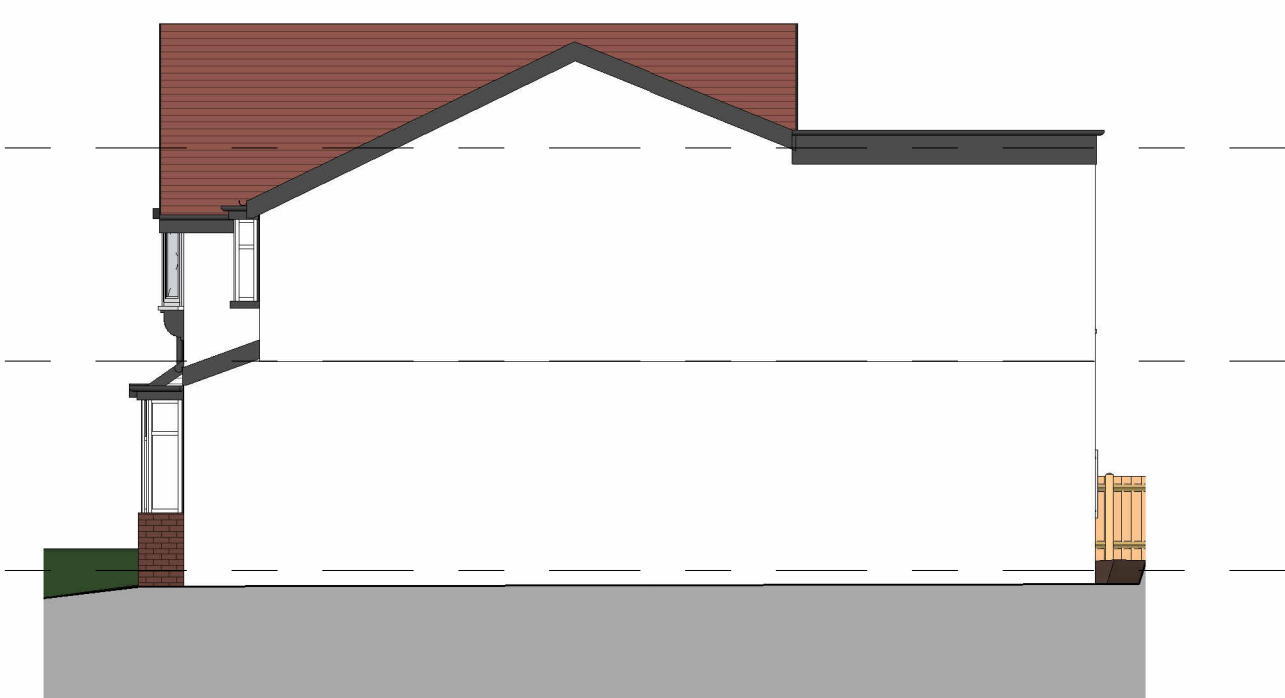



6 Right Side - Proposed
1 : 100

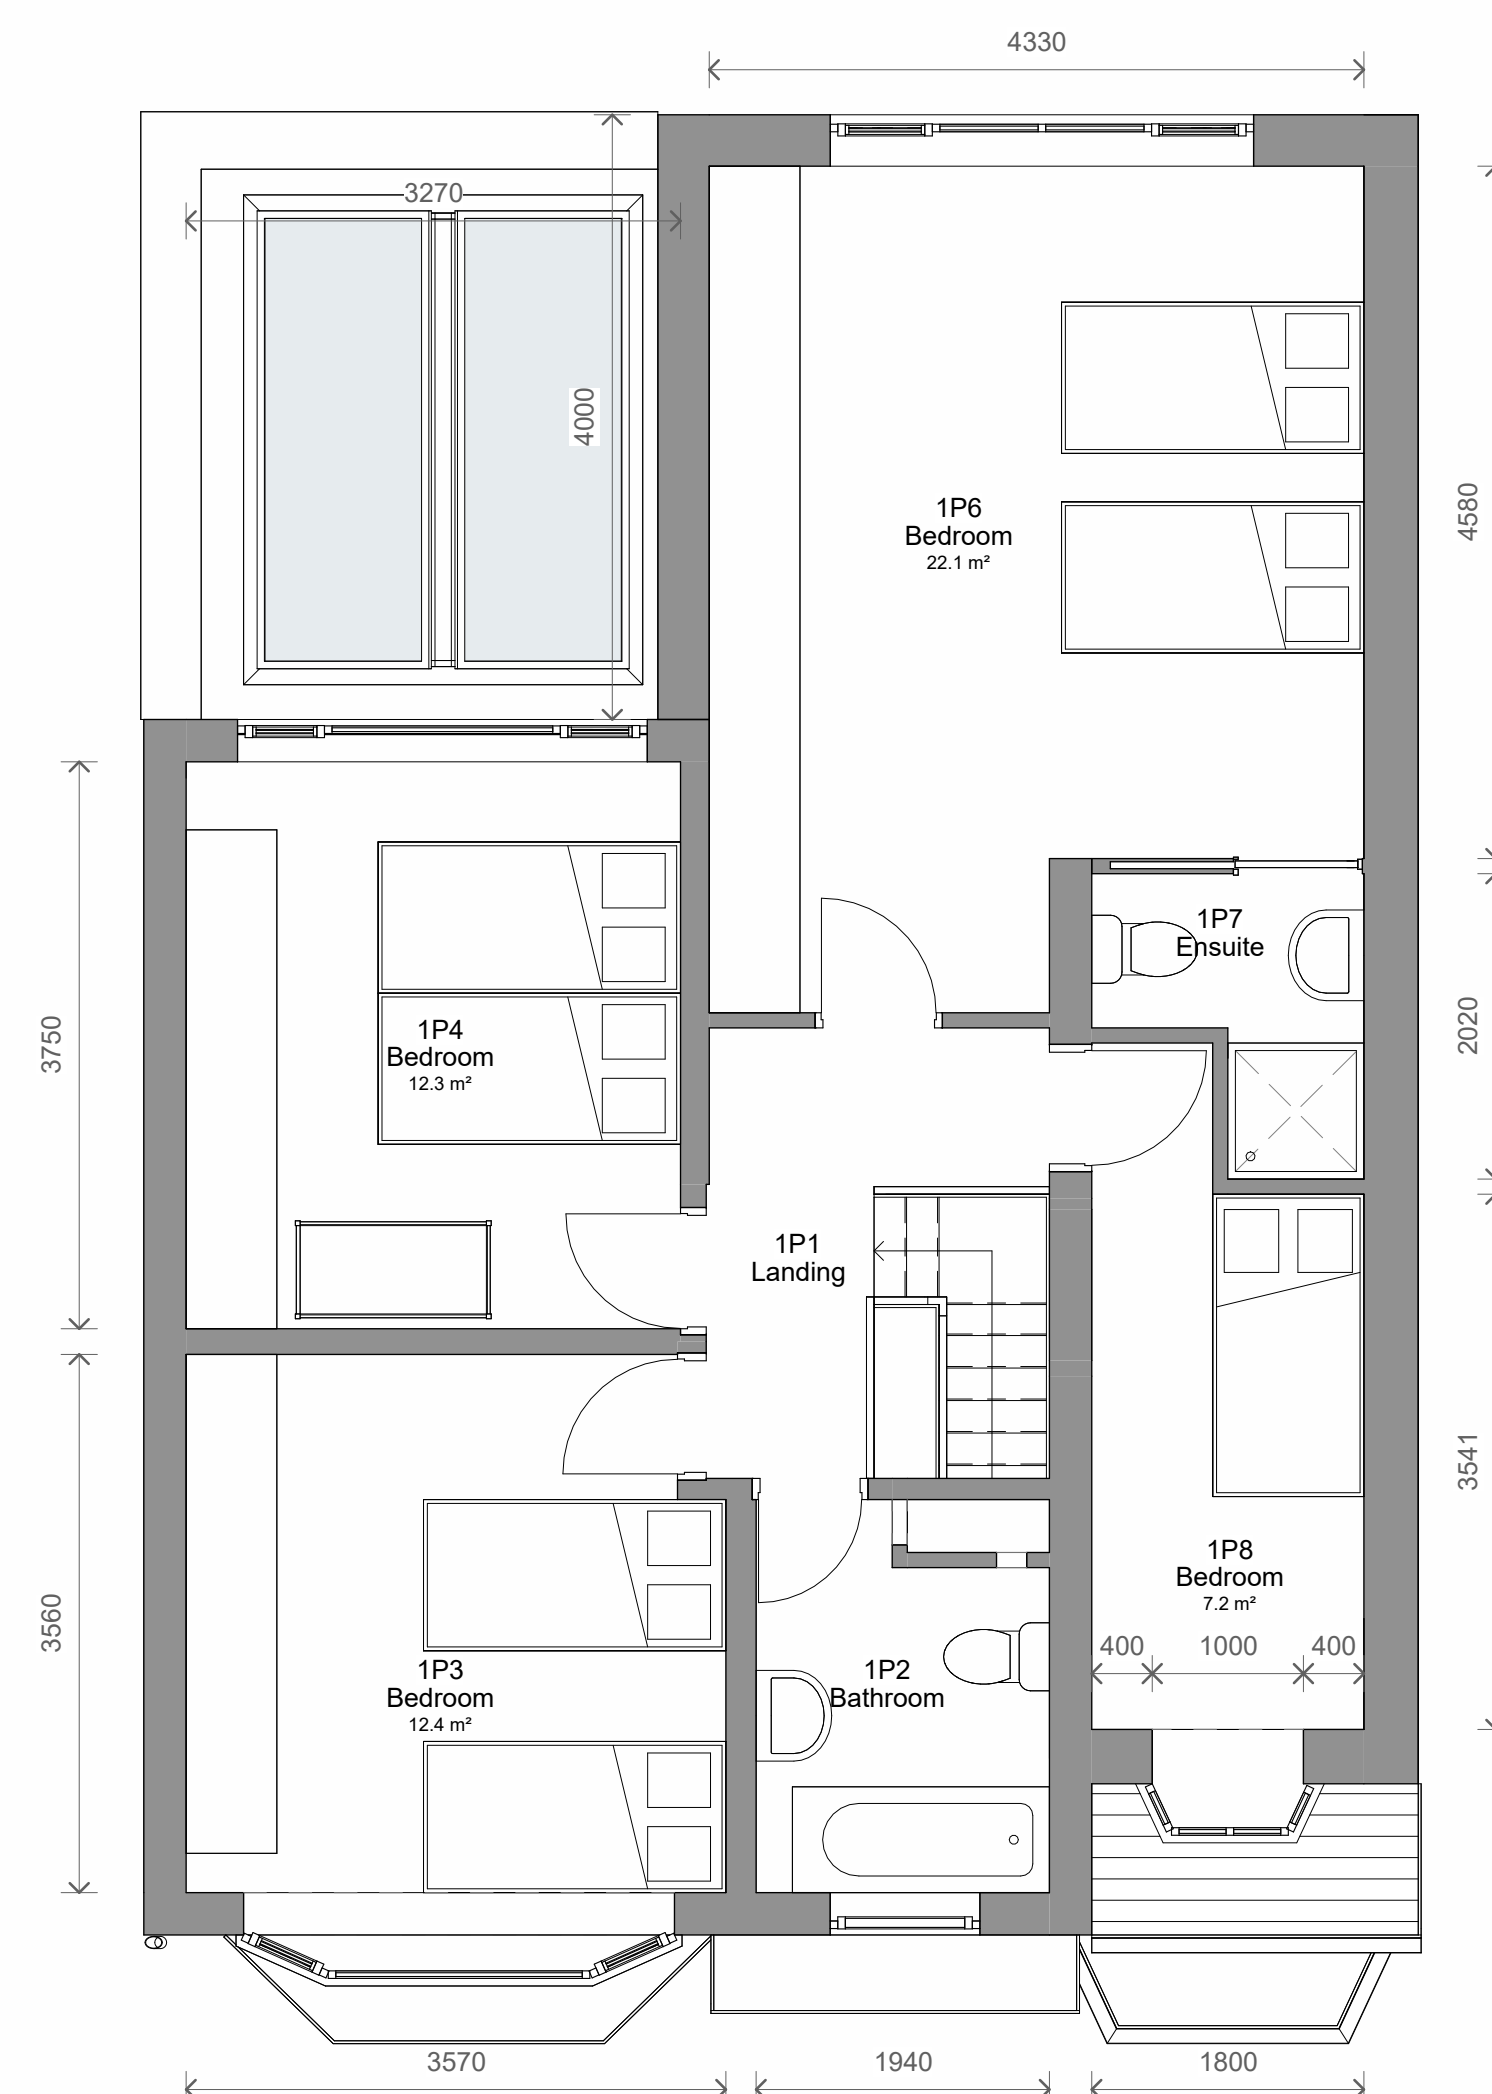

② Level 1 - Proposed
1 : 50

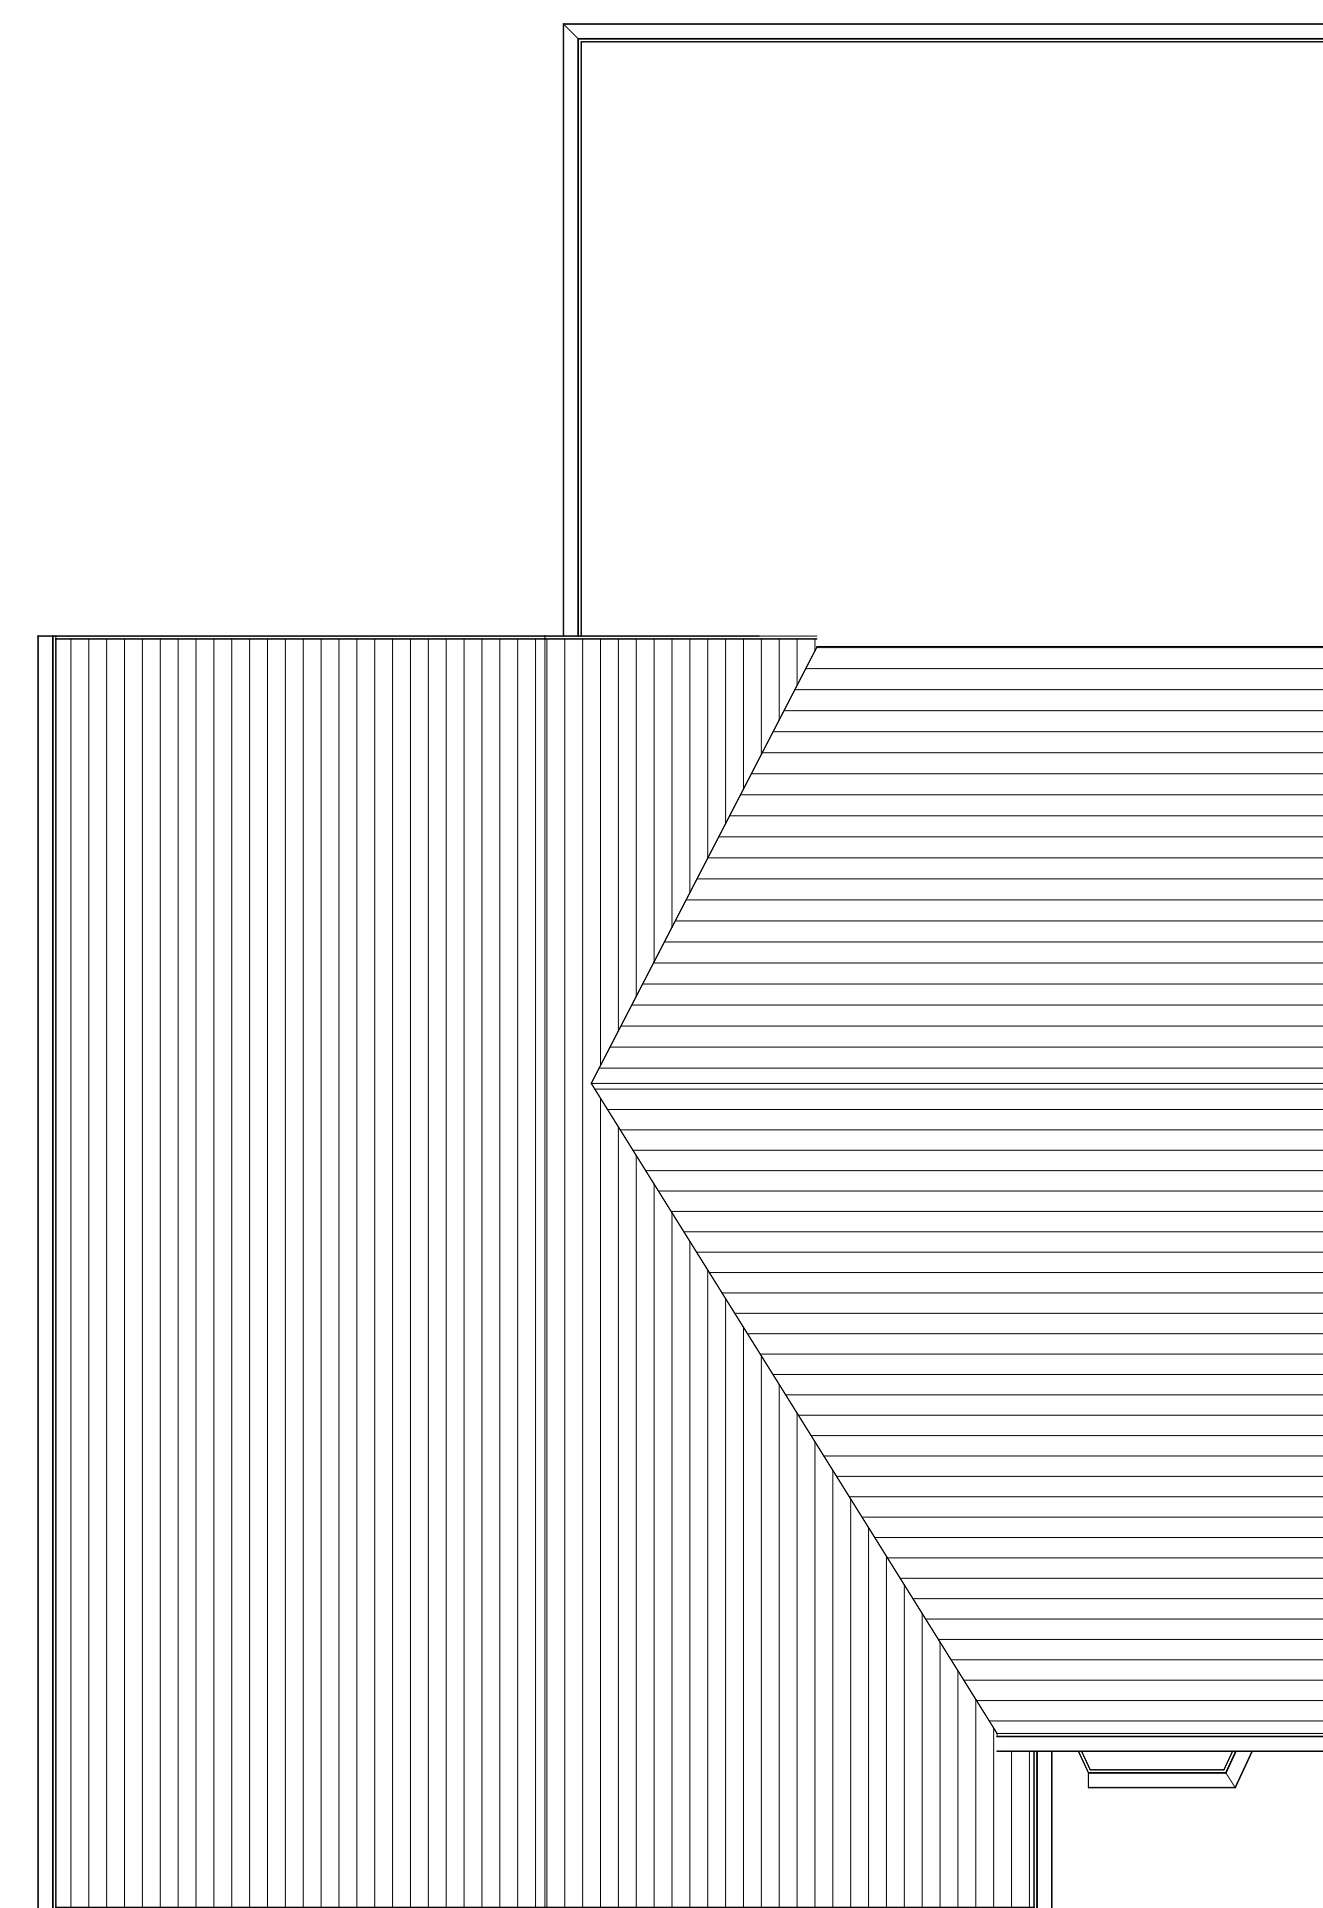

7 Level Roof - Proposed
1 : 50

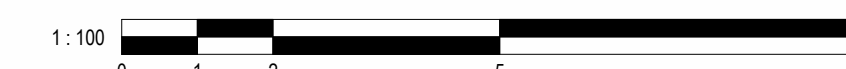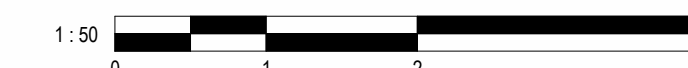

3	Revised Design	20/01/2025	JB
2	Revised Design	13/01/2025	JB
1	Revised Design	02/01/2025	JB
No.	Description	Date	Initial

PROJECT			
17 Hereford Drive			
TITLE			
Proposed Plans and Elevations			
STATUS			
DESIGN			
DRAWN BY	DATE	SCALE (@ A1)	
JB	05/12/2024	As indicated	
PROJECT NUMBER		DRAWING NUMBER	REV
GSS24151		003	3

GOLD SKETCH

NOTES
© COPYRIGHT - ALL RIGHTS RESERVED.
THIS DRAWING MUST NOT BE REPRODUCED WITHOUT PRIOR WRITTEN CONSENT.
DRAWING TO BE USED FOR THE STATUS INDICATED ONLY.
ALL DIMENSIONS AND SETTING OUT SHALL BE CHECKED AND CONFIRMED ON SITE. ANY DISCREPANCIES TO BE REPORTED TO THE DESIGNER PRIOR TO THE COMMENCEMENT OF ANY WORK. ALL WORK AND MATERIALS TO BE IN ACCORDANCE WITH CURRENT STATUTE LEGISLATION, RELEVANT CODES OF PRACTICE AND BRITISH STANDARDS. ALL DIMENSIONS ON THIS DRAWING ARE IN MILLIMETRES (UNLESS OTHERWISE STATED).