

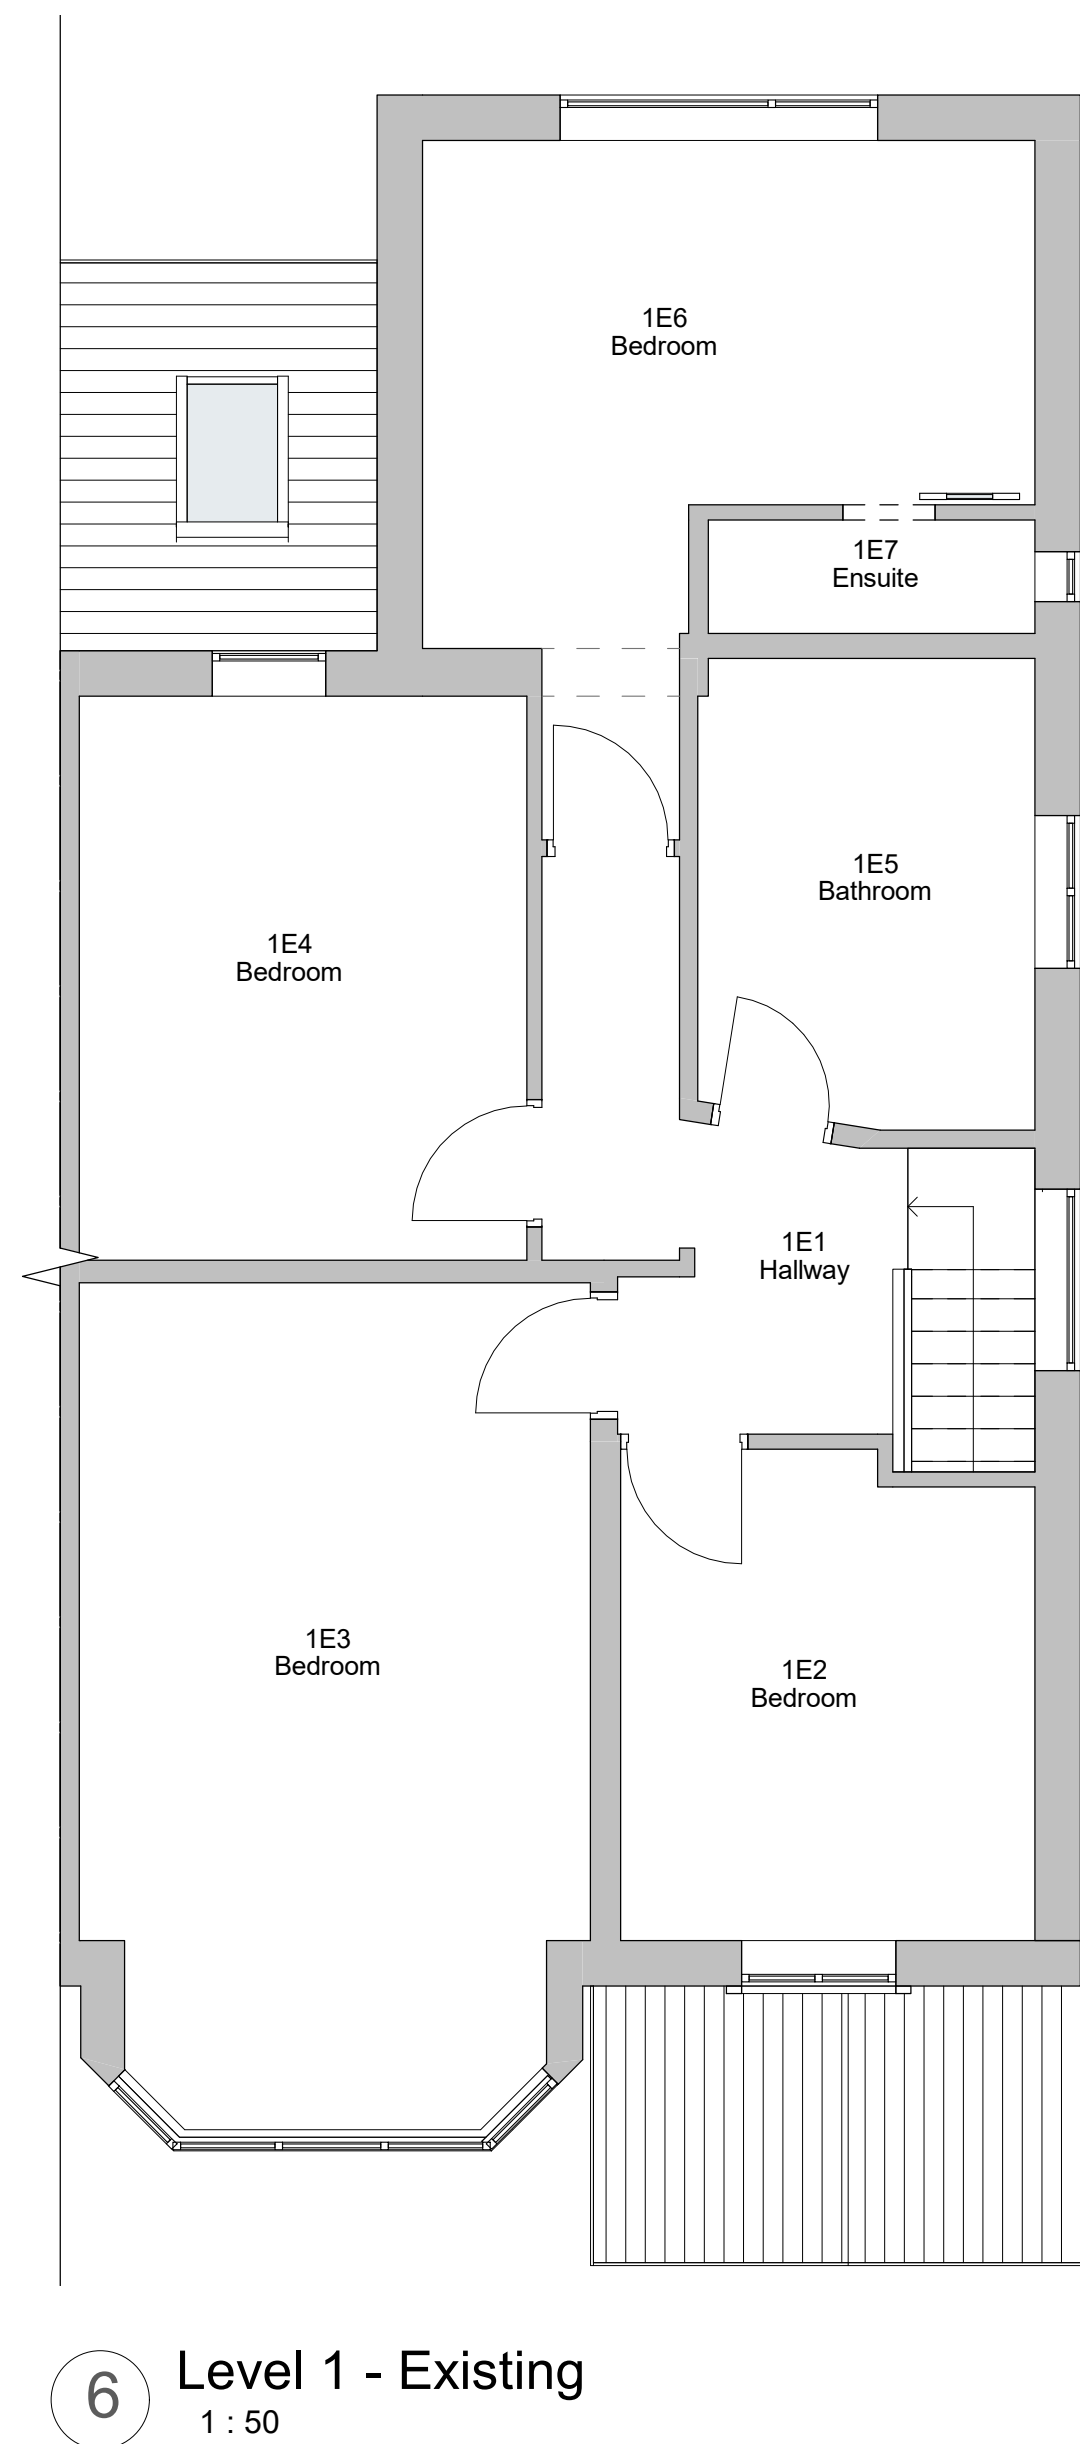


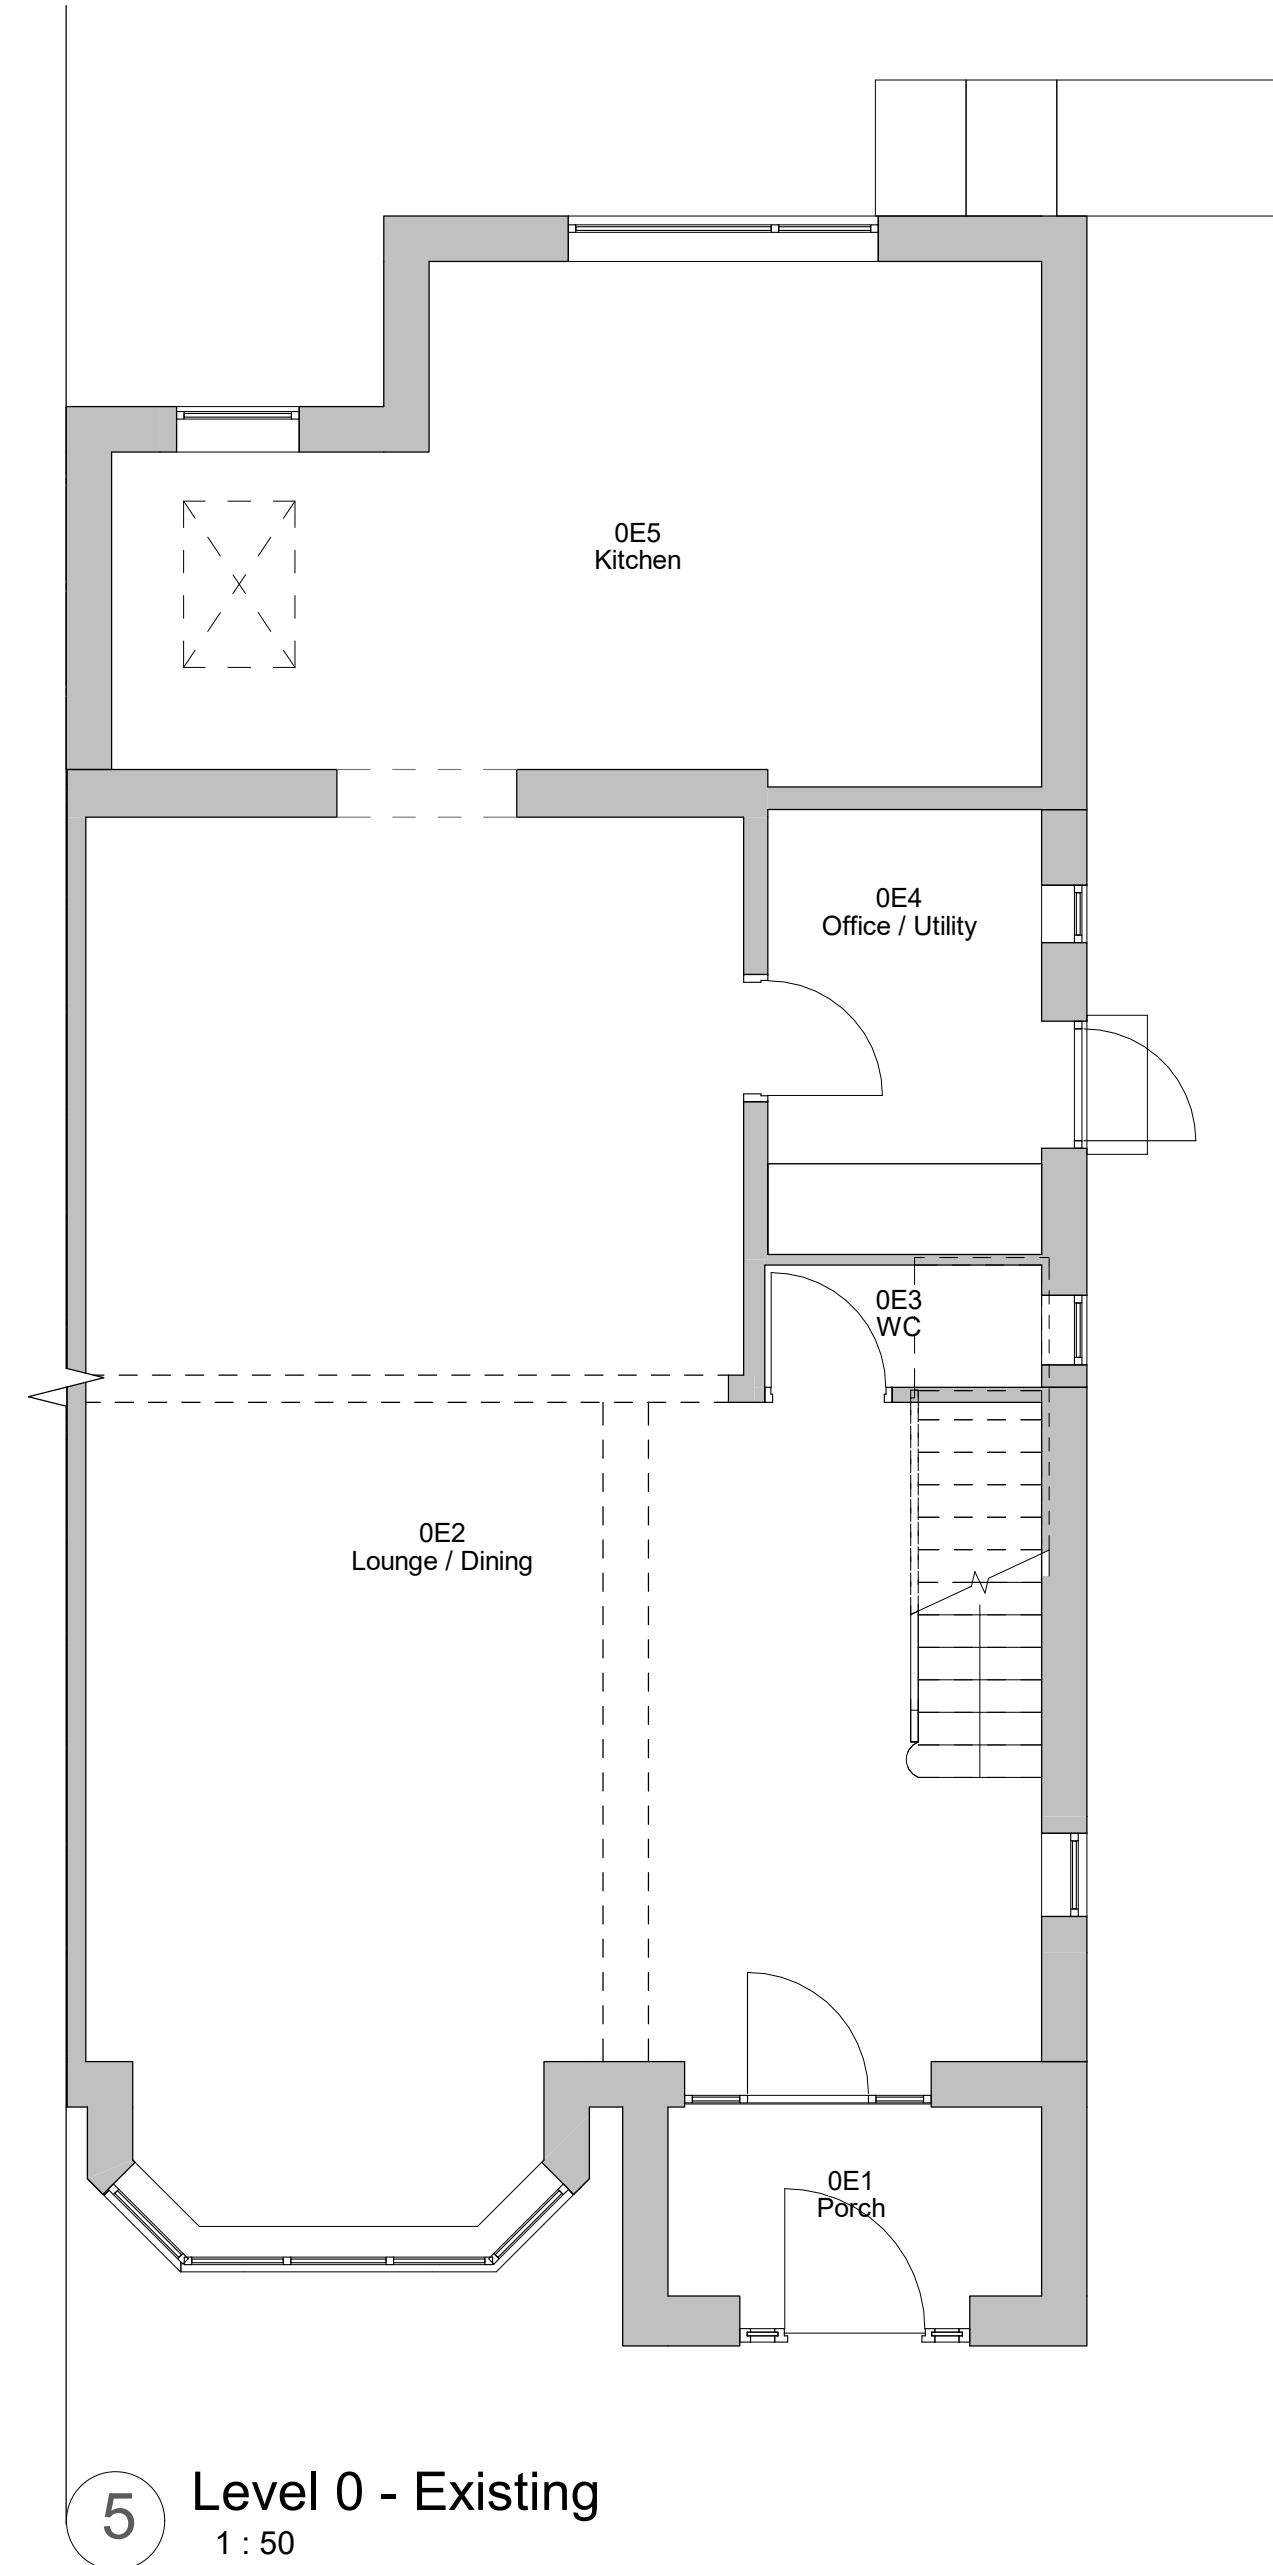

No.	Description	Date
PROJECT		
7 Lancaster Drive		
TITLE		
Existing Plans and Elevations		
CLIENT		
Benjy & Emily Rickman		
STATUS		
DESIGN		
DRAWN BY	DATE	SCALE (@ A1)
SG	17/08/2020	As indicated
PROJECT NUMBER	DRAWING NUMBER	REV
GG520048	002	
		
www.goldsketch.co.uk info@goldsketch.co.uk 0161 792 9595		
NOTES © COPYRIGHT / ALL RIGHTS RESERVED. THIS DRAWING IS NOT TO BE REPRODUCED WITHOUT MY WRITTEN CONSENT. DRAWINGS TO BE USED FOR THE STATUS INDICATED ONLY. ALL DIMENSIONS AND SETTING OF FIXINGS ARE INDICATED AND CONFIRMED ON SITE. ANY DISCREPANCIES TO BE REPORTED TO THE ARCHITECT IMMEDIATELY. THE COMING INTO BEING OF ANY SPECIAL MATERIALS TO BE ALLOWED FOR THE COMING INTO BEING OF ANY SPECIAL LEGISLATION, RELEVANT CODES OF PRACTICE AND BRITISH STANDARDS. ALL DIMENSIONS ON THIS DRAWING ARE IN MILLIMETRES (UNLESS OTHERWISE STATED).		

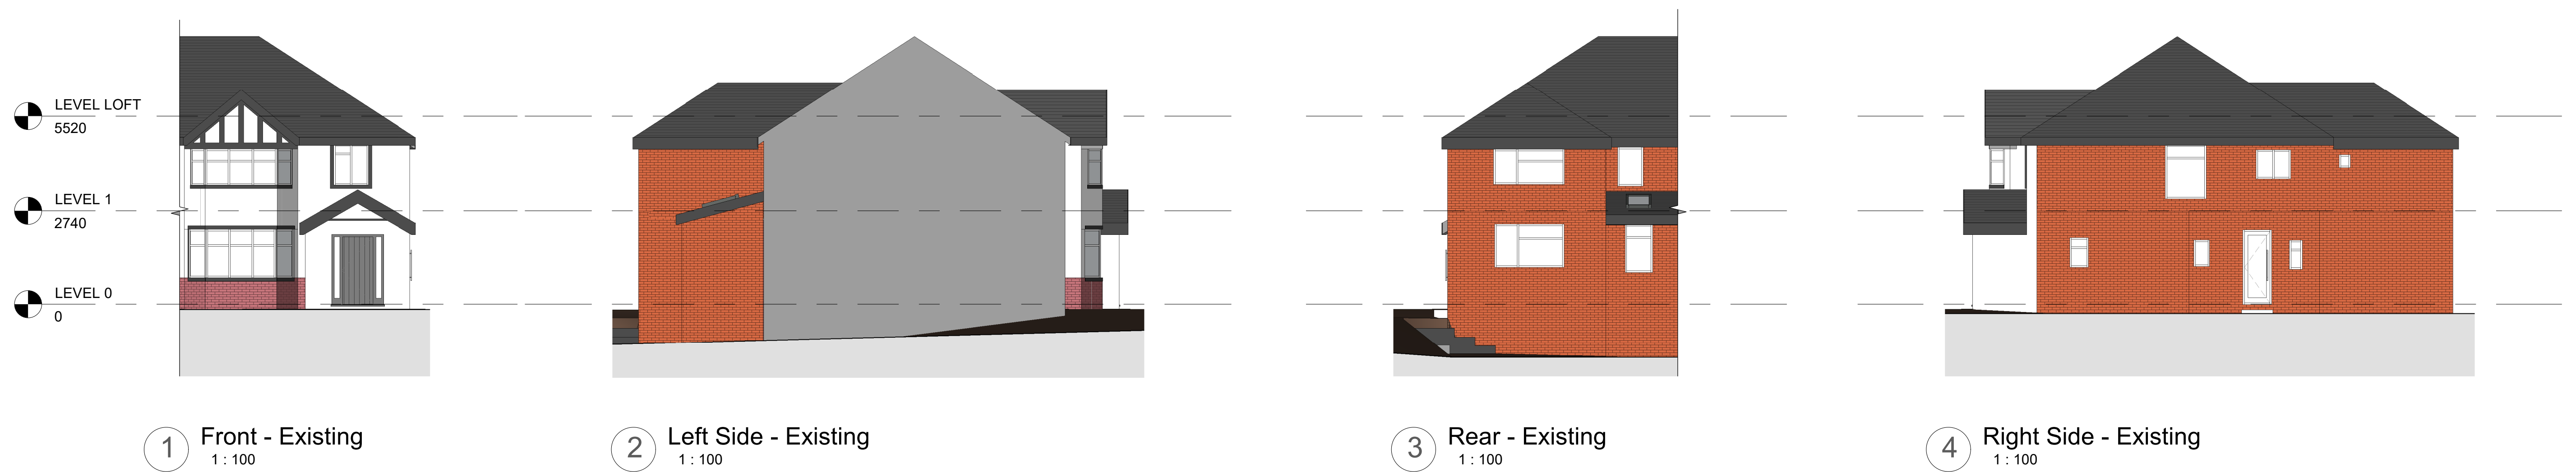