

Dimensioning

Figured dimensions only to be taken from these designs and drawings. Work to unstated dimensions only. All dimensions to be checked on site. Architectural designers to be informed immediately of any discrepancies before work proceeds. Drawings are to be read in conjunction with relevant specifications, structural engineers and service engineers' drawings.

Rev	Description	Date
-	Issued to client for comments	21/10/22
A	Issued for Planning	23/10/22



SALEEM
ARCHITECTS

Client
Homeowner

Project
365 Middleton Road,
Manchester
M8 4LT


Revision

Drawing Title
Location Plan

Scale
1:1250 @ A3

Drawing No. :
Sheet 1

Date
Oct 2022

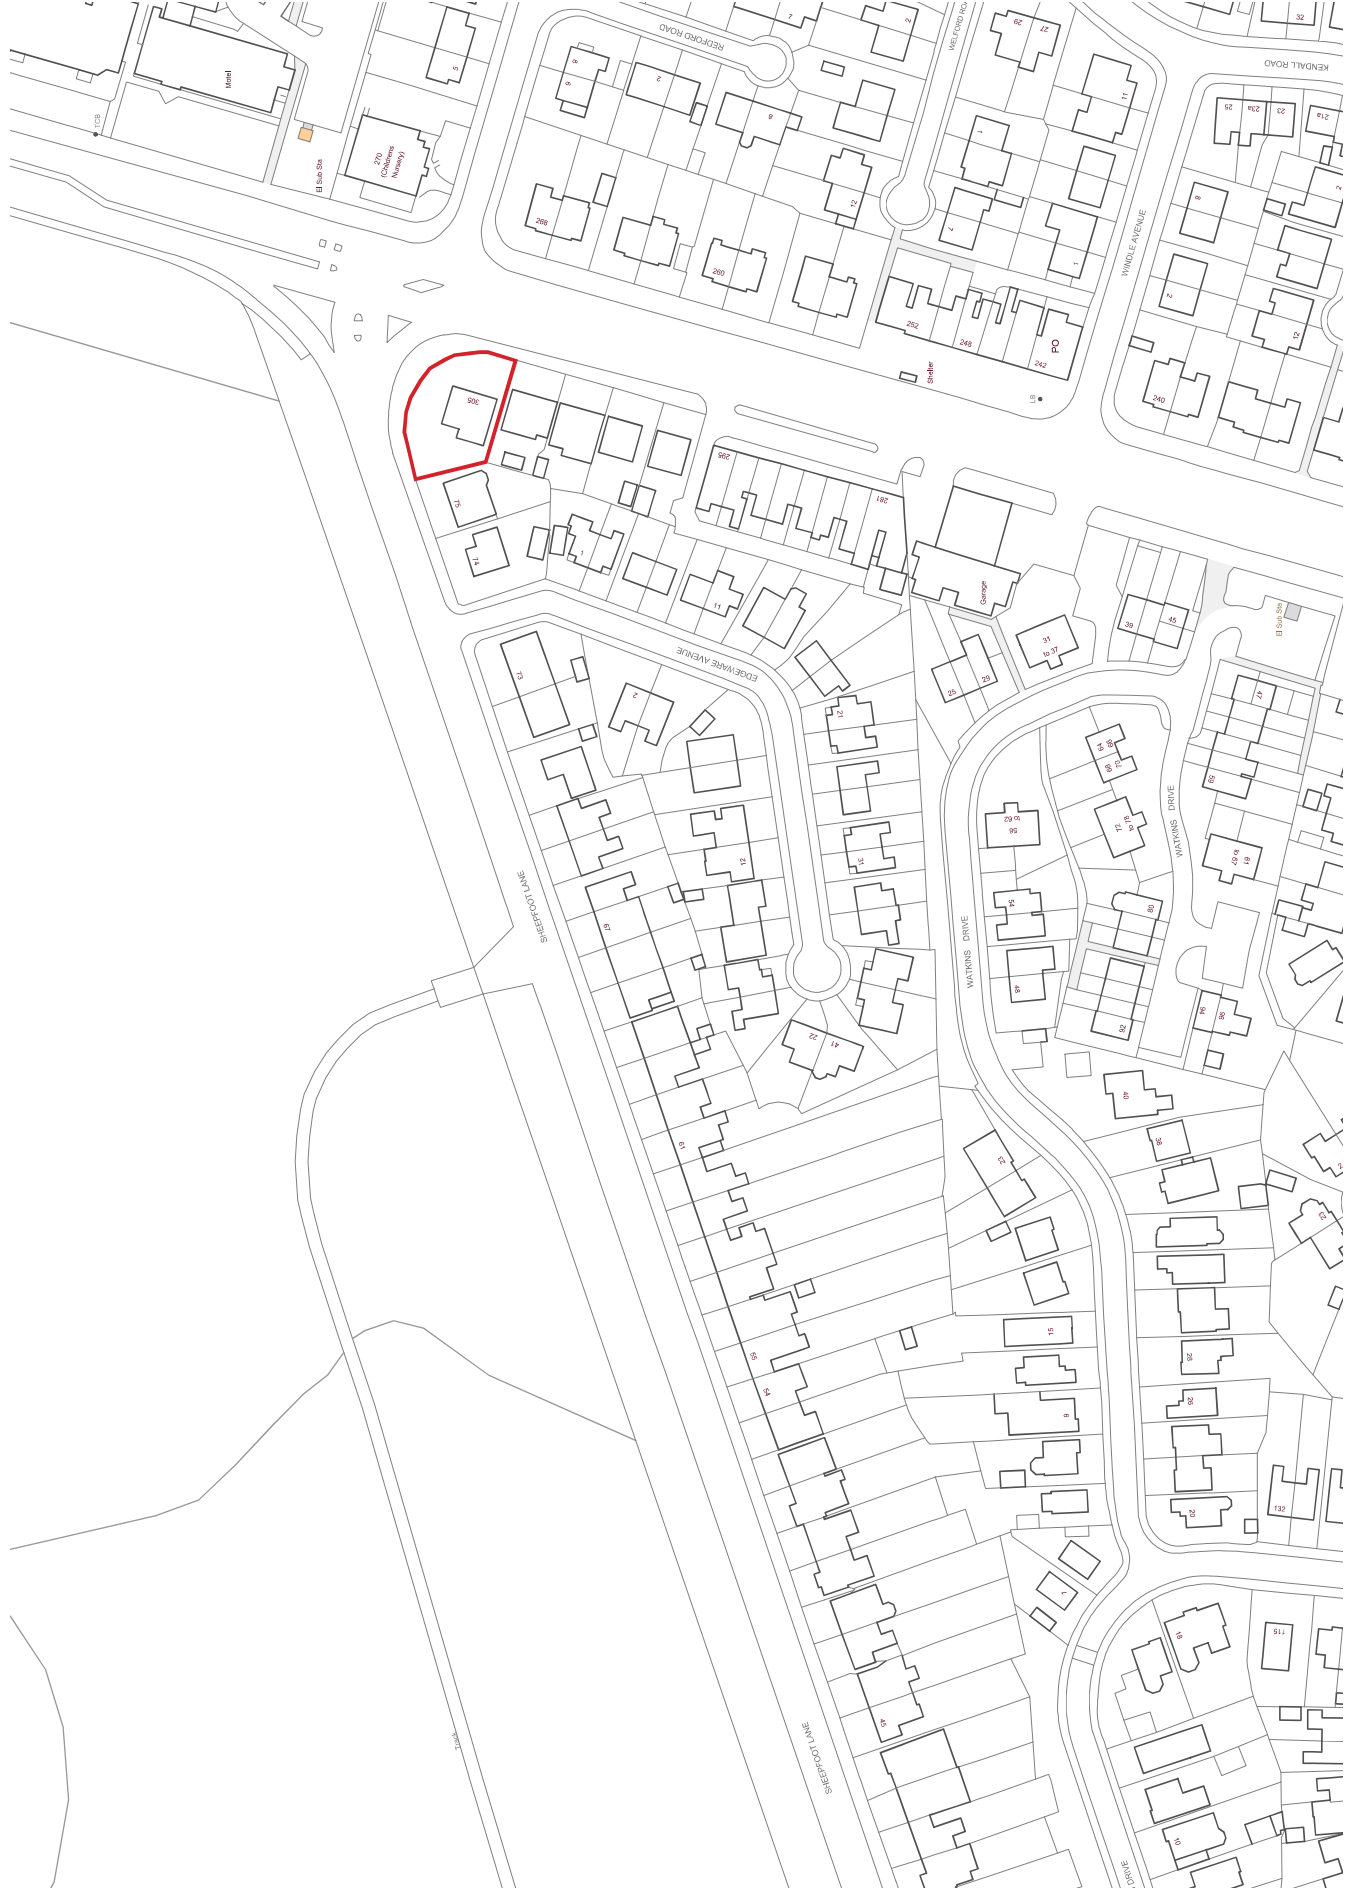

LOCATION PLAN
1:1250