


③ Front - Existing
1 : 100


④ Left Side - Existing
1 : 100

⑤ Rear - Existing
1 : 100


⑥ Right Side - Existing
1 : 100

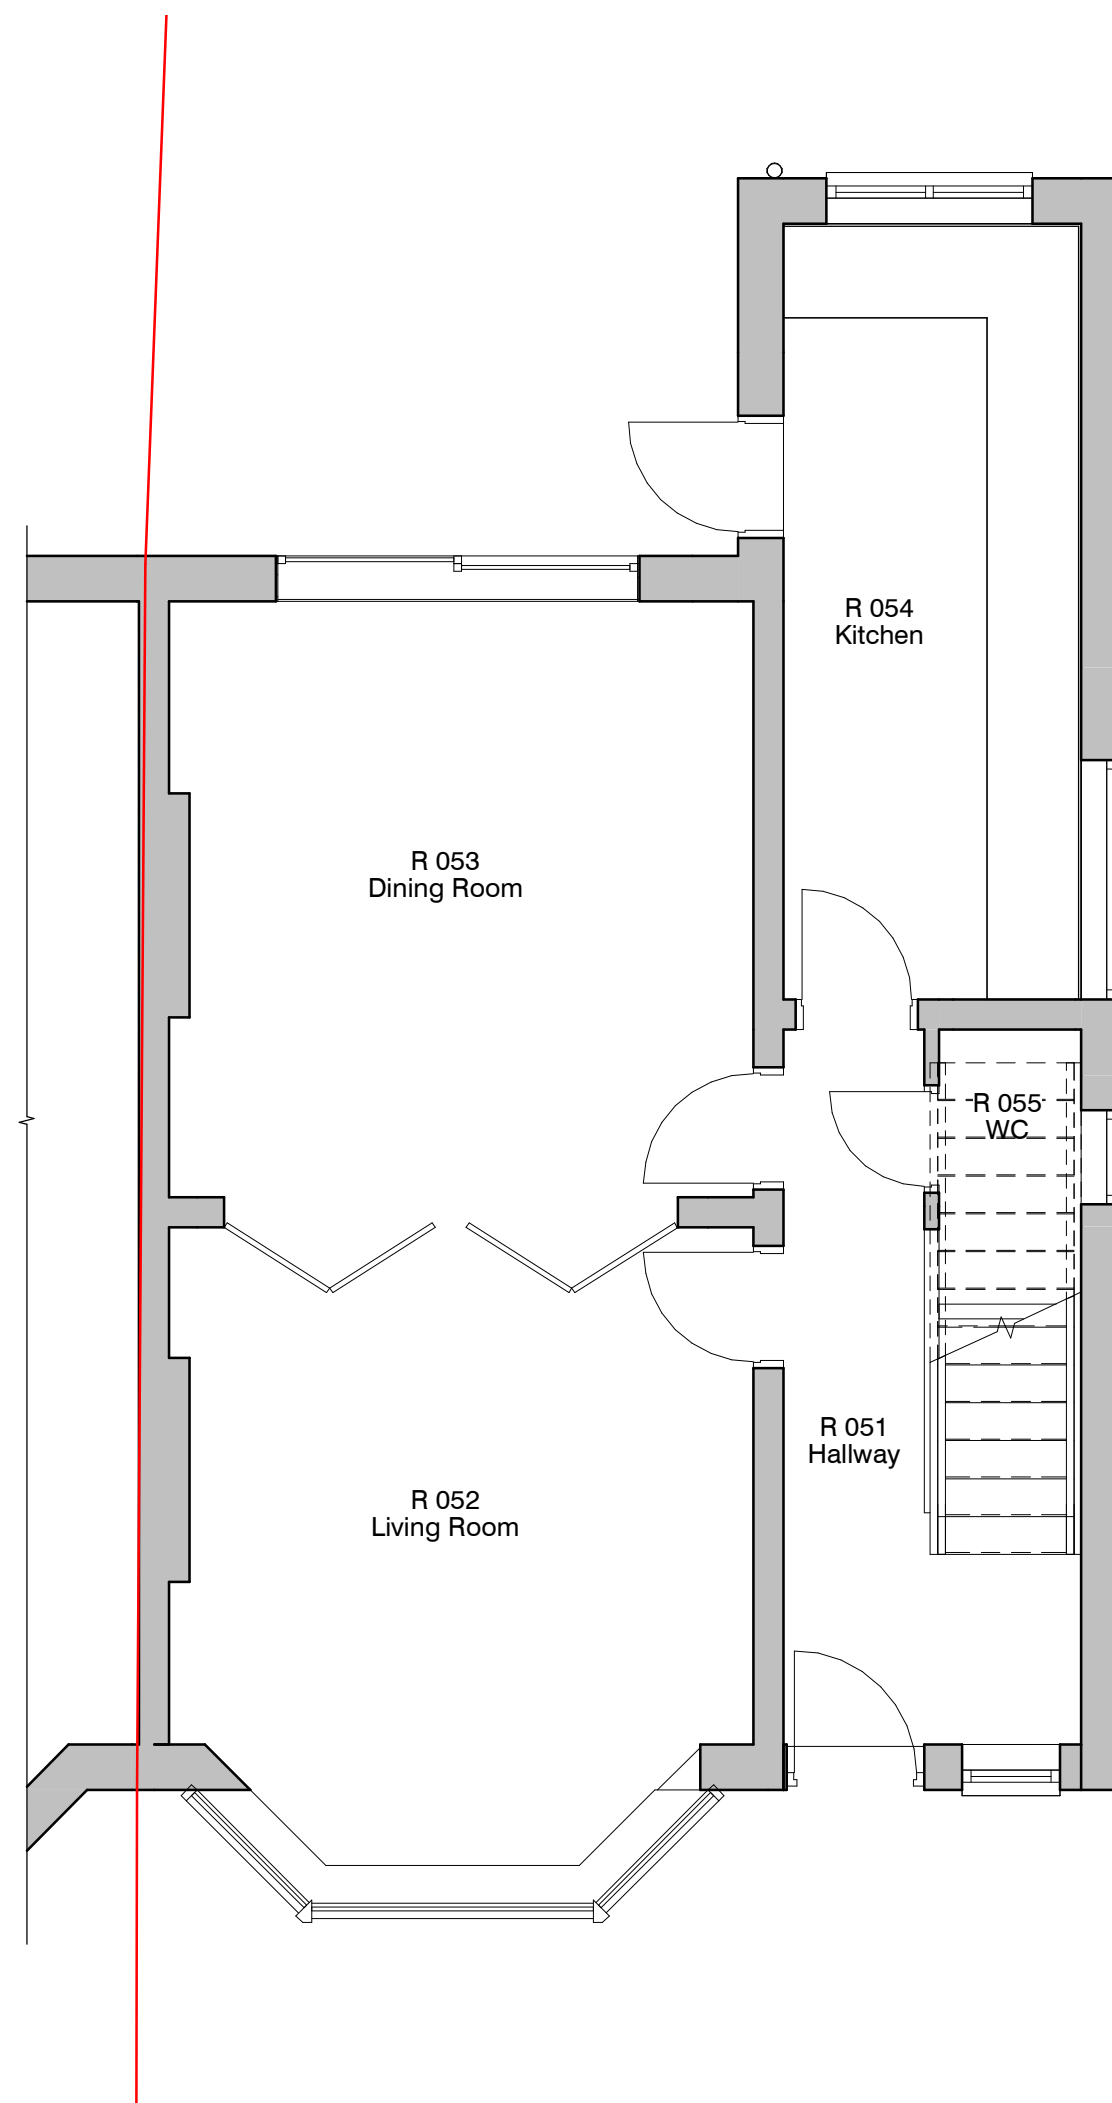

① Level 0 - GA Existing
1 : 50

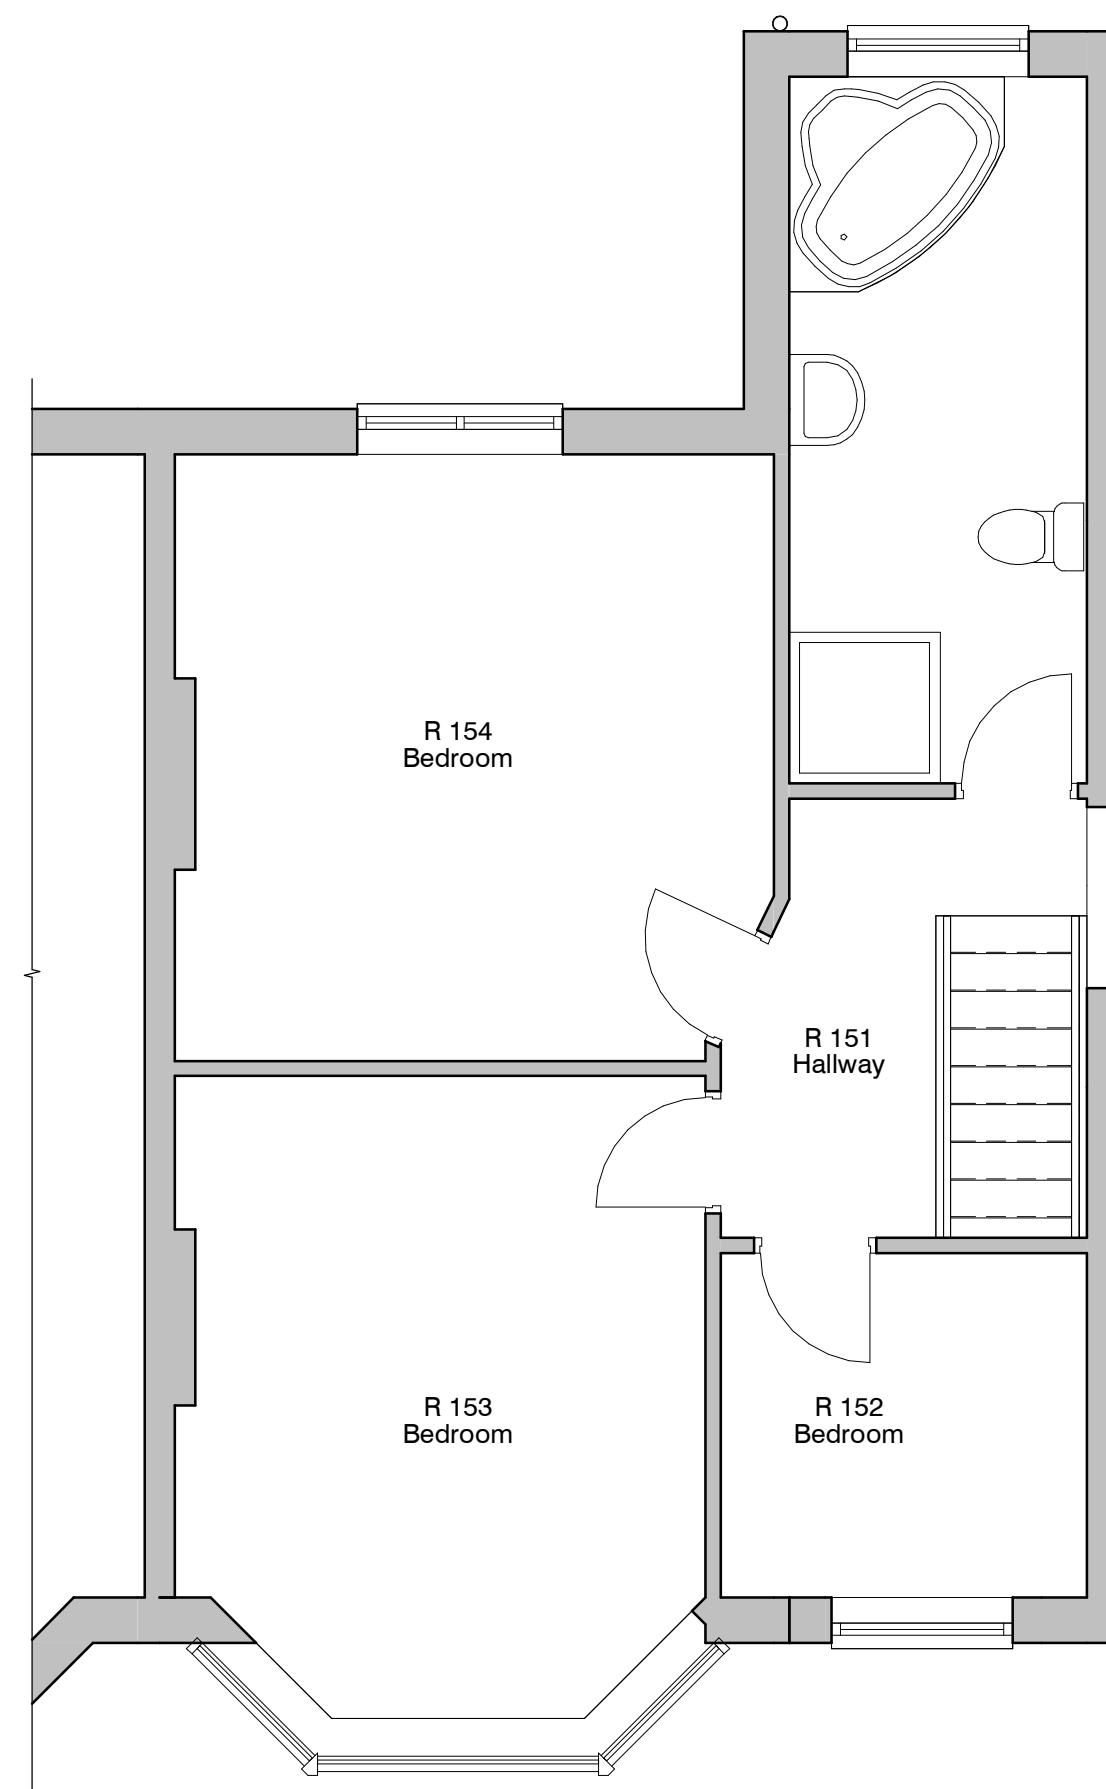

② Level 1 - GA Existing
1 : 50

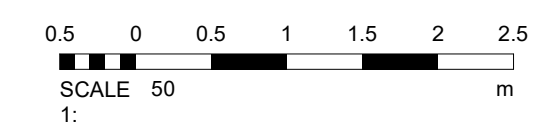

1		Rev		16/09/23	
PROJECT	7 Fairway	SCALE & A1	DESCRIPTION	DATE	BY DATE
CLIENT	Mr & Mrs Berger	STATUS	Planning		
TITLE	Existing GA Plans and Elevations	PROJECT NO.	DA22087.1.	DRAWING NO.	002.
		REV.			1
NOTES					
DISCLAIMER: ALL RIGHTS RESERVED. THIS DRAWING MUST NOT BE REPRODUCED WITHOUT WRITTEN CONSENT. ALL DIMENSIONS AND MATERIALS SHALL BE CHECKED AND CONFIRMED ON SITE AND CORRECTED TO BE IN ACCORDANCE WITH THE CURRENT STATUTORY LEGISLATION, RELEVANT CODES OF PRACTICE AND PREVIOUS REVISIONS. ALL DIMENSIONS ON THIS DRAWING ARE IN MILLIMETERS UNLESS OTHERWISE STATED.					