




③ Front - Proposed
1 : 100

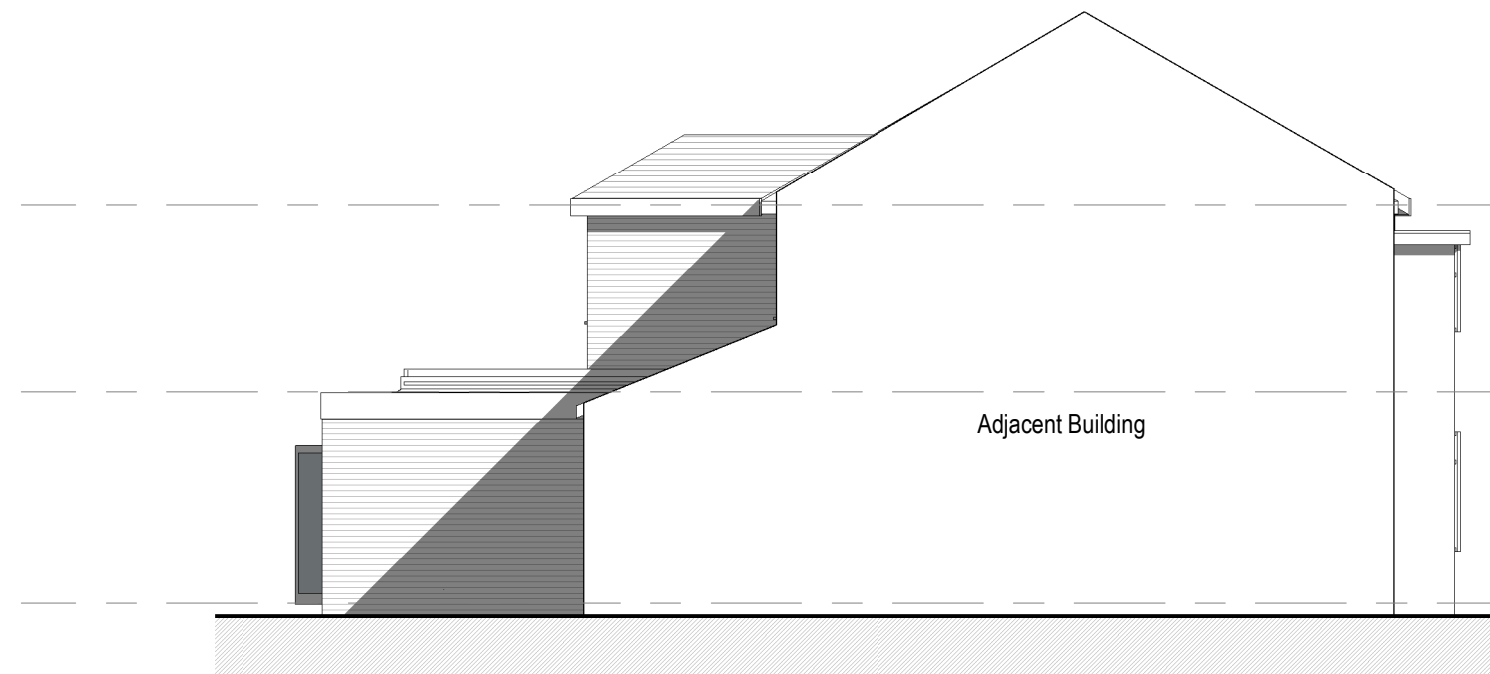


④ Left Side - Proposed
1 : 100




⑤ Rear - Proposed
1 : 100




⑥ Right Side - Proposed
1 : 100

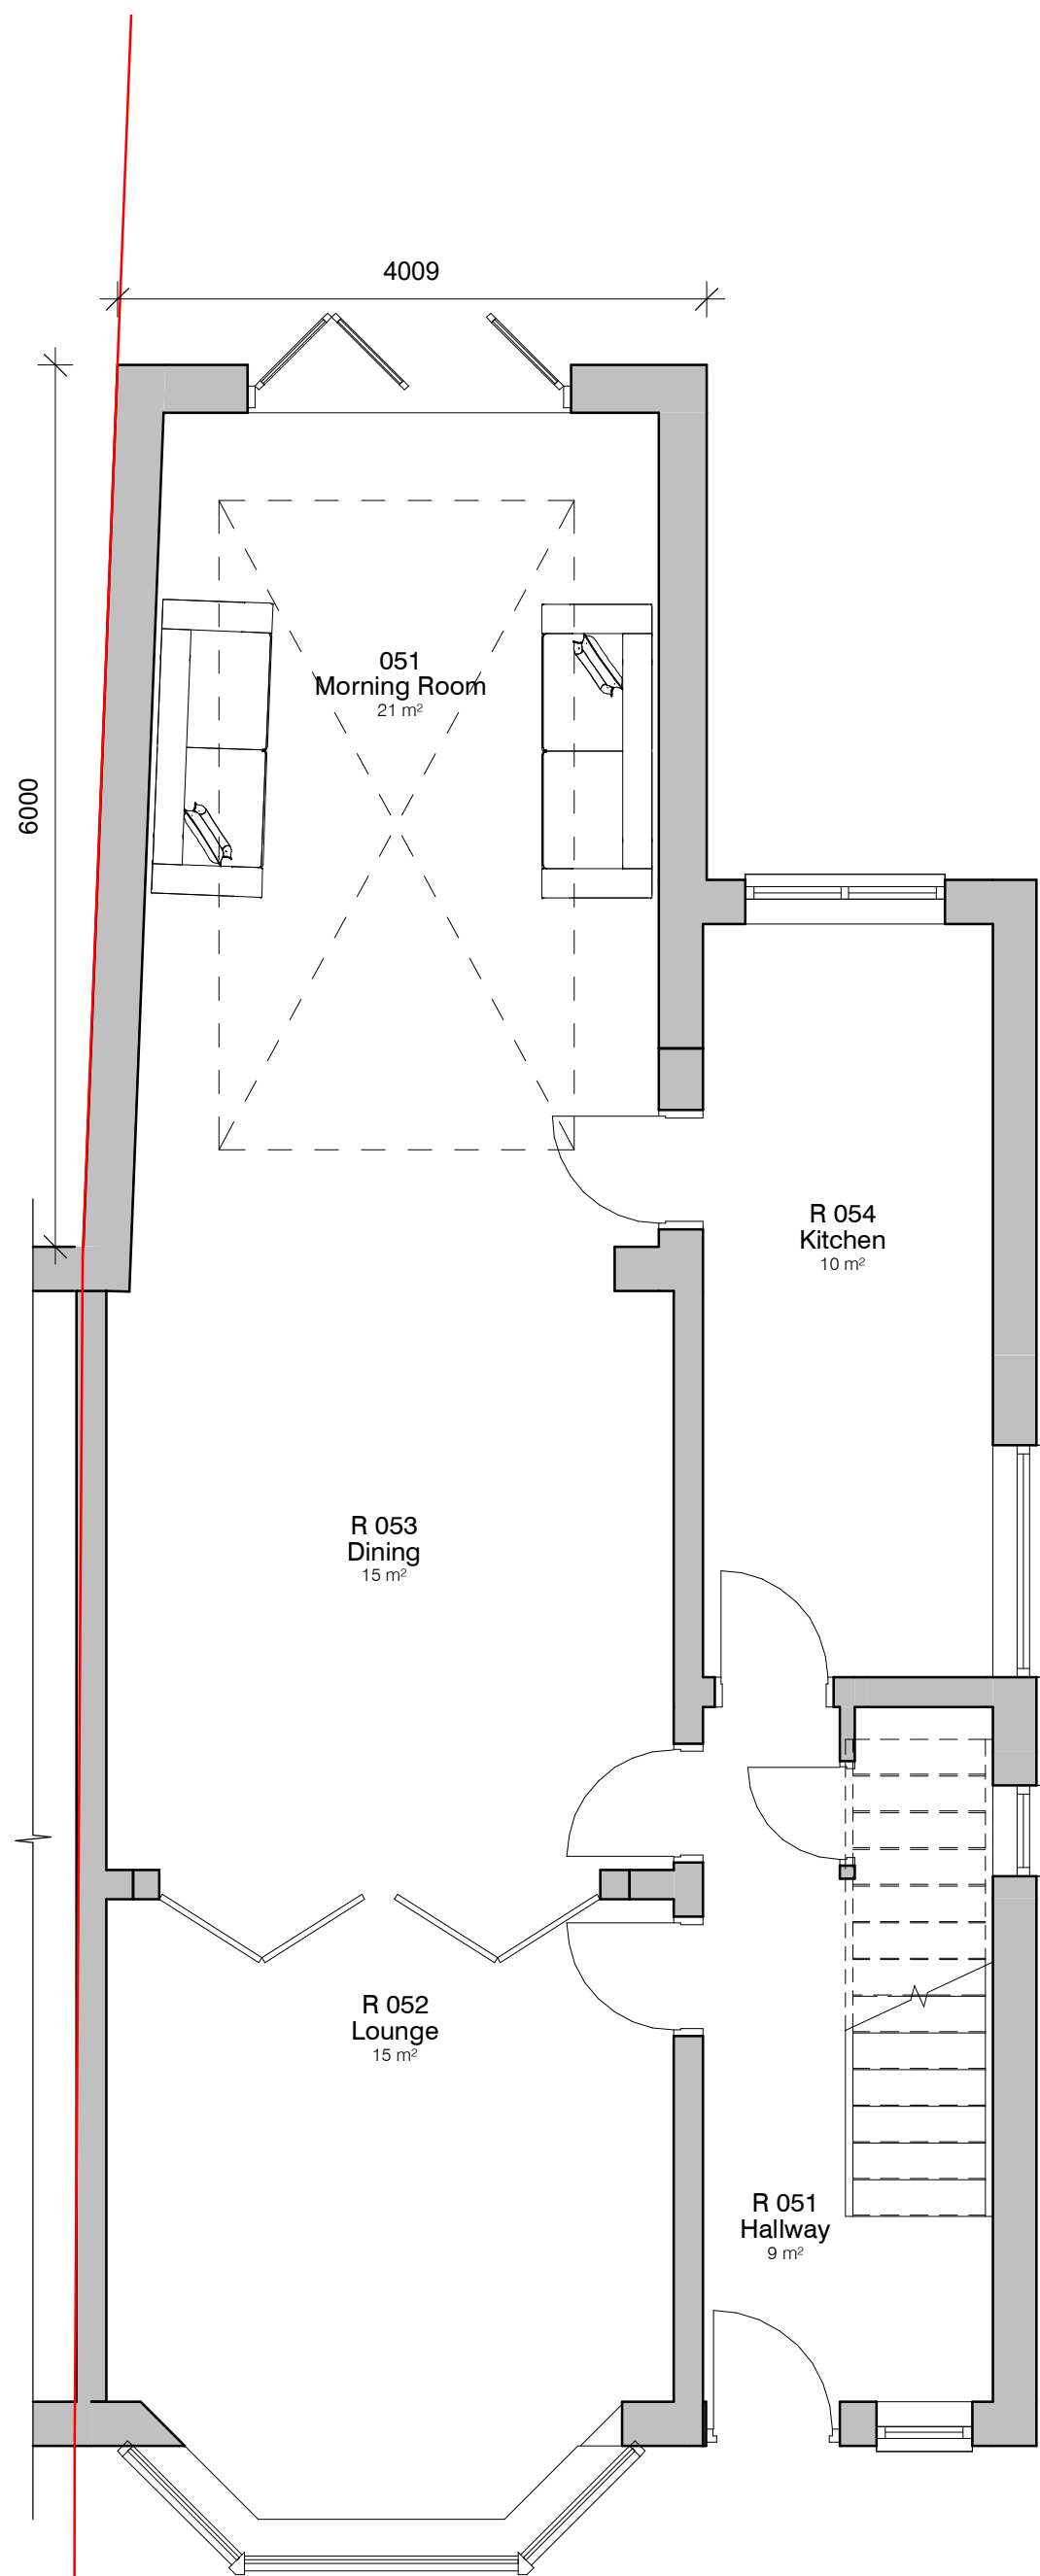

① Level 0 - GA Proposed
1 : 50

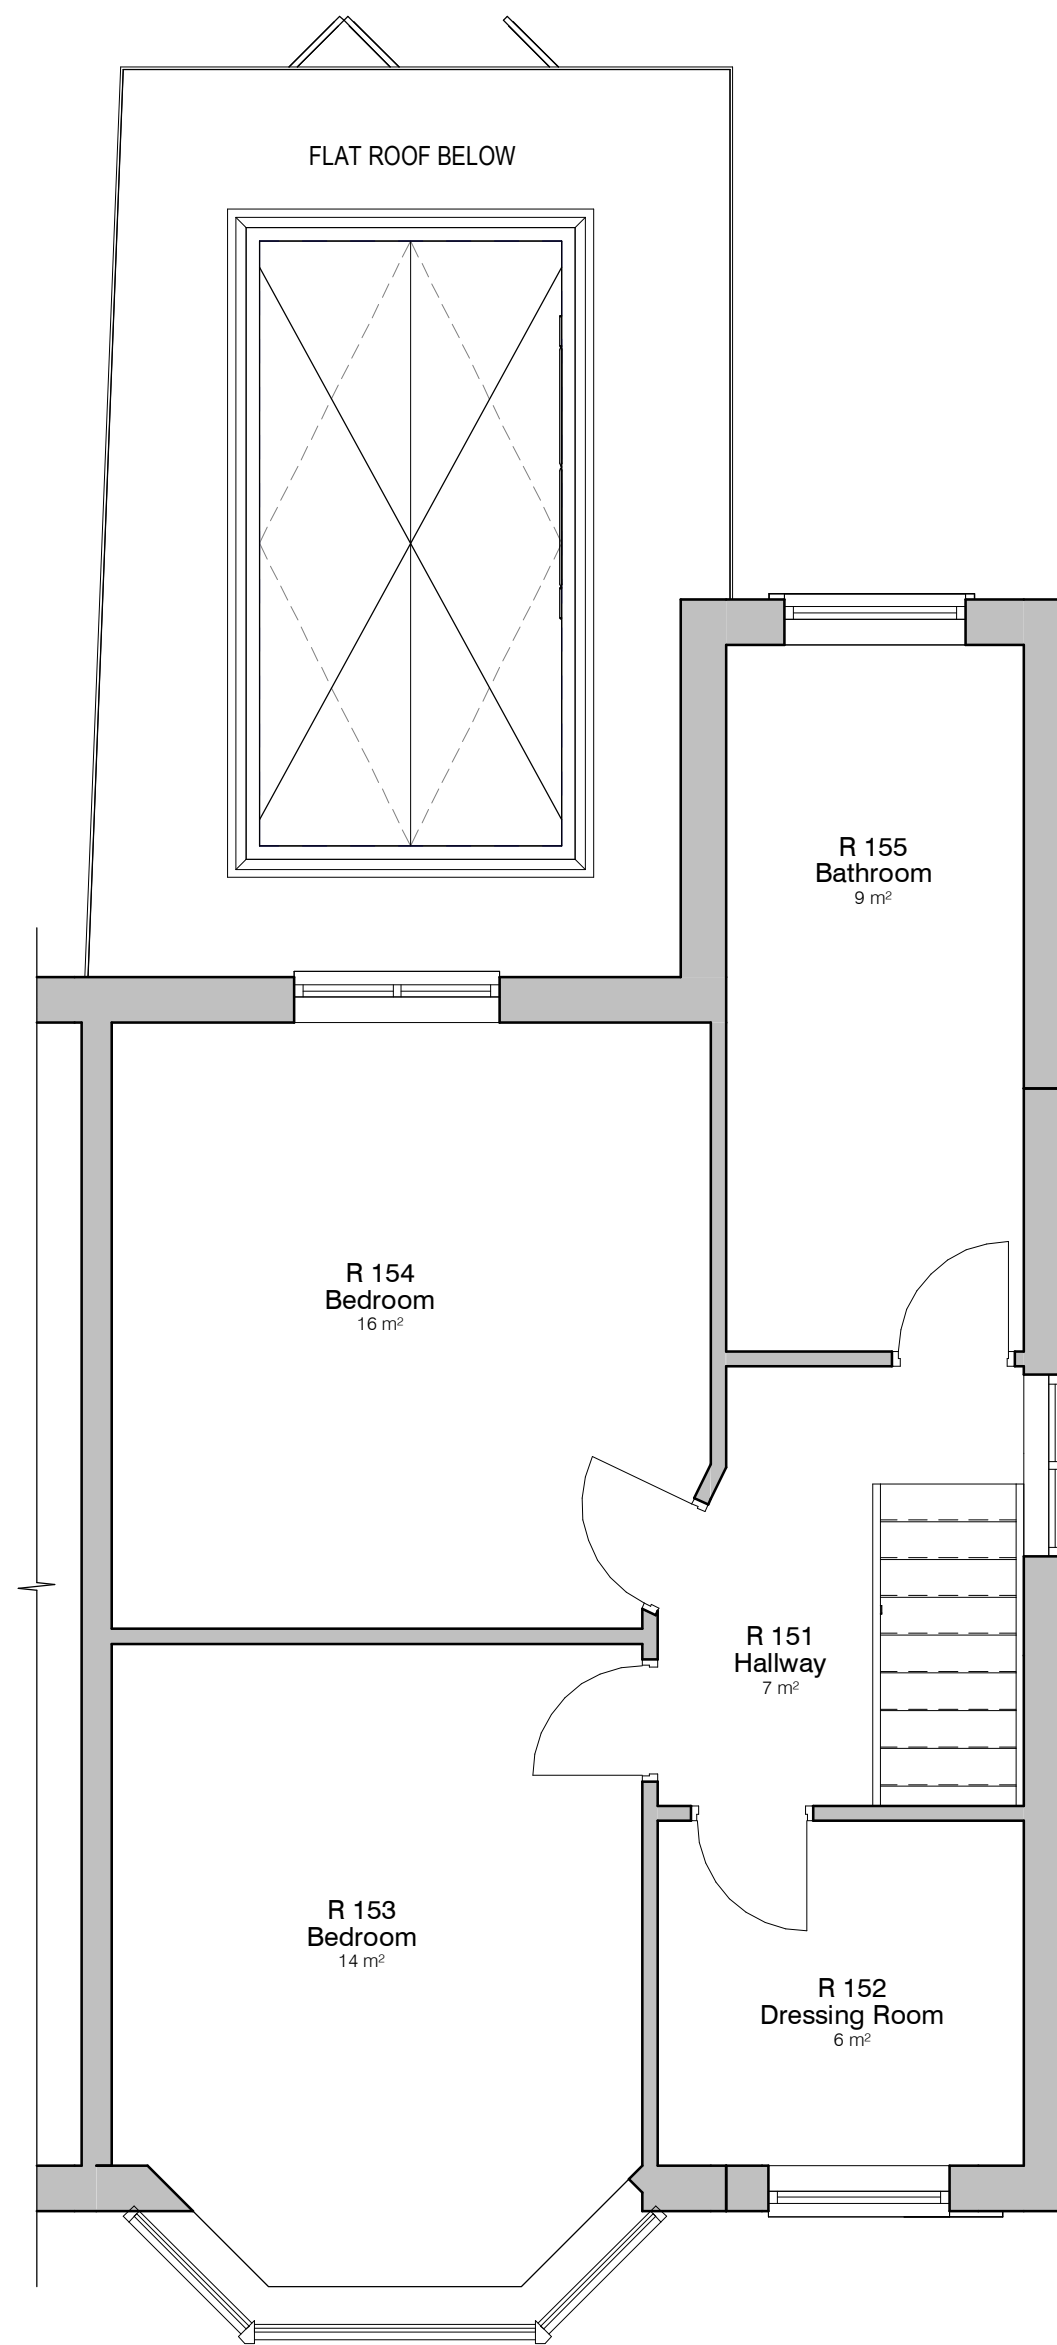

② Level 1 - GA Proposed
1 : 50

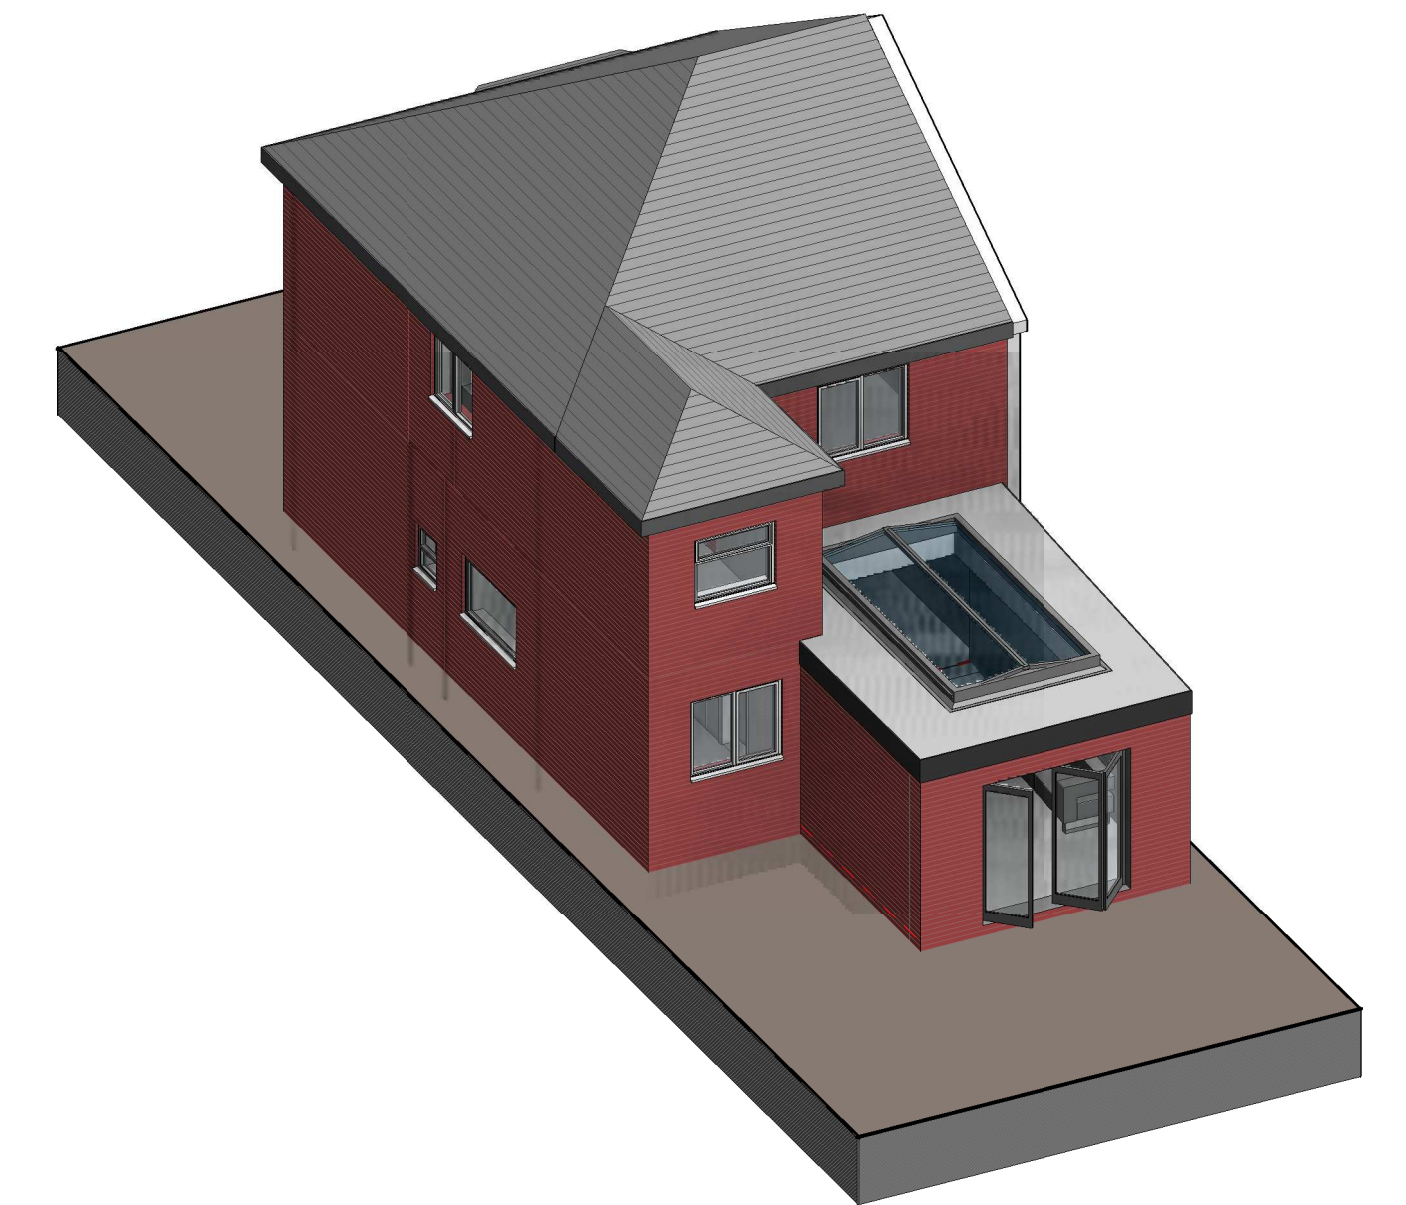

⑦ 3D - Proposed - Rear View

0.5 0 0.5 1 1.5 2 2.5
SCALE 50
1: m

1 Plan Annotations		DW 310303
PROJECT	SCALE & A1	DATE
7 Fairway	As indicated	05 Sept 2023
CLIENT	STATUS	DRAWN BY
Mr & Mrs Berger	Planning	JS
TITLE	PROJECT NO.	DRAWING NO.
Proposed GA Plans and Elevations	DA22087.1. 003.	1
NOTES		
DISCLAIMER: ALL RIGHTS RESERVED. THIS DRAWING MUST NOT BE REPRODUCED WITHOUT WRITTEN CONSENT. DRAWING TO BE USED FOR THE STATUS INDICATED ONLY. ALL DIMENSIONS AND MATERIALS SHALL BE CHECKED AND CONFIRMED IN THE APPROPRIATE TO BE USED IN THE CONSTRUCTION OF THE PROJECT. IN ACCORDANCE WITH THE CURRENT STATUTORY REGULATION, RELEVANT CODES OF PRACTICE AND PREVIOUS RELEVANCE. ALL DIMENSIONS ON THIS DRAWING ARE IN MILLIMETRES UNLESS OTHERWISE STATED.		

DA DEBTAL
ARCHITECTURE
www.debtal.co.uk