


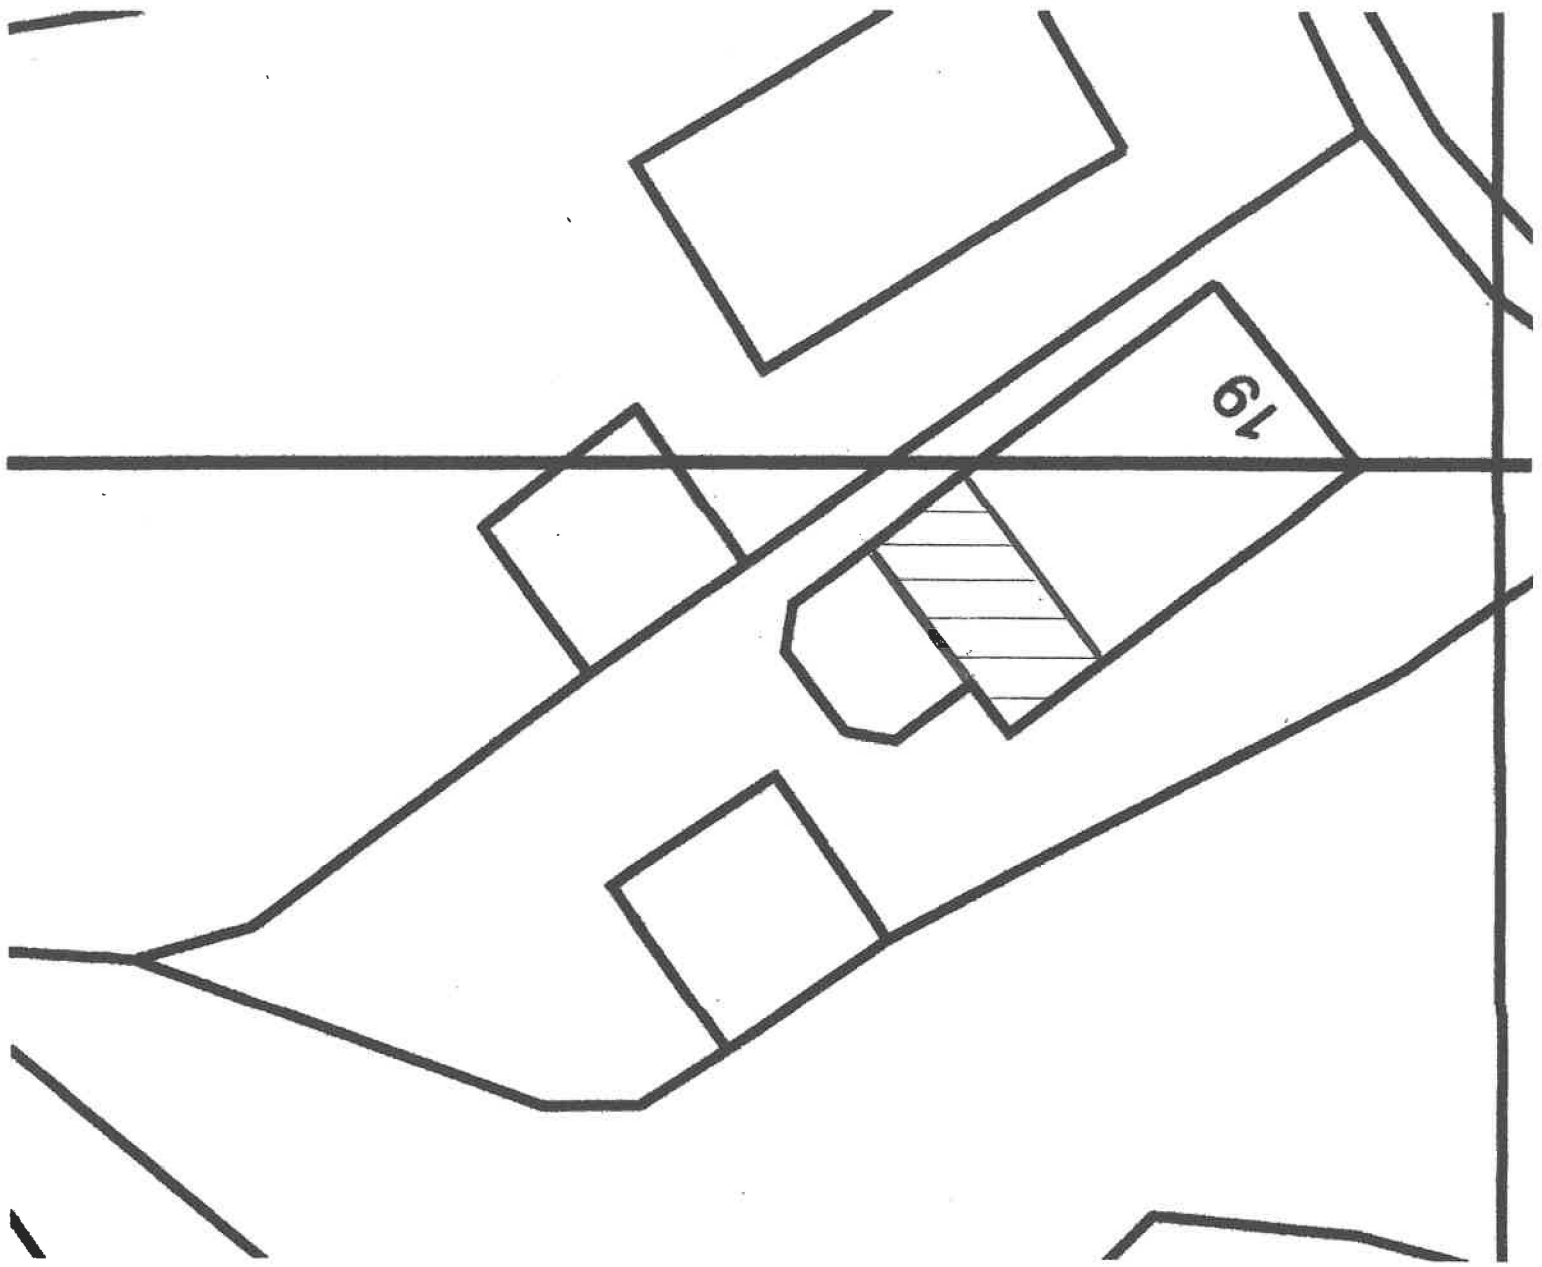

PROPOSED SITE PLAN 1:200

