
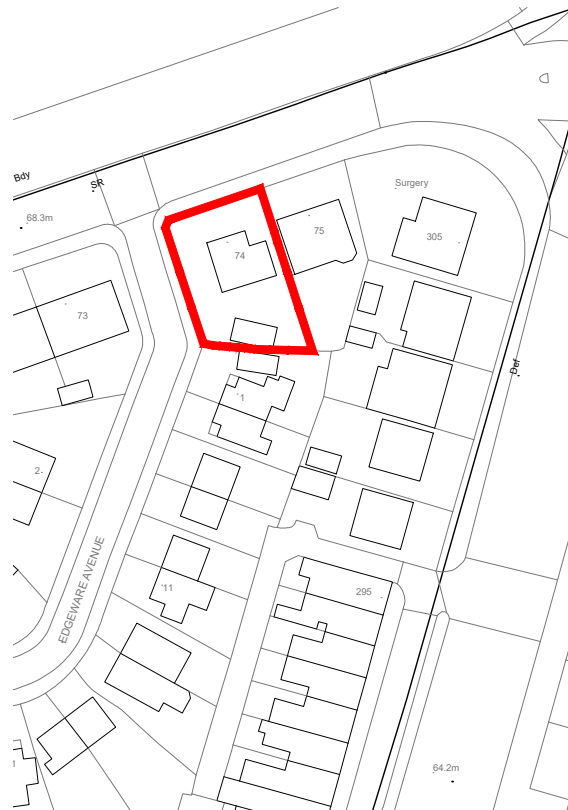


SITE LOCATION PLAN 1-1250


74 Sheepfoot Lane, Prestwich, M25 0DT

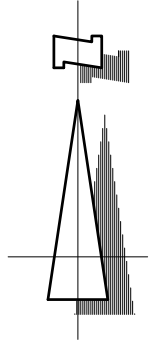

©Crown Copyright and database rights 2022 OS Licence no. AC0000849896

1:1250 SCALE

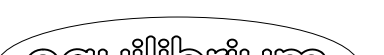

CLIENT Mr S A Shah		TITLE Site Layout Plan				REV DESCRIPTION DATE 2A BANK STREET BURY LANCASHIRE BL9 0LA T : 0161 797 2077 F : 0161 797 2088 E : info@equilibriumarchitects.co.uk 
PROJECT 74 Sheepfoot Lane, Prestwich, M25 0DT		SCALE 1:1250@A4	DATE June 2022	DRAWN PM	CHECKED -	
		DRAWING NO. R-0736-SLP	CAD REFERENCE NO.		REVISION	