


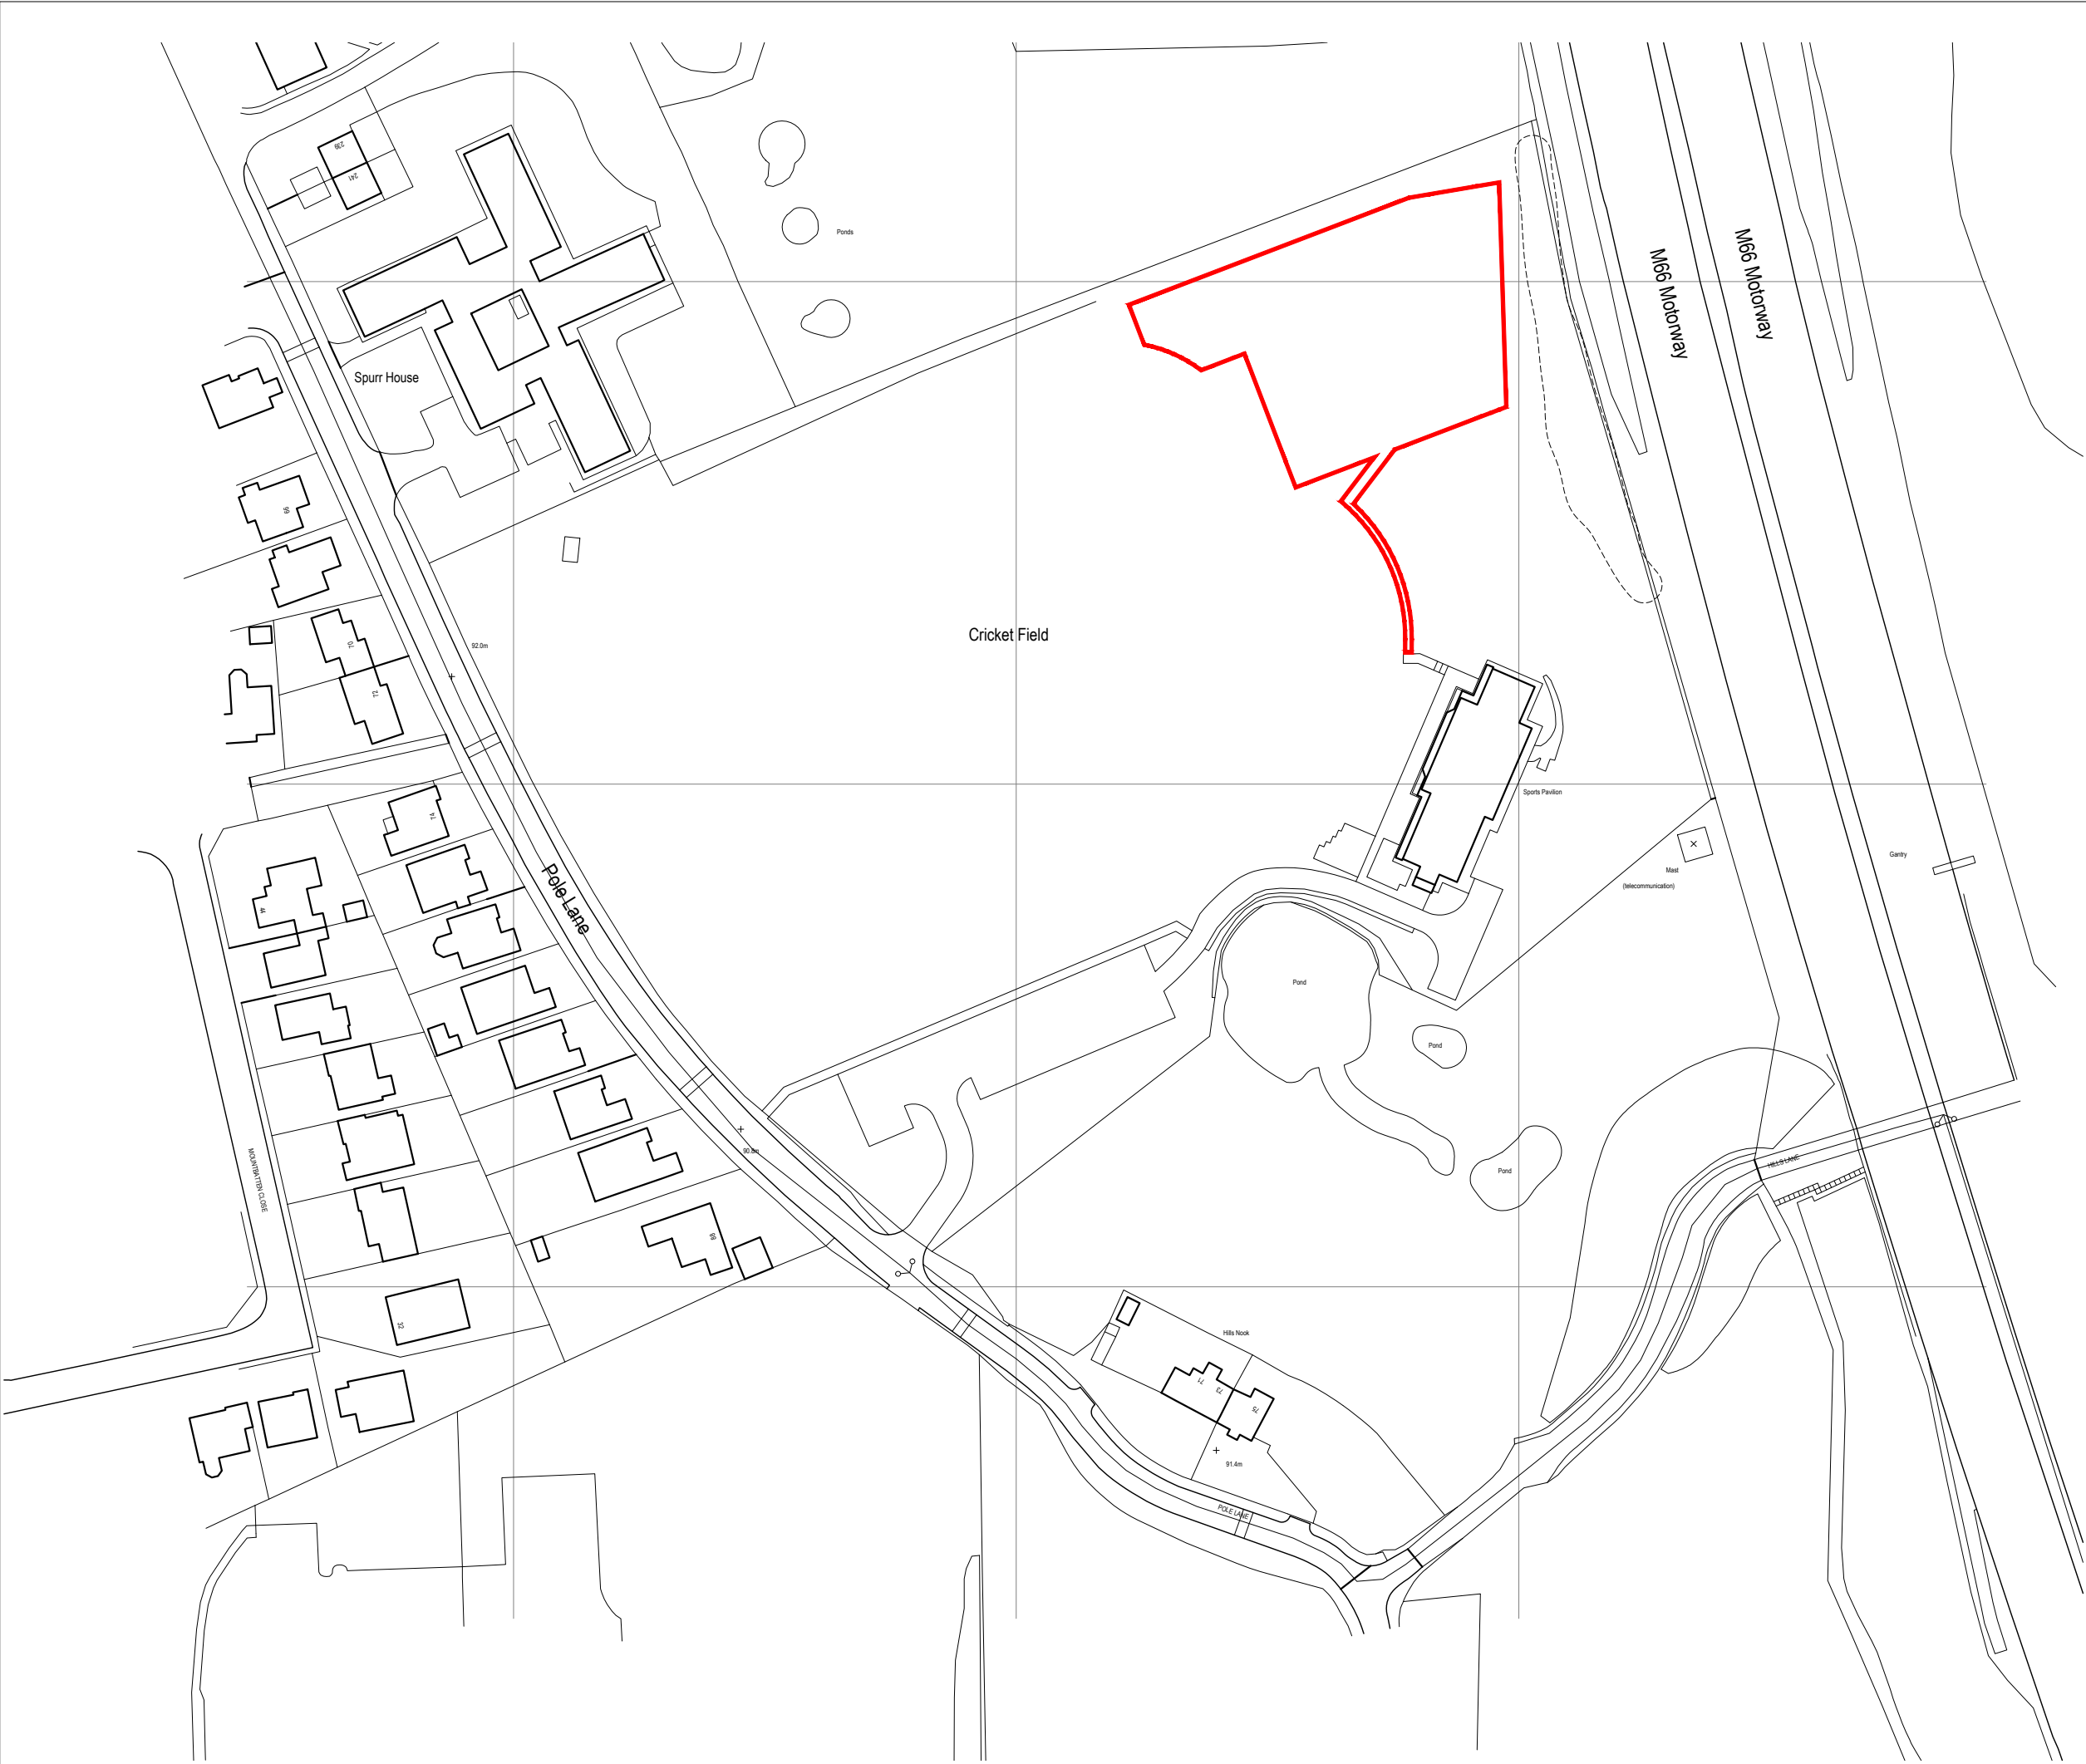

All dimensions and levels are to be checked on site.

Any discrepancies are to be reported to Cube Architecture and Design before any work commences.

Title overlay drawings and ownership boundaries are produced using all reasonable endeavours. Cube Architecture and Design cannot be responsible for the accuracy or scale discrepancy of base plans supplied to them.

This drawing and its contents are protected by Copyright and Intellectual Property Laws. This drawing may not be reproduced, modified or distributed without prior express written permission from Cube Architecture and Design Limited.

Copyright © 2026 by Cube Architecture and Design Limited. All rights reserved.

010203040

Scale Bar @ 1:1250

N

Metres

Application Boundary

Site Area = 0.70 Acres

A	Revised following PC comments	31.03.26	DMR
Rev	Description	Date	By

Status:
PLANNING

Client:
ON PADEL

Contract:
PROPOSED PADEL FACILITY
UNSWORTH CRICKET CLUB
POLE LANE, BURY

Drawing:
SITE LOCATION PLAN

Drawing No: AS893-01	Revision: A	Scales: 1:1250@A3
Drawn: DMR	Checked:	Date: JAN '26