


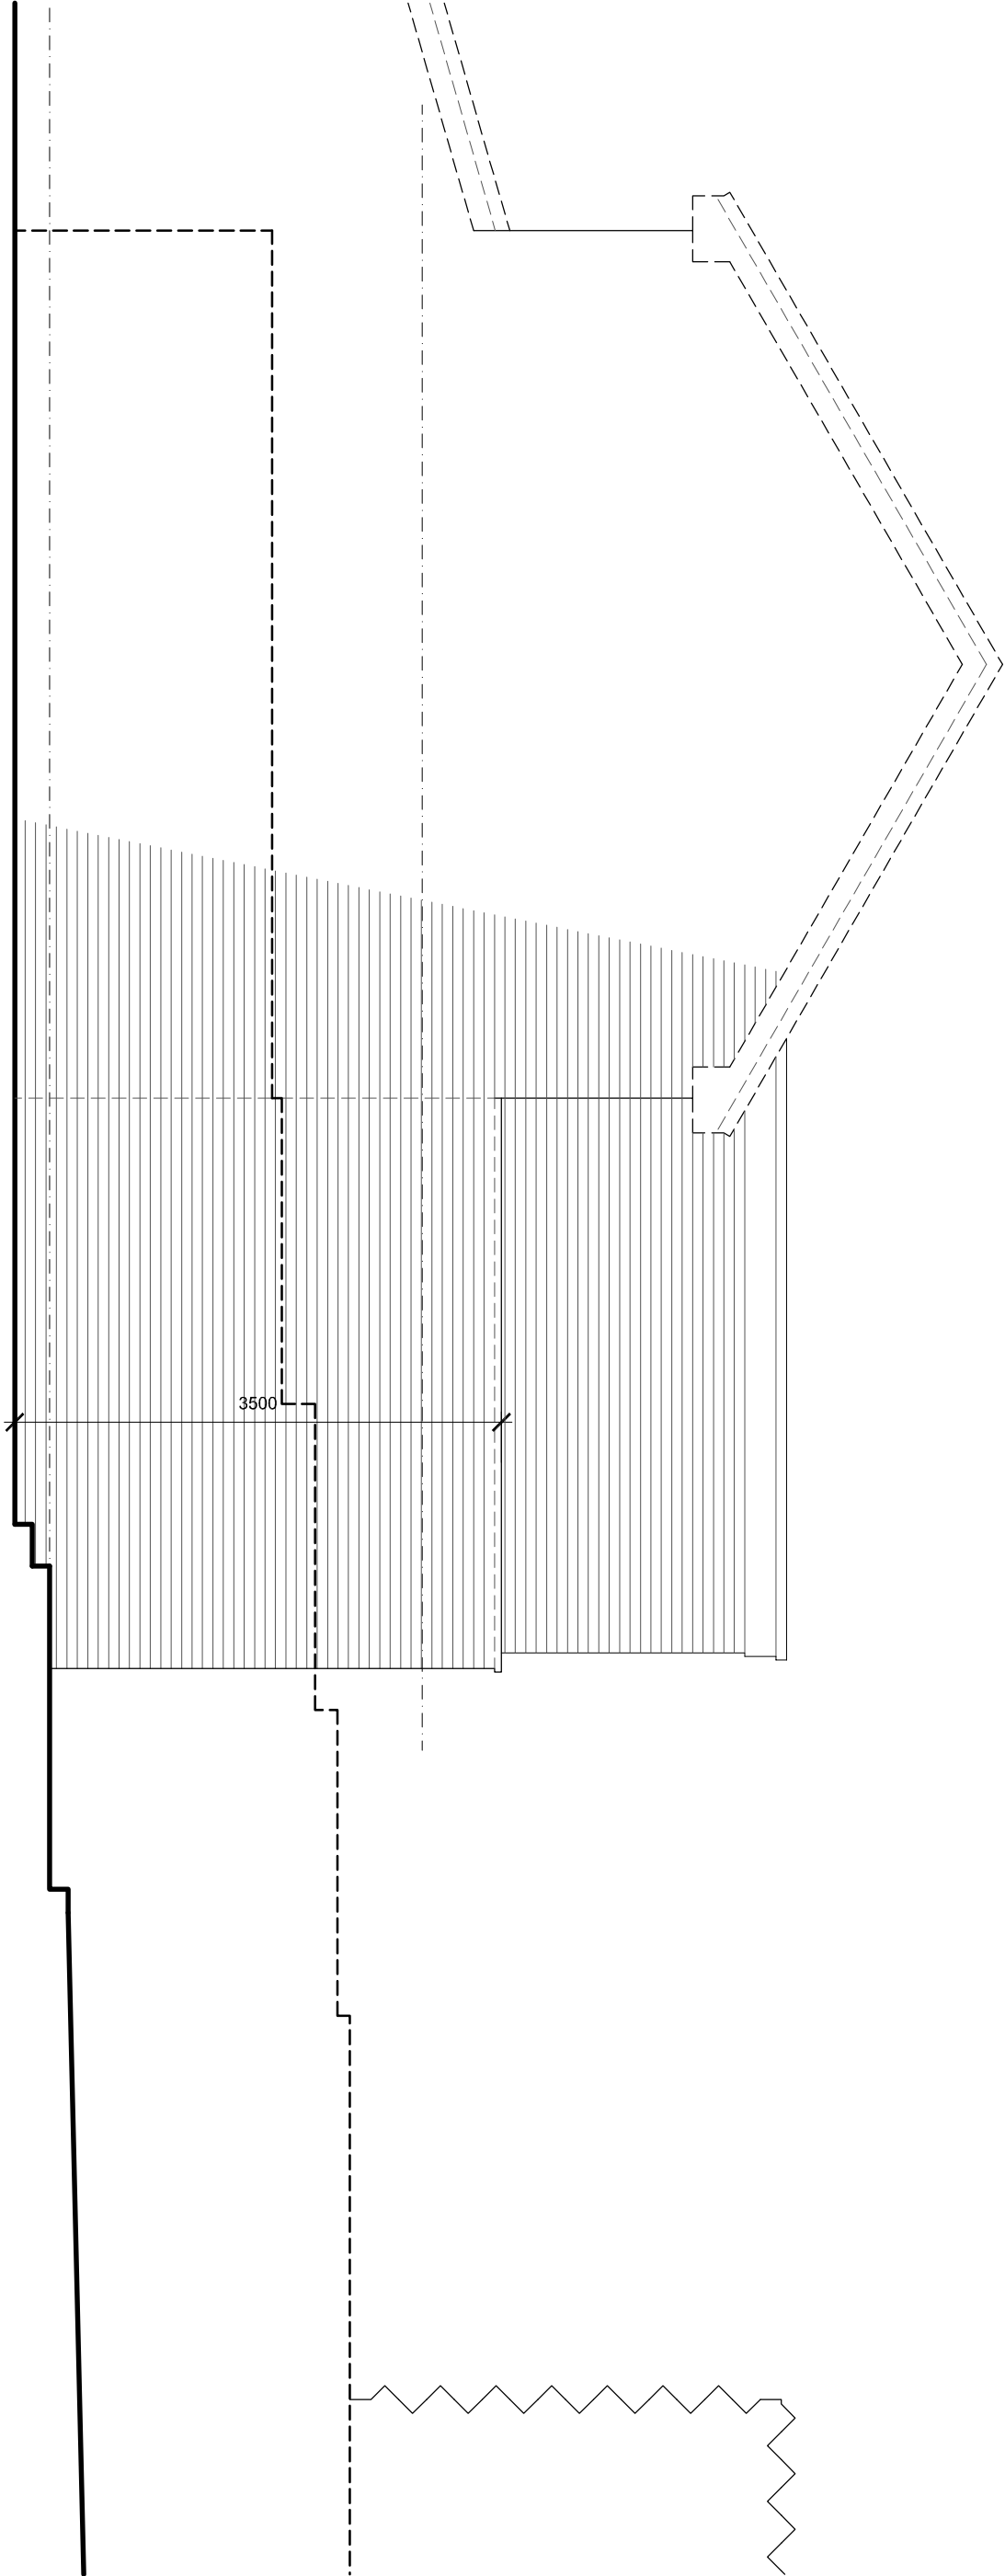

DWG 2217-P3302	
SCALE 1:50 (A3)	DATE JAN 23

3 KNIGHTS CLOSE | PRESTWICH | M25 1PP
PROPOSED NE ELEVATION (No. 4)

