


DRAWING NUMBER: 08

PROPOSED SINGLE-STOREY REAR EXTENSION:
6 CONWAY CRESCENT
GREENMOUNT
BURY
LANCASHIRE
BL8 4EG
21 August 2023

EXISTING SITE LAYOUT
1:200 @ A4

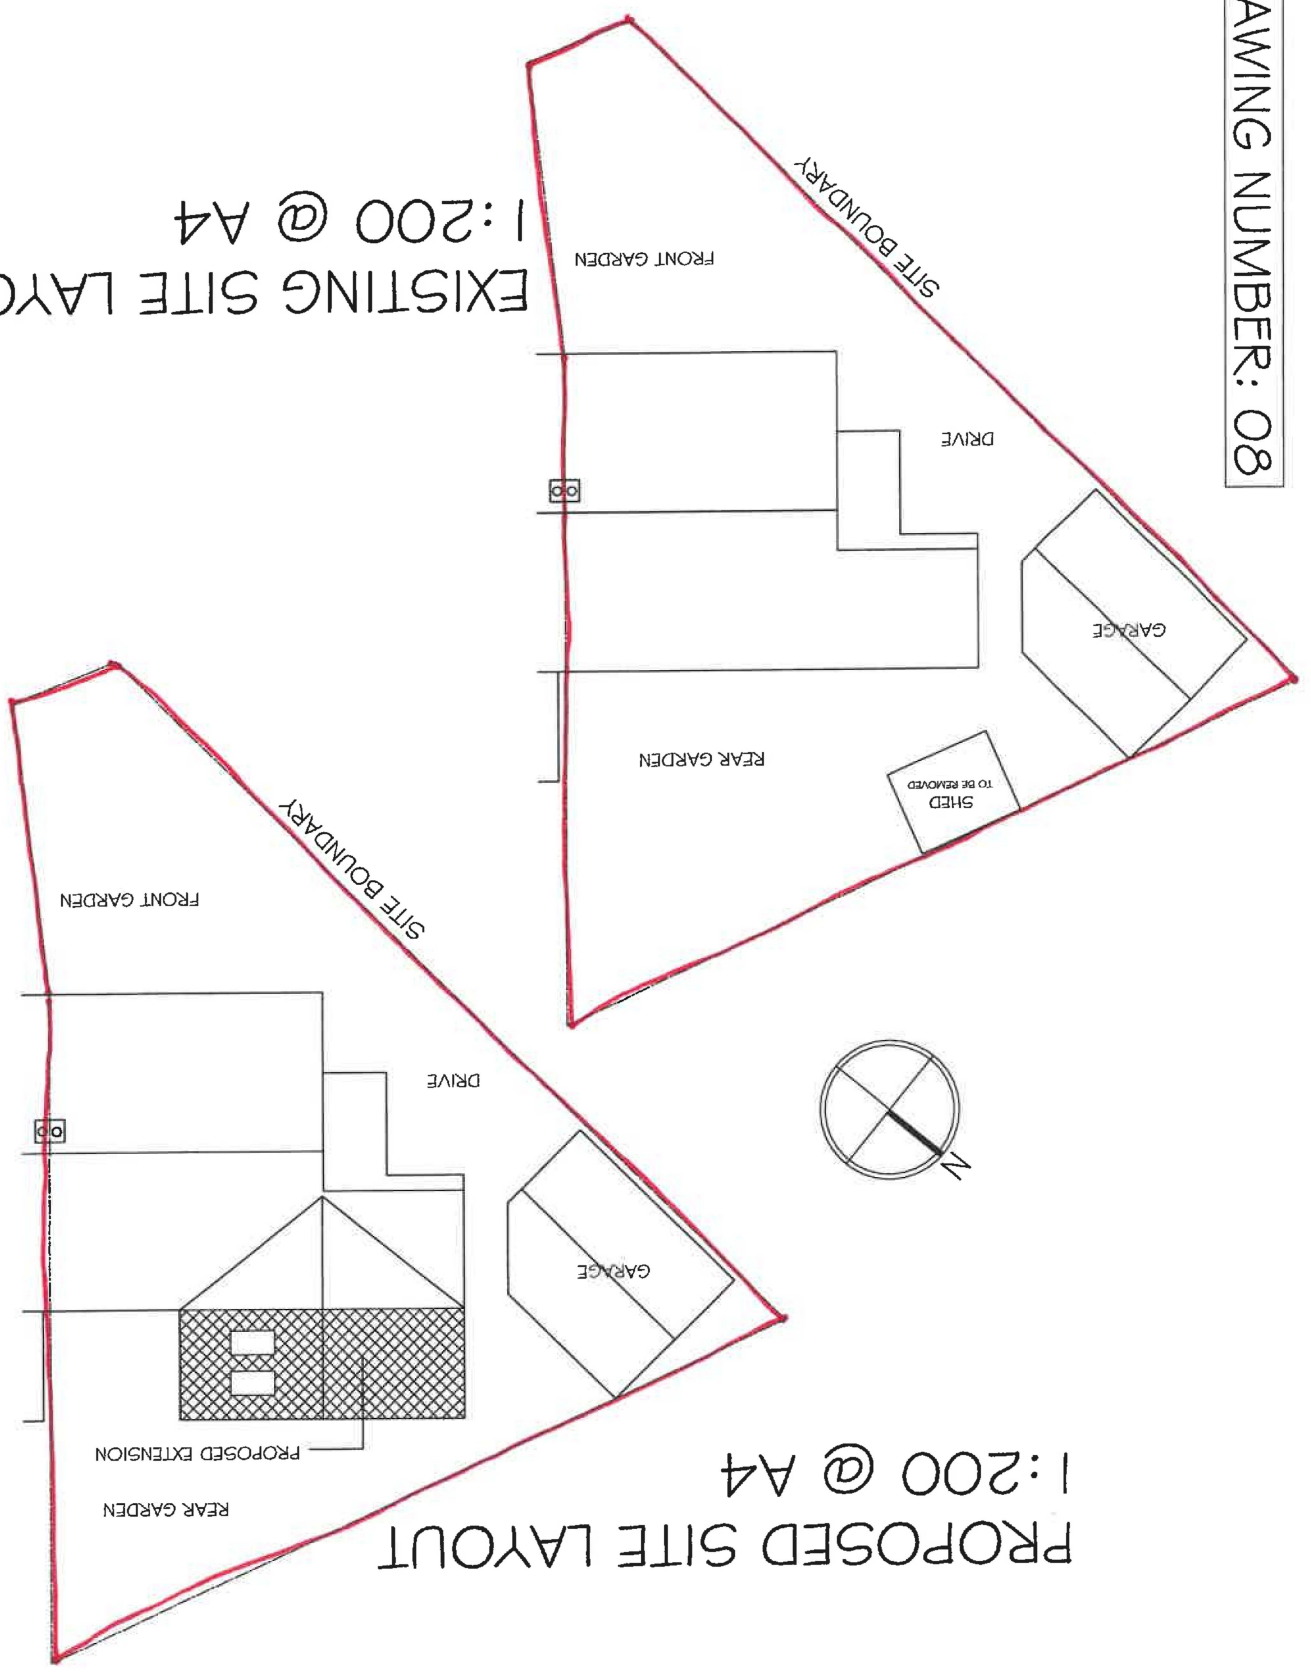

PROPOSED SITE LAYOUT
1:200 @ A4

